

- ## RESIDUAL HAZARDS

1. Uncharted buried services. Contractor to use CAT prior to excavating.
2. Working in live carriageway. Contractor to implement traffic management to ensure safety of the workforce and public.
3. Working in live sewers. Contractor to ensure operatives are familiar with the dangers of working in live sewers.
4. Excavations close to existing structures. Contractor to prepare method statement to ensure stability of existing structures.

It is assumed that all works will be carried out by a competent contractor working, where appropriate, to an approved risk assessment and method statement



Project Land at Lidsey Road
Woddgate, West Sussex

Scale @ A1 Varies	Date Mar 22	Drawn By DJL	Checked By MJA
Drawing No.			Rev.




-
- Hessian bags filled with ST4 concrete laid to create wing walls
- Approx 1800
- Pipe dia = 220
- 3x pipe diameter
- Hessian bags filled with ST4 concrete laid to create apron with fall to/from pond bed


BAGWORK HEADWALL
(Scale 1:20)



The details shown above are indicative only
and should not be used as a scaled drawing.
Please refer to manufacturers installation.

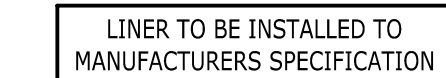

ATTENUATION BASIN LINING/ANCHOR DETAIL
DETAIL SECTION
(1:20)

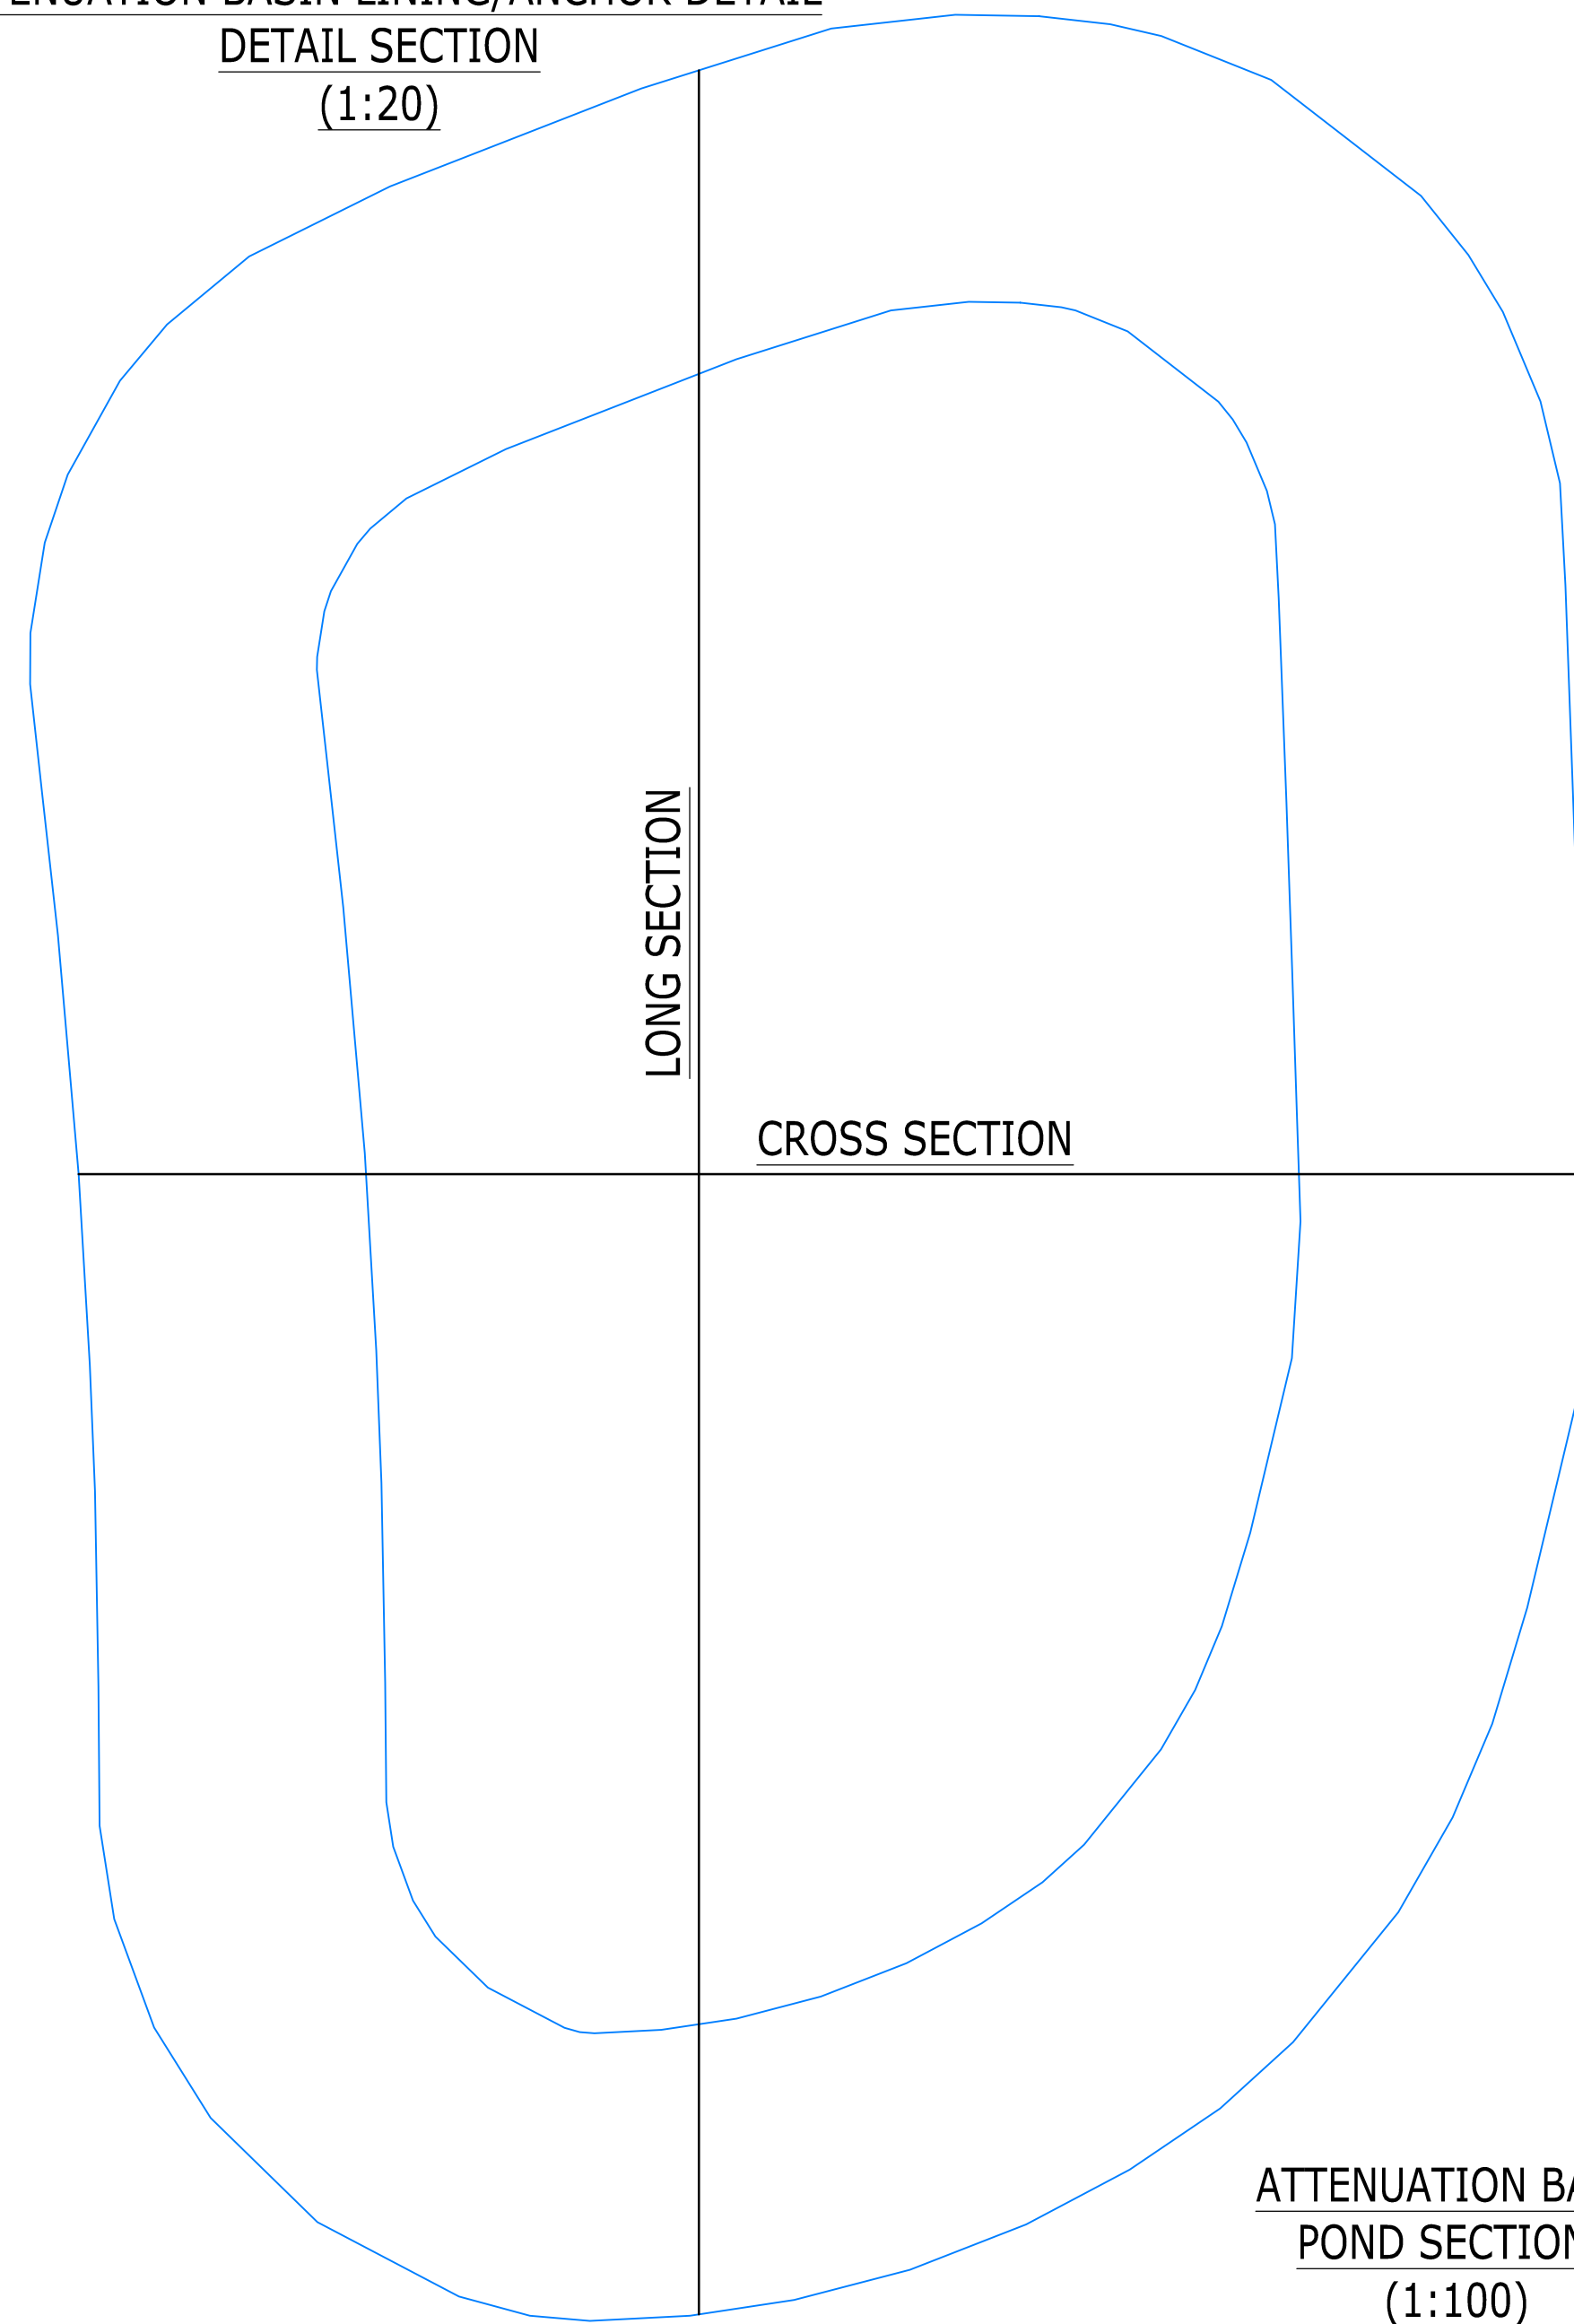

ATTENUATION BASIN
POND SECTIONS
(1:100)