


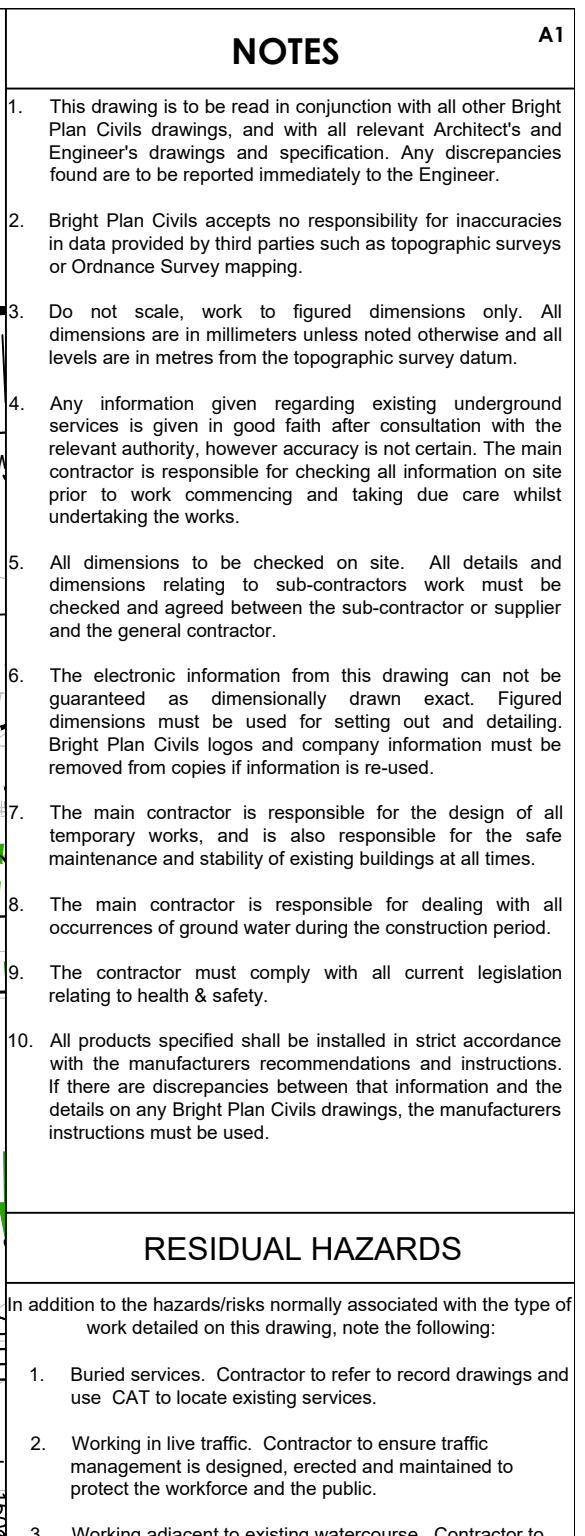

Planning application, to existing infrastructure, to ensure existing watercourse is protected from construction detritus and barrier off to protect the workforce if required.			
It is assumed that all works will be carried out by a competent contractor working, where appropriate, to an approved risk assessment and method statement			
 BRIGHT PLAN CIVILS Transport Planning and Infrastructure Design Consultants 2 West Barn, Norton Lane, Chichester, West Sussex PO20 3AF Tel: 01243 210418 www.bpcivils.co.uk			
C	CP3 & note regarding culvert desilting added	13/04/2021	
B	Levels revised to suit updated survey	06/03/2021	
A	Revised to suit ADC comments	17/02/2021	
Rev.	Amendments	Date	
 BRIGHT PLAN CIVILS Transport Planning and Infrastructure Design Consultants 2 West Barn, Norton Lane, Chichester, West Sussex PO20 3AF Tel: 01243 210418 www.bpcivils.co.uk			
Drawing Status		FOR APPROVAL	
Client Thakeham Client Limited			
Project Land at Lidsey Road, Woodgate, West Sussex			
Drawing Title Existing Watercourse Alterations General Arrangement and Levels			
Scale 1:200	Date Apr 2020	Drawn By LDF	Checked By MJA
Drawing No. D1757-17-30			Rev. C