


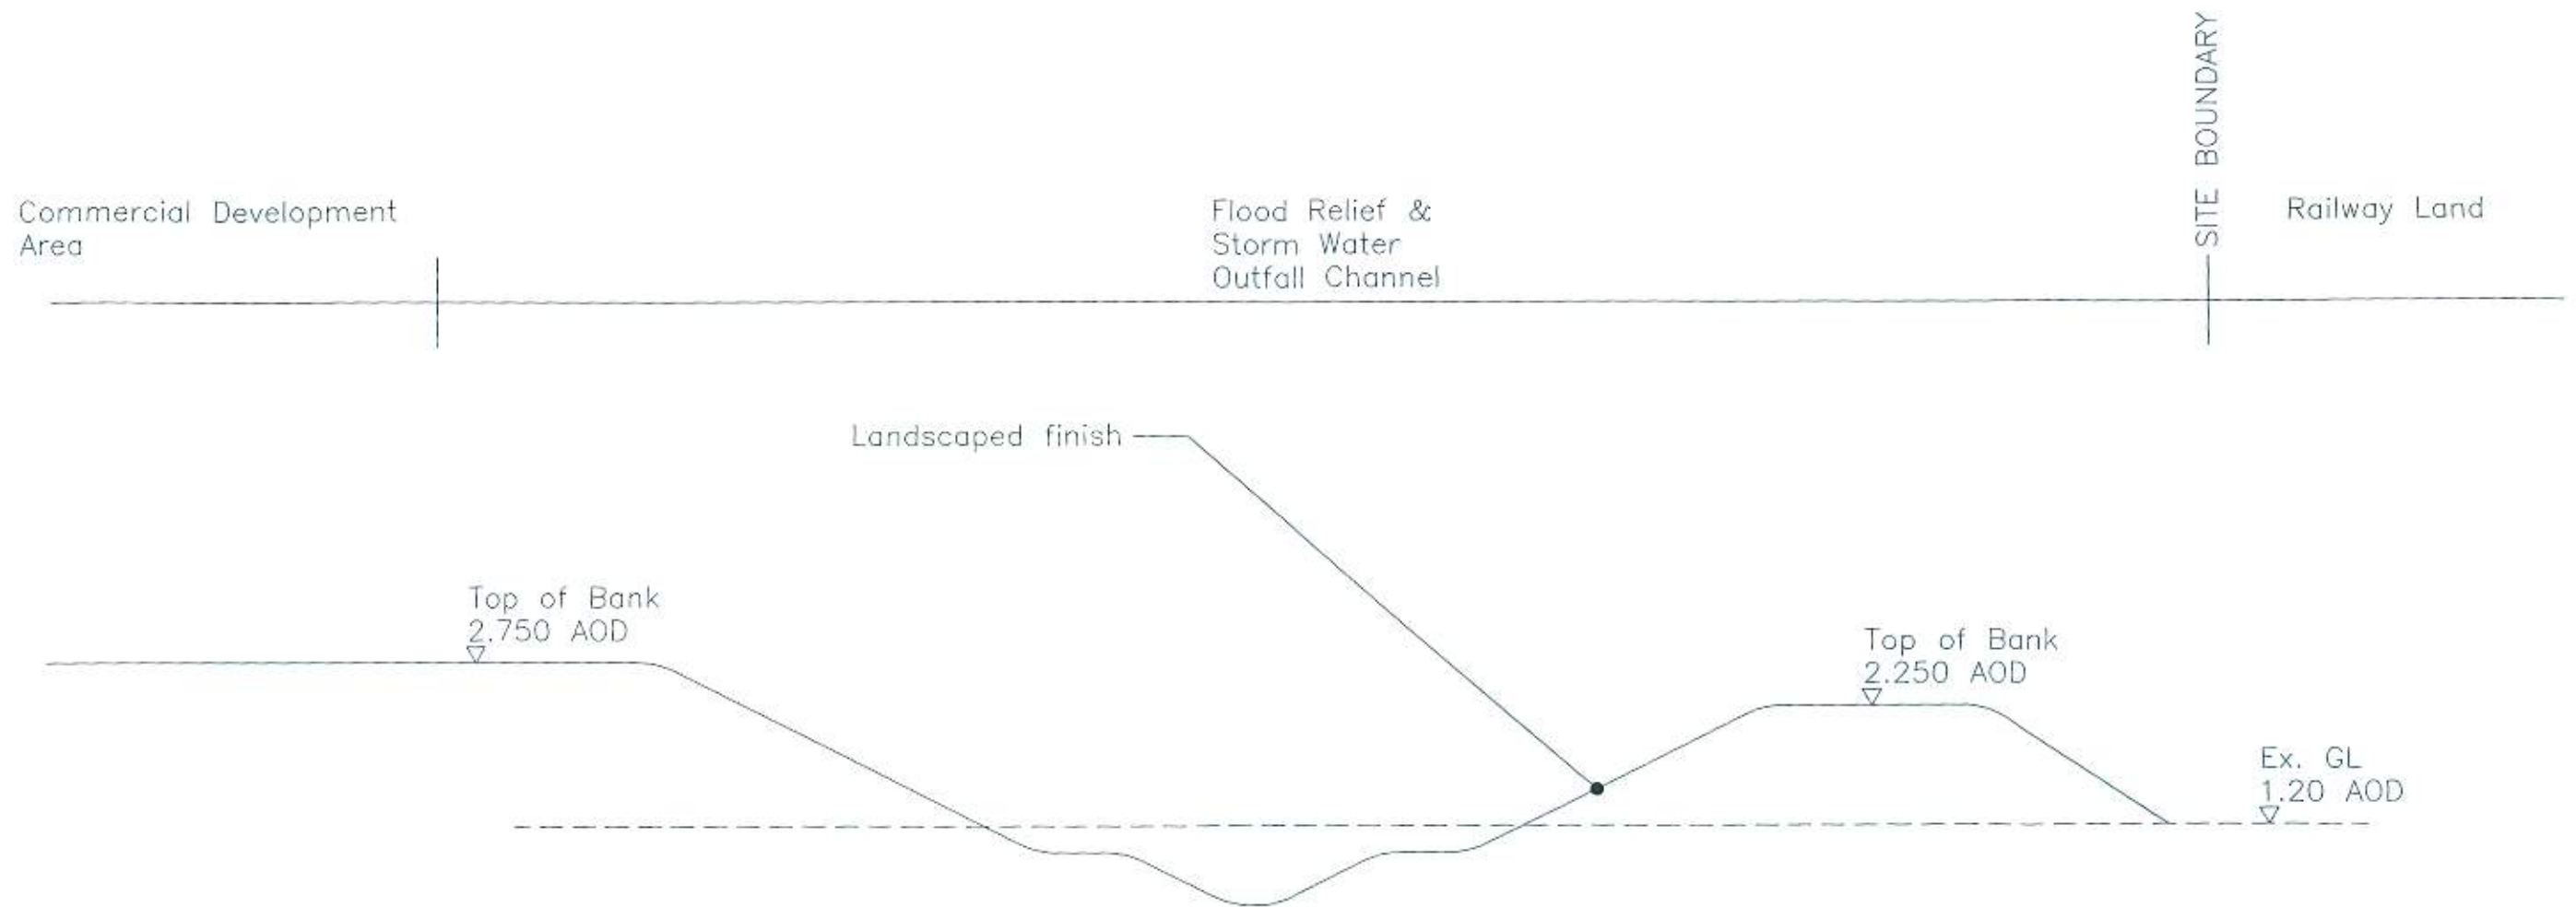

TYPICAL SECTION THROUGH
FLOOD CHANNEL

REV. No.	DATE	DESCRIPTION	INITIALS
Client		MJA CONSULTING CIVIL AND STRUCTURAL ENGINEERS 58-62 Ock Street, Abingdon Oxon, OX14 5BZ Tel: 01235 555173 Fax: 01235 523226 	
Project			
Title	Flood Relief Channel Typical Detail		Rev
Scale	NTS		Date
Checked	AMc		May '15
Drawing No.		5130:FC1	