



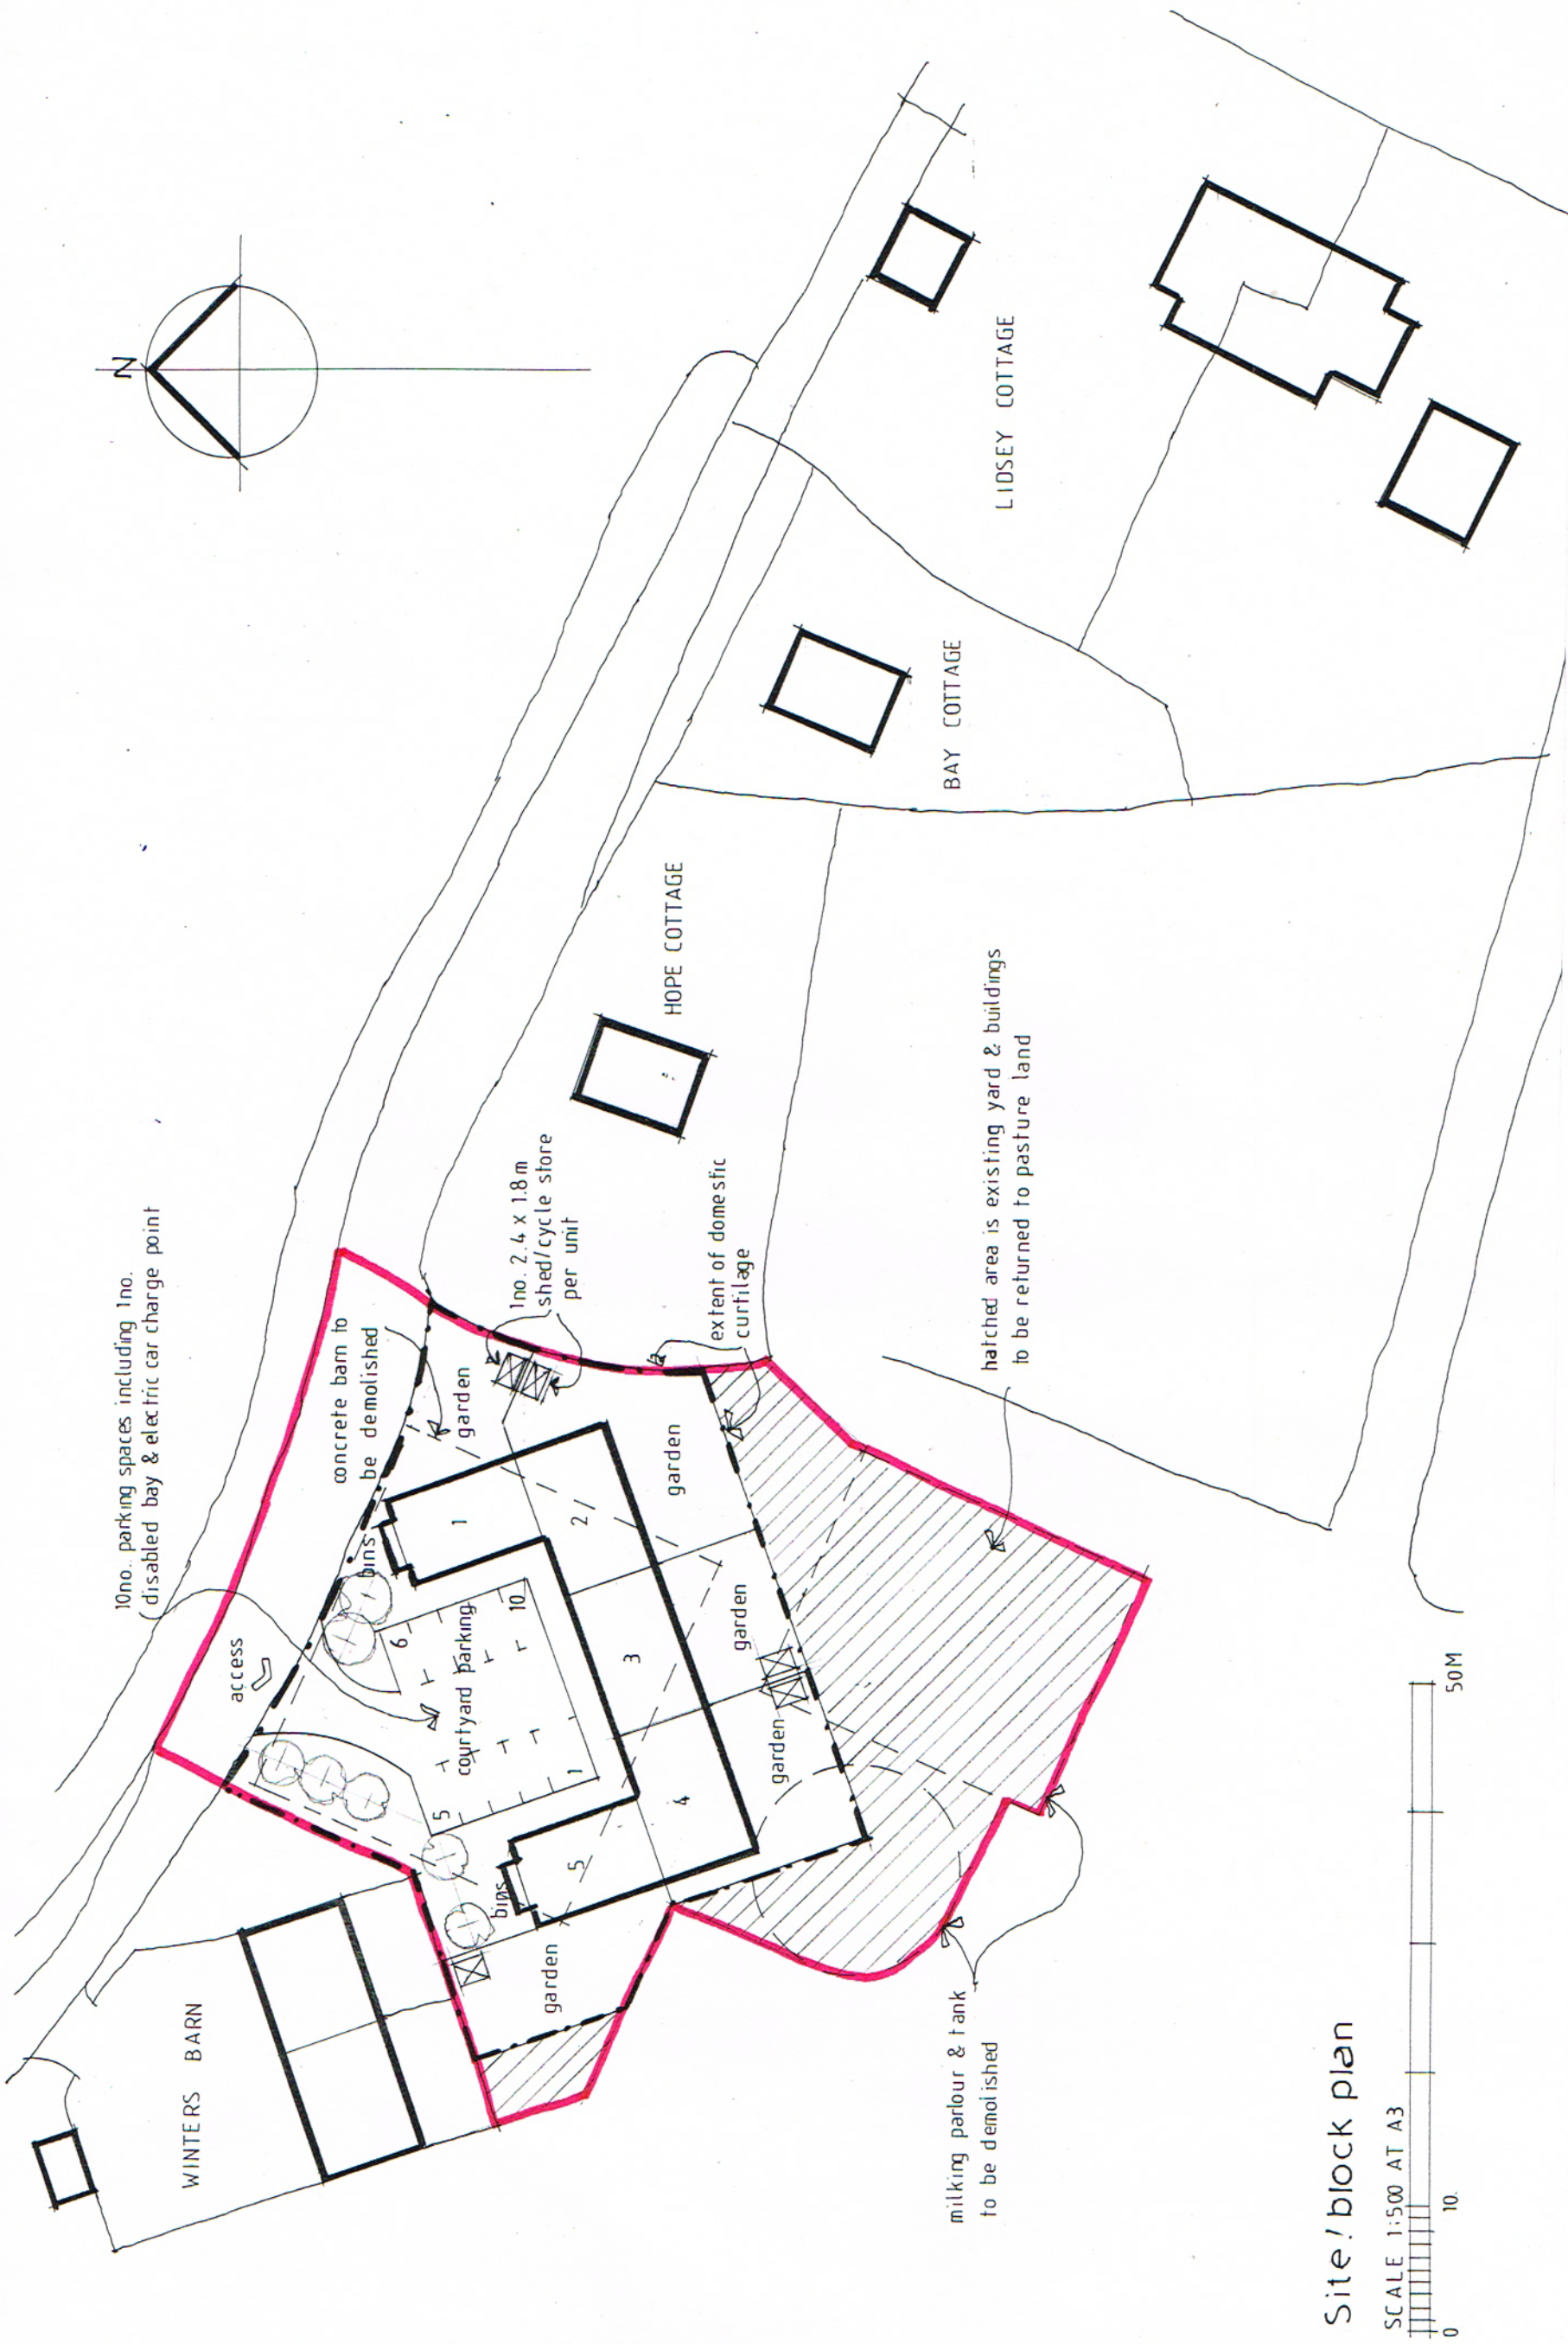

Site / block plan

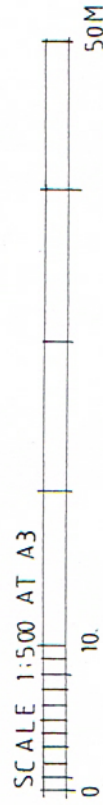

RJCA Chartered Architects

The White House, 2 Lavant Road
Chichester, West Sussex PO19 5RQ

Tel: 01243 779600

Mobile: 07973435493

Email: rjcatkinson@btinternet.com

Project Name: Sack Lane Dairy, Lidsey

Drawing: Site/block plan

Drawing Number:

2015/15/09

Rev.

B