


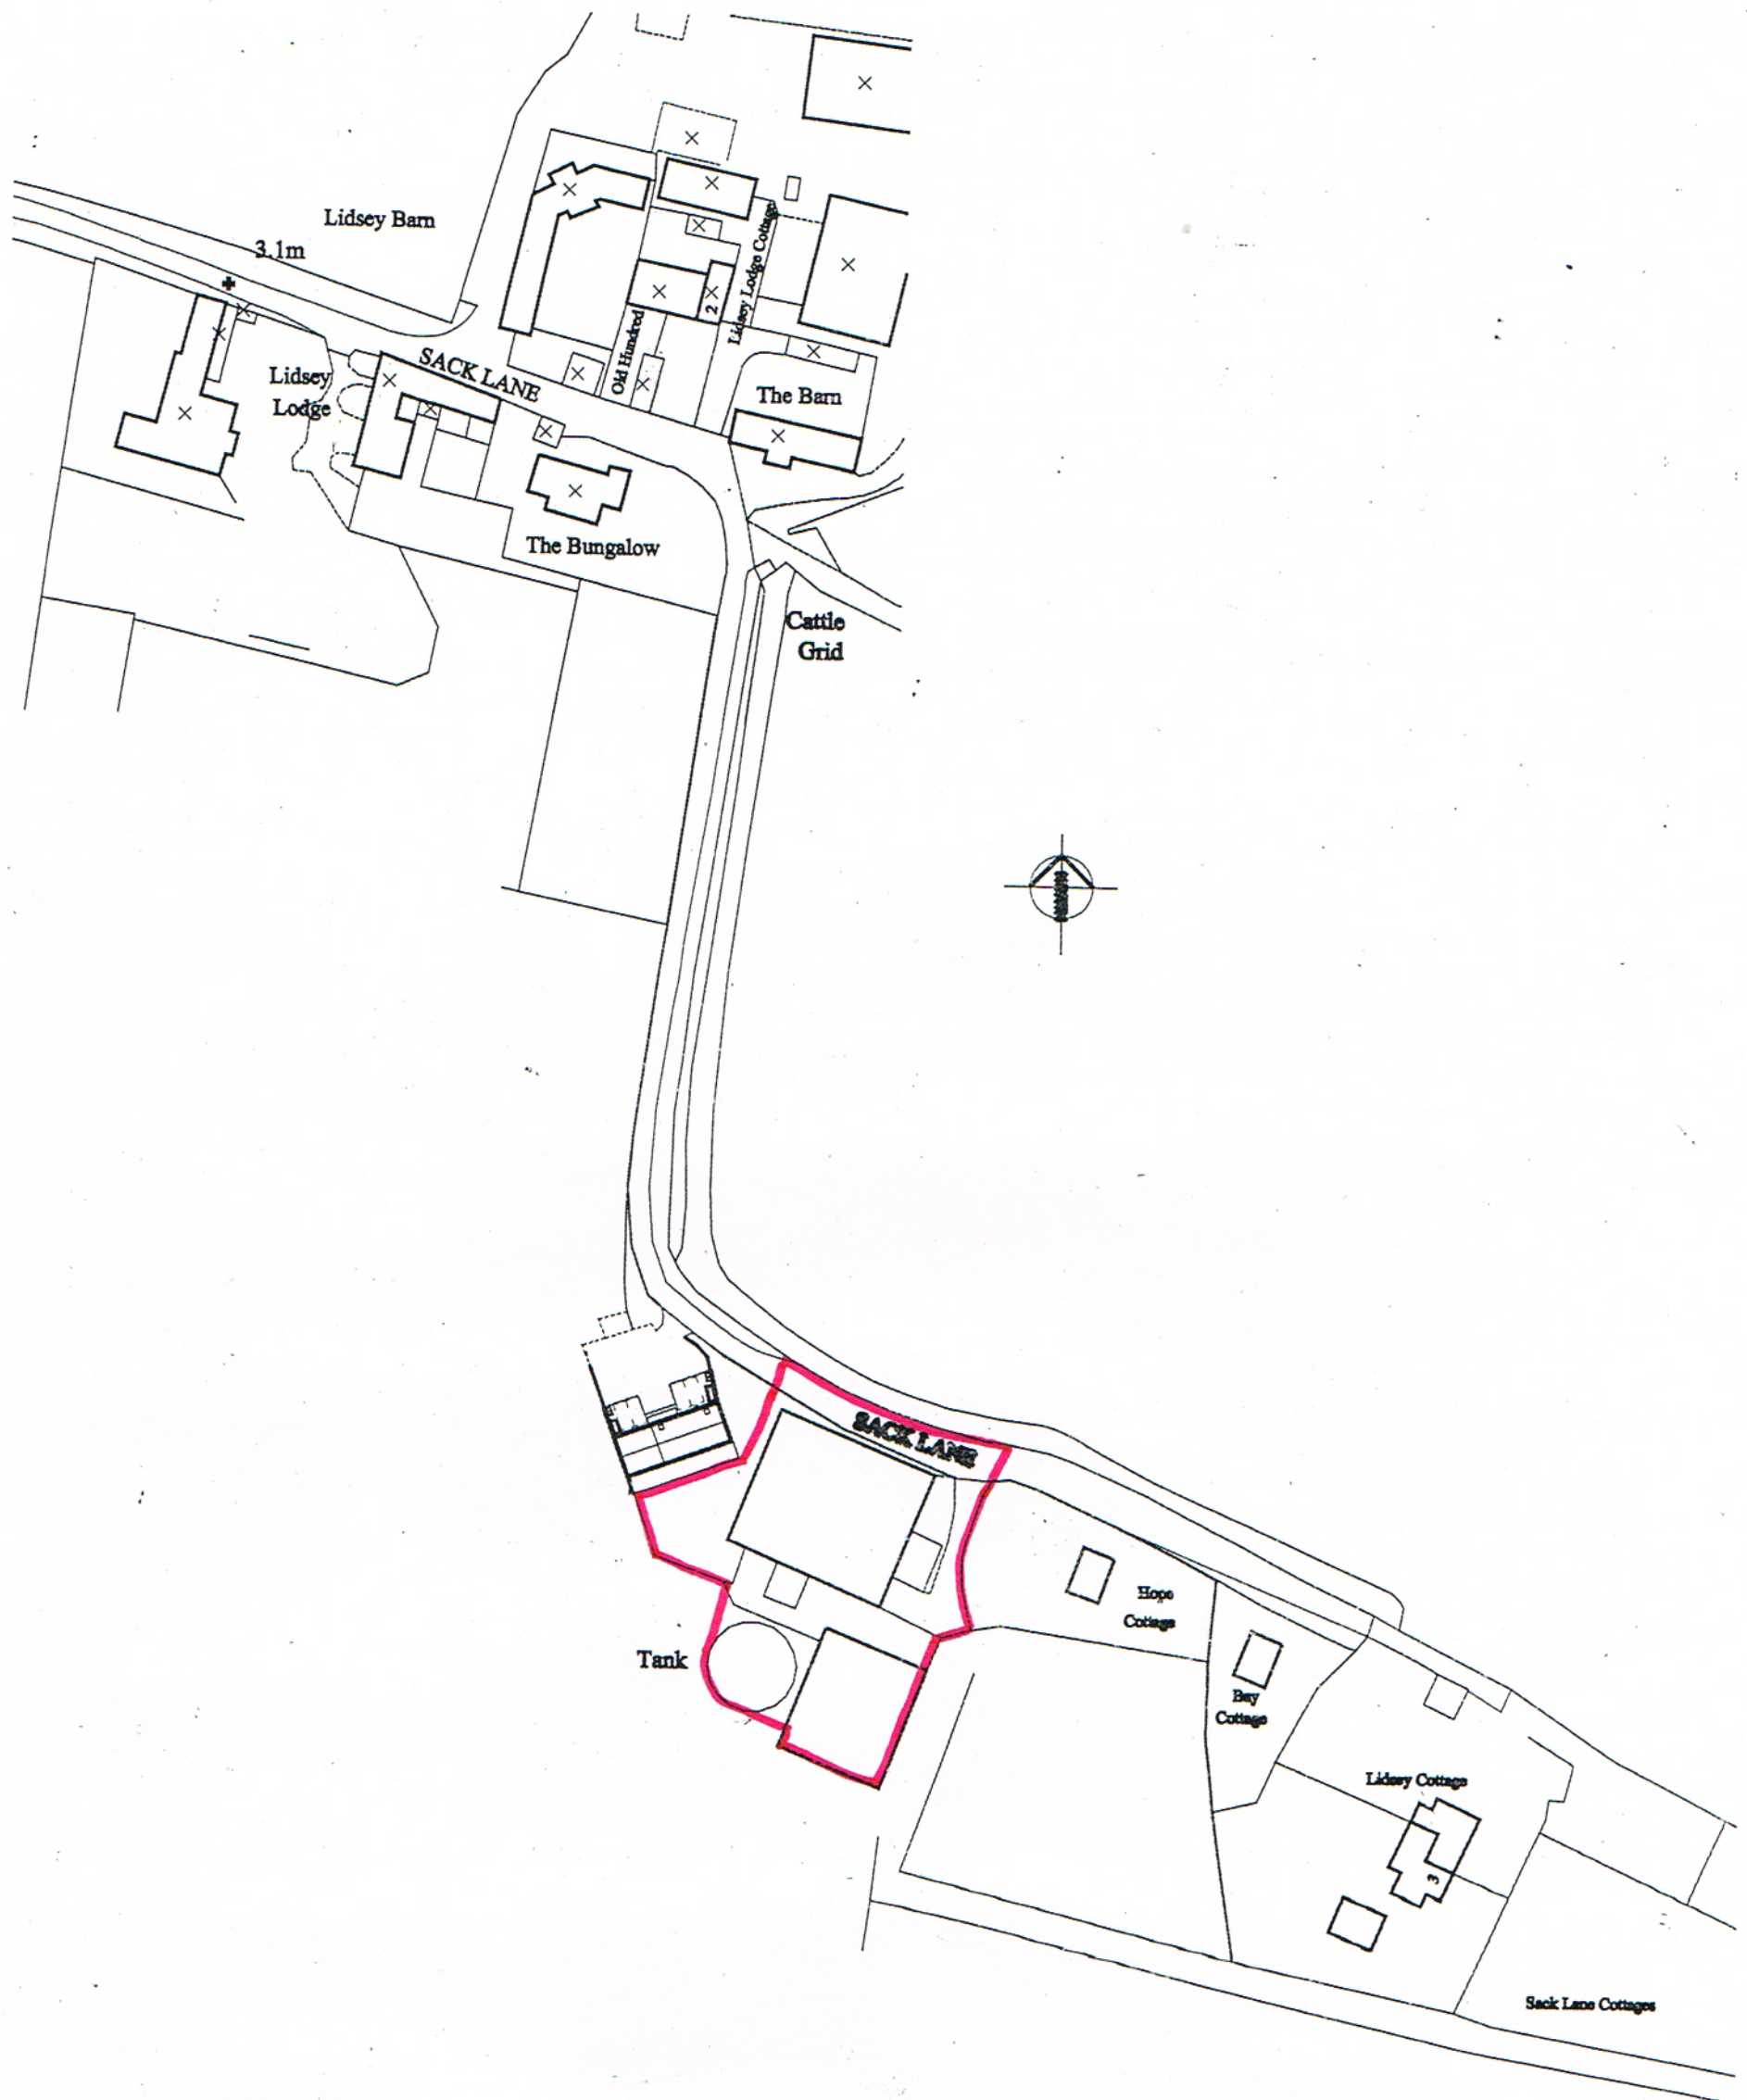

Ordnance Survey (c) Crown Copyright 2012. All rights reserved. Licence number 100020449

RJCA Chartered Architects

The White House, 2 Lavant Road
Chichester, West Sussex PO19 5RQ

Tel: 01243 779600

Mobile: 07973435493

Email: rjcatkinson@btinternet.com

Project Name: Sack Lane Dairy, Lidsey

Drawing: Location plan (Scale 1:1250 @ A3)

Drawing Number:

2015/15/10

Rev.

A.