

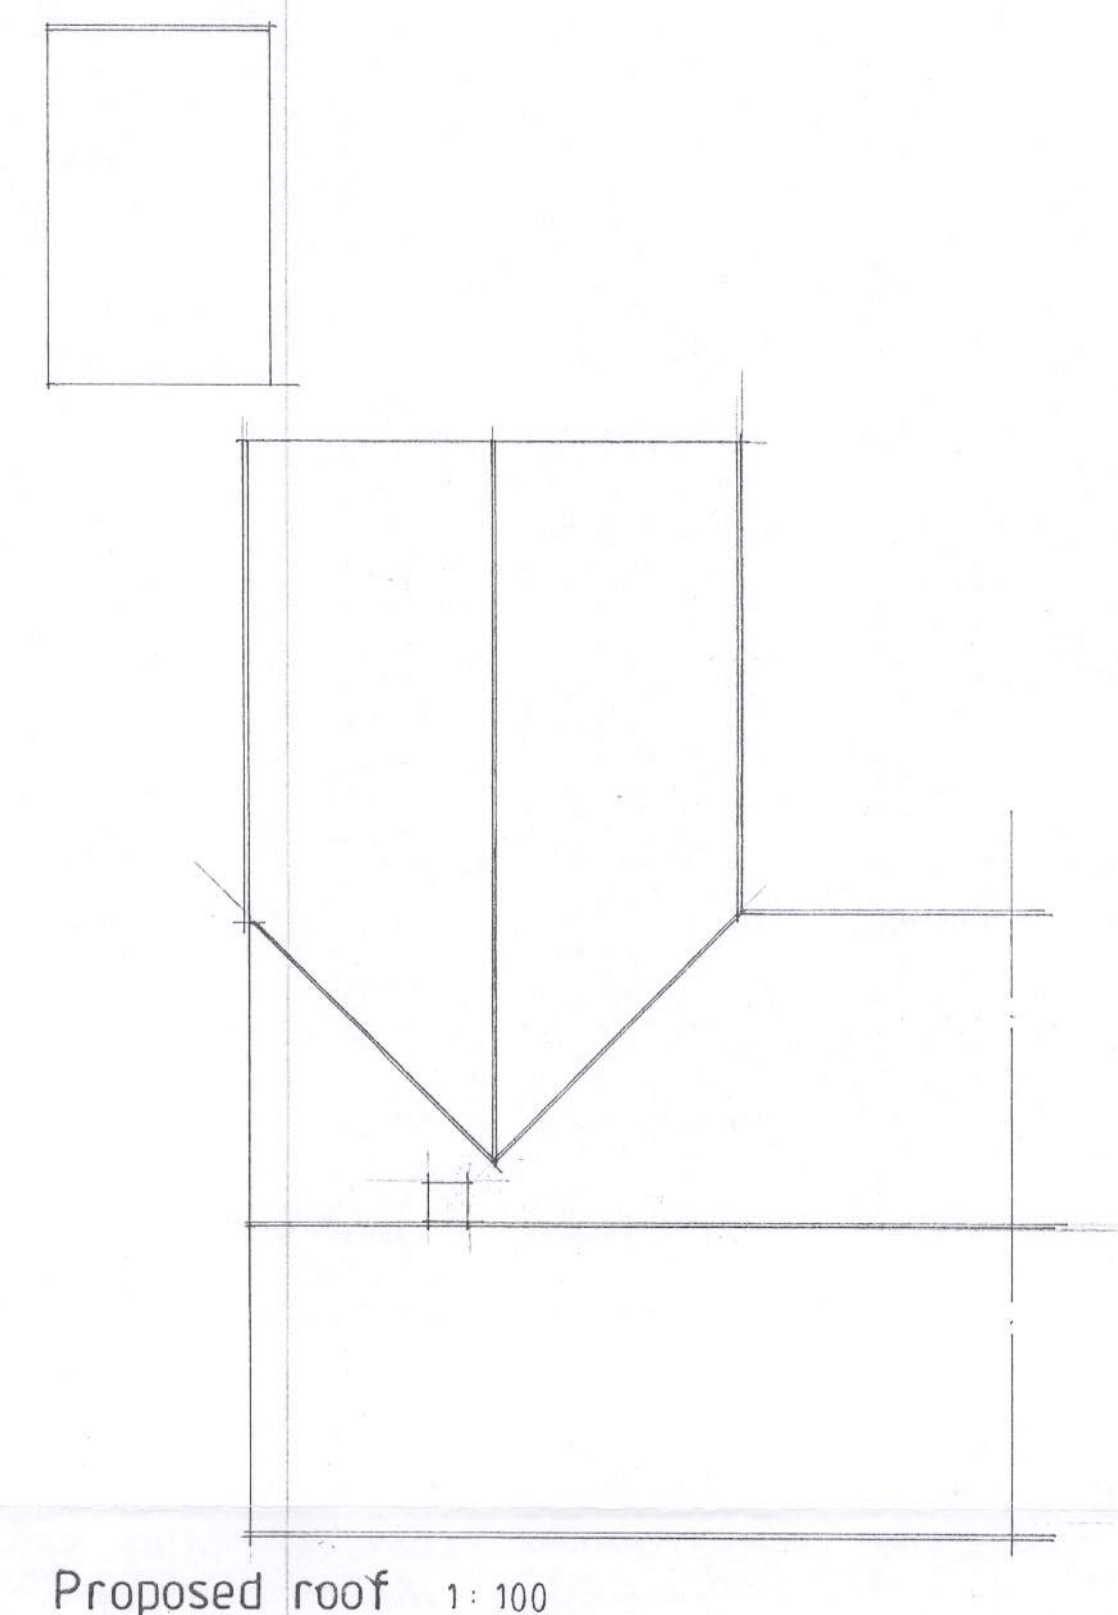
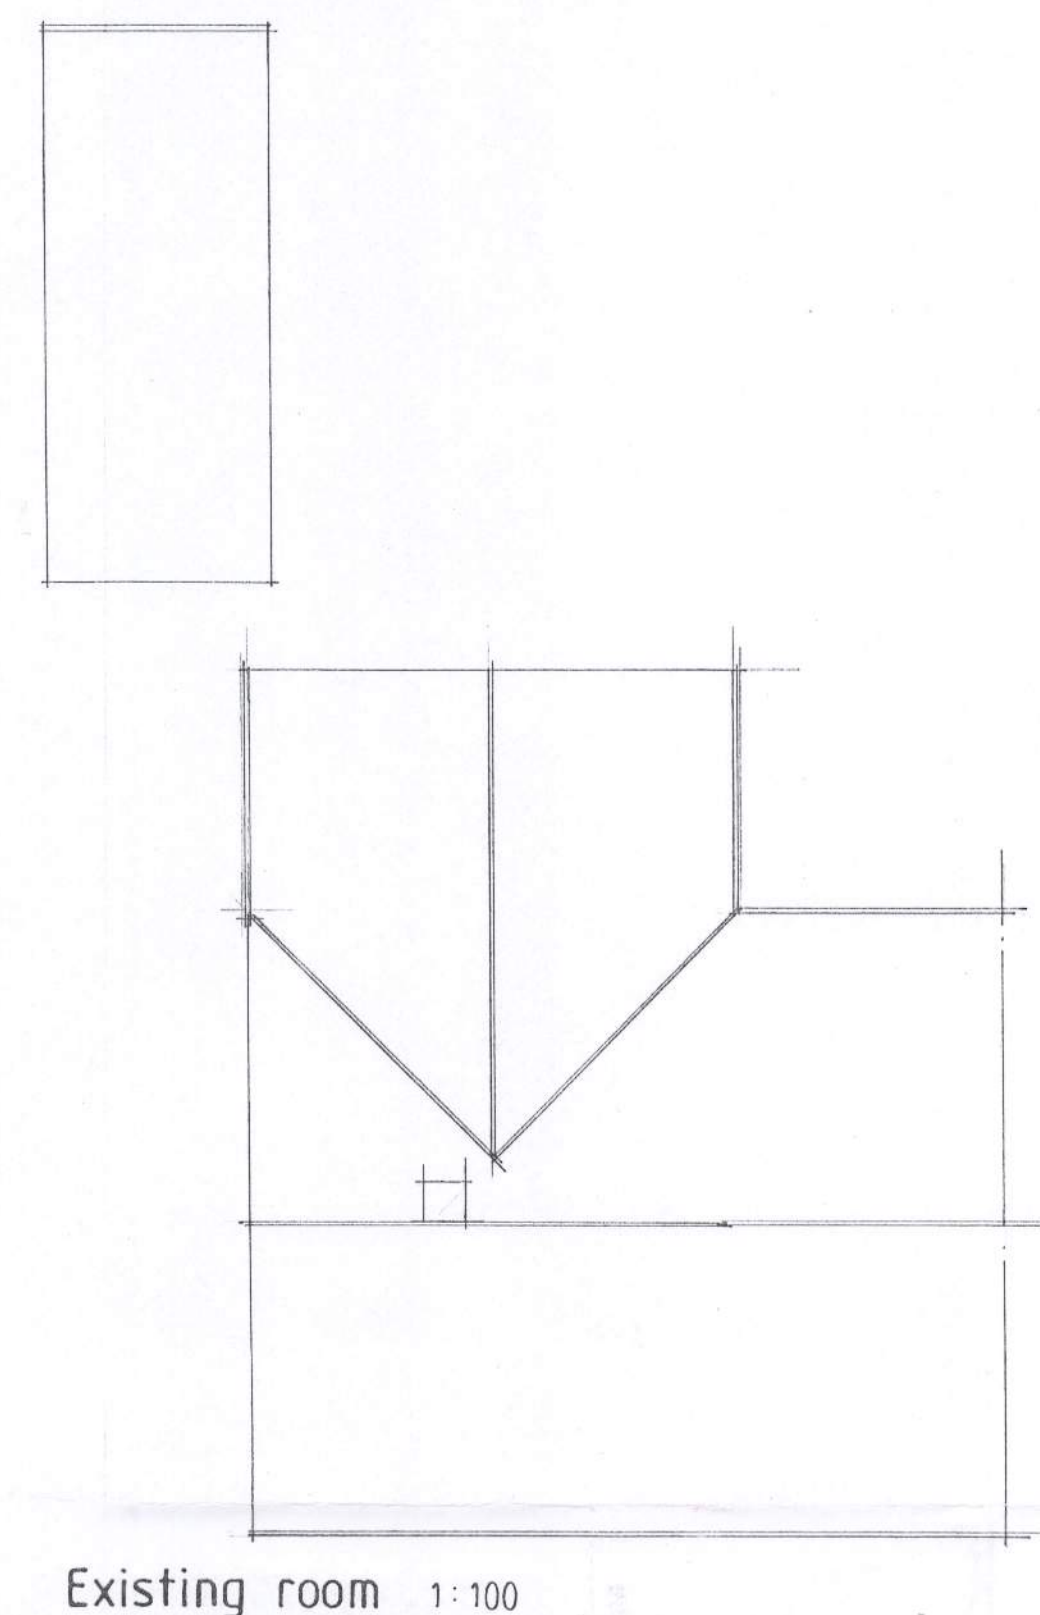
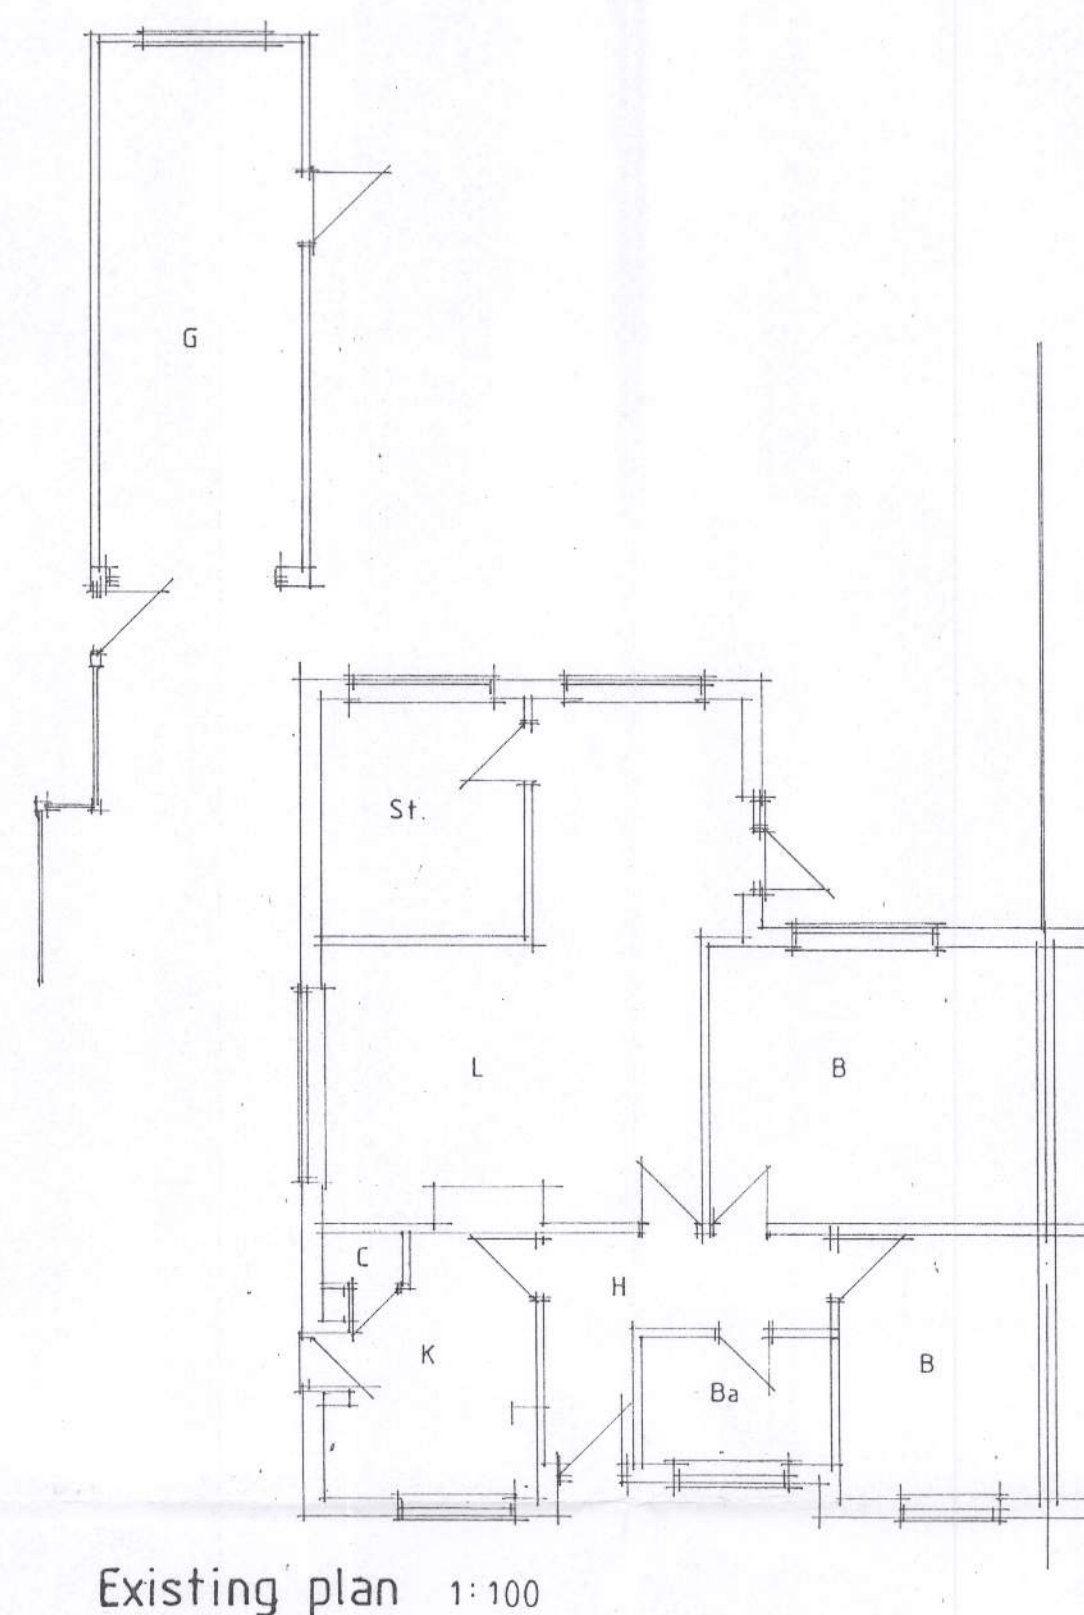
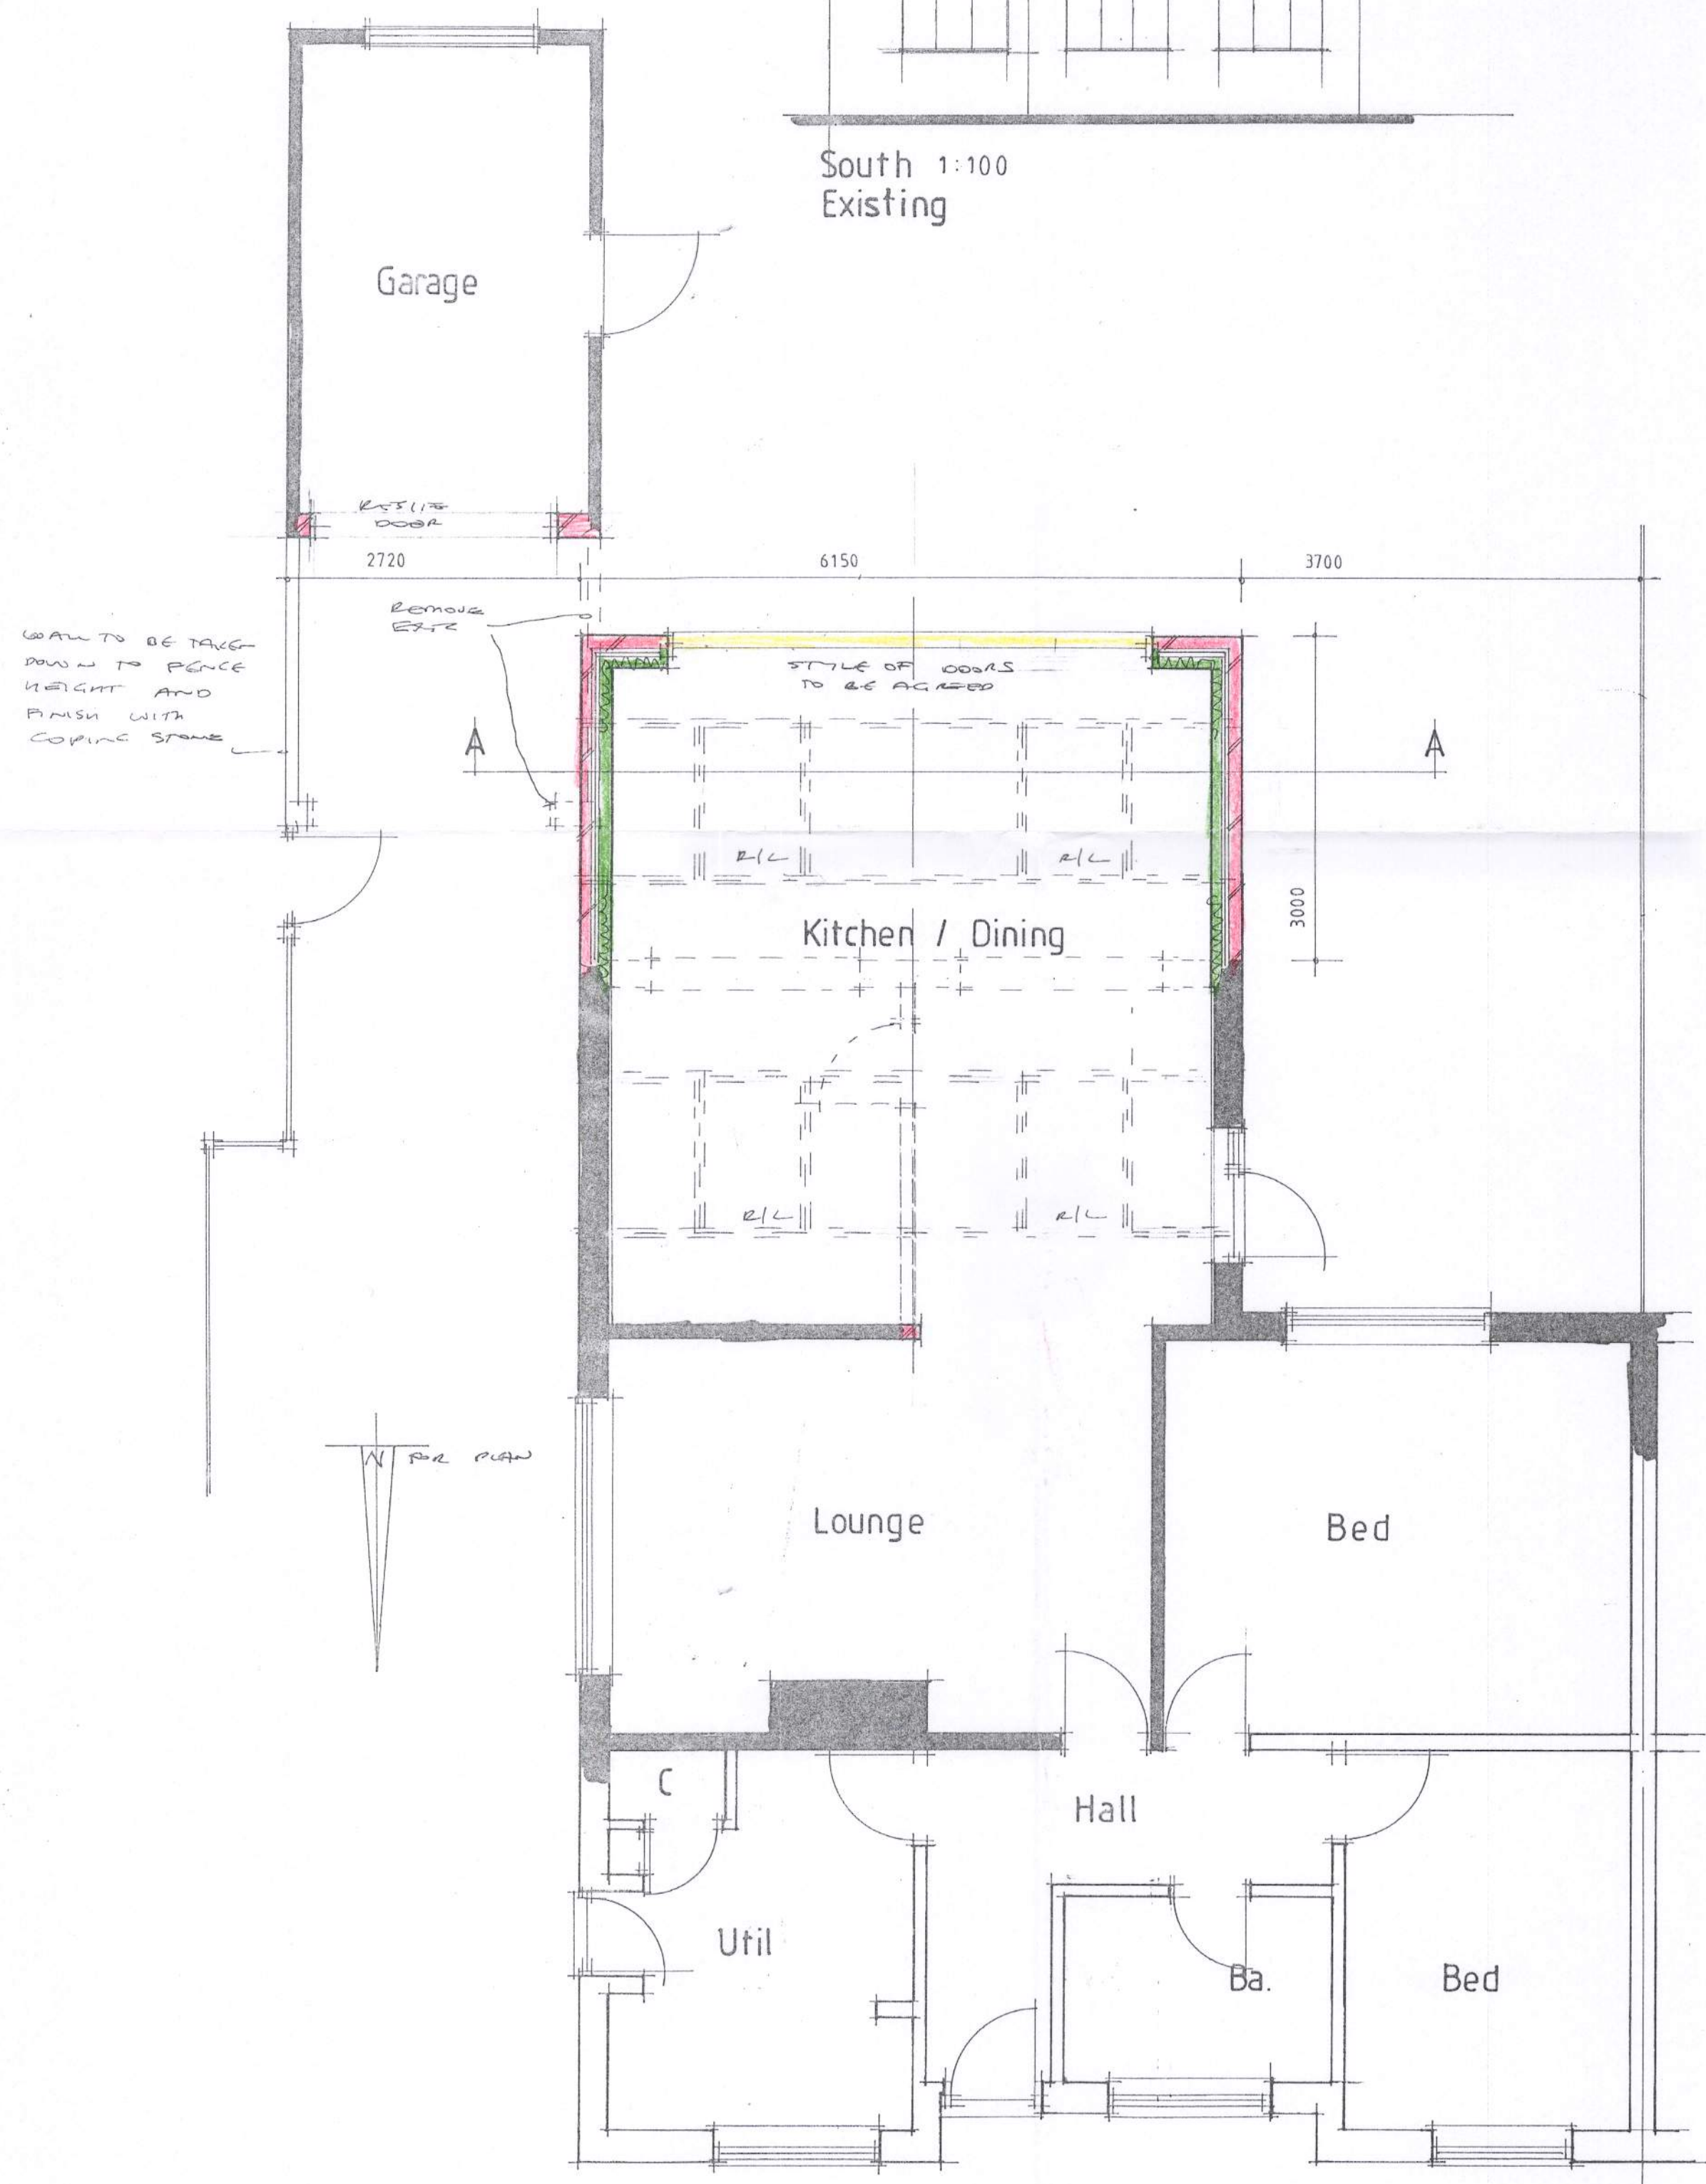
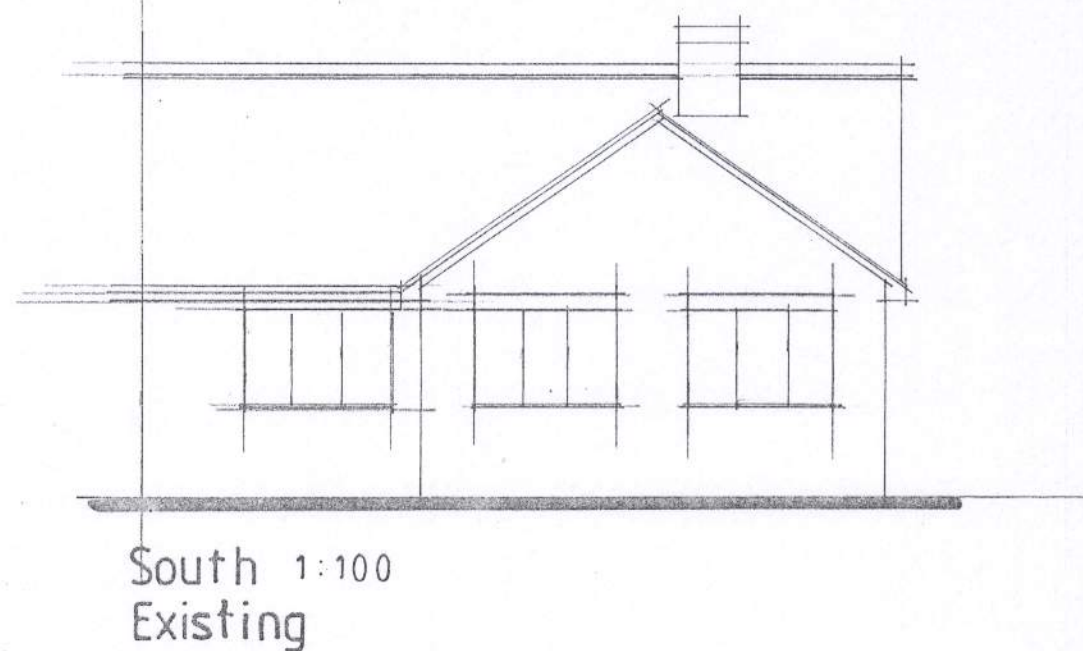


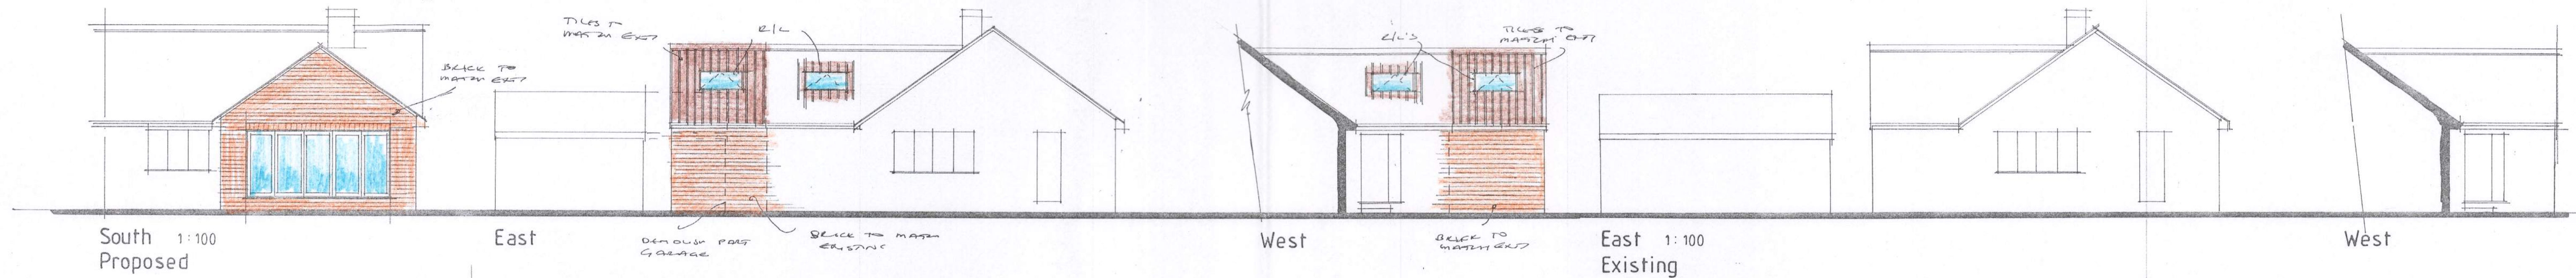


Existing plan 1:100

Existing room 1:100


Proposed roof 1:100

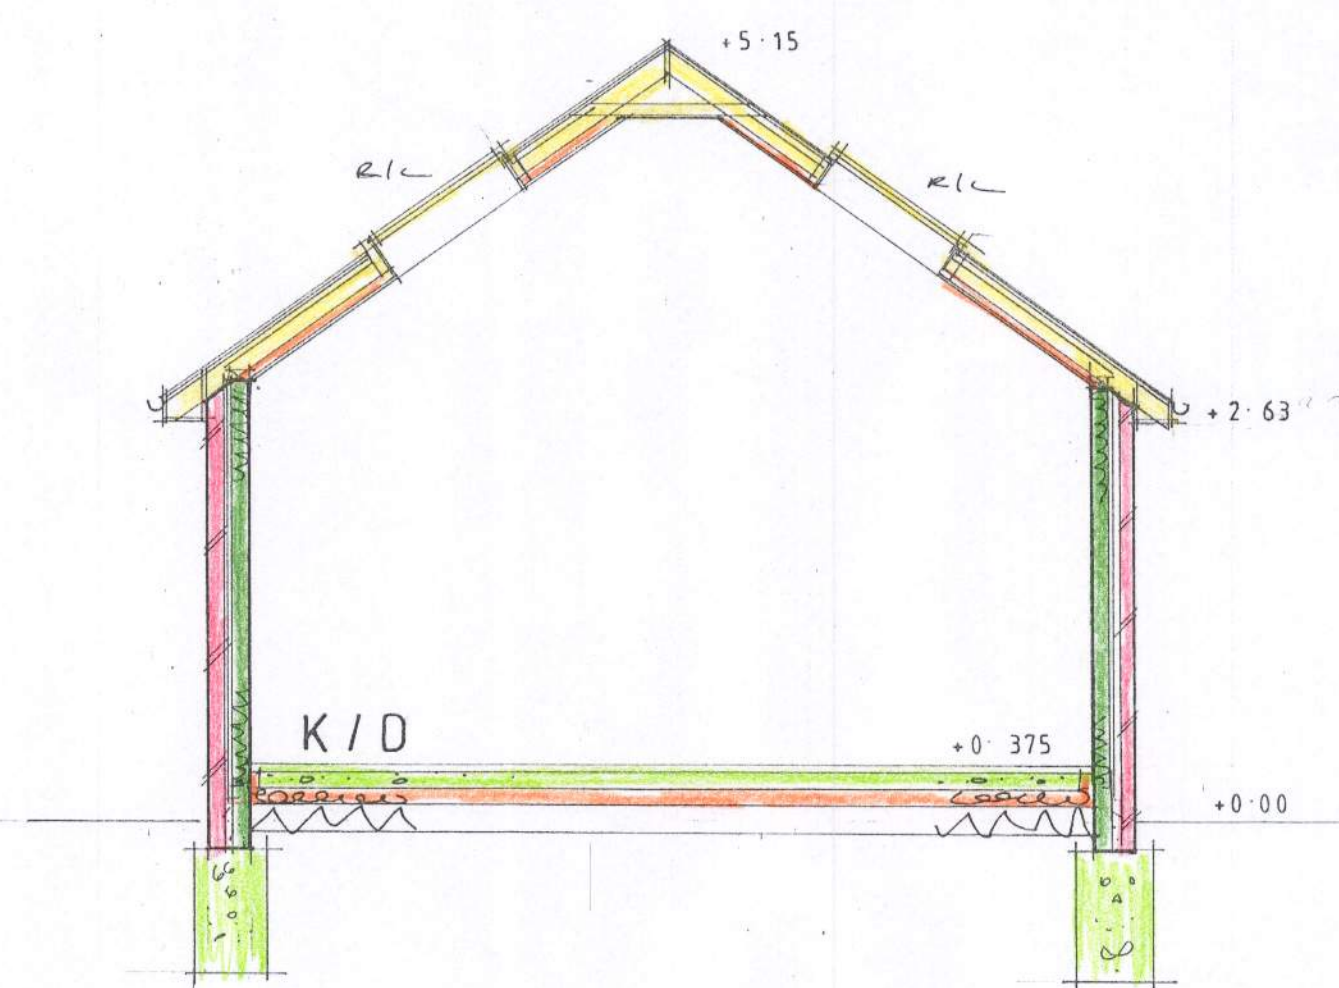

Section AA 1:50

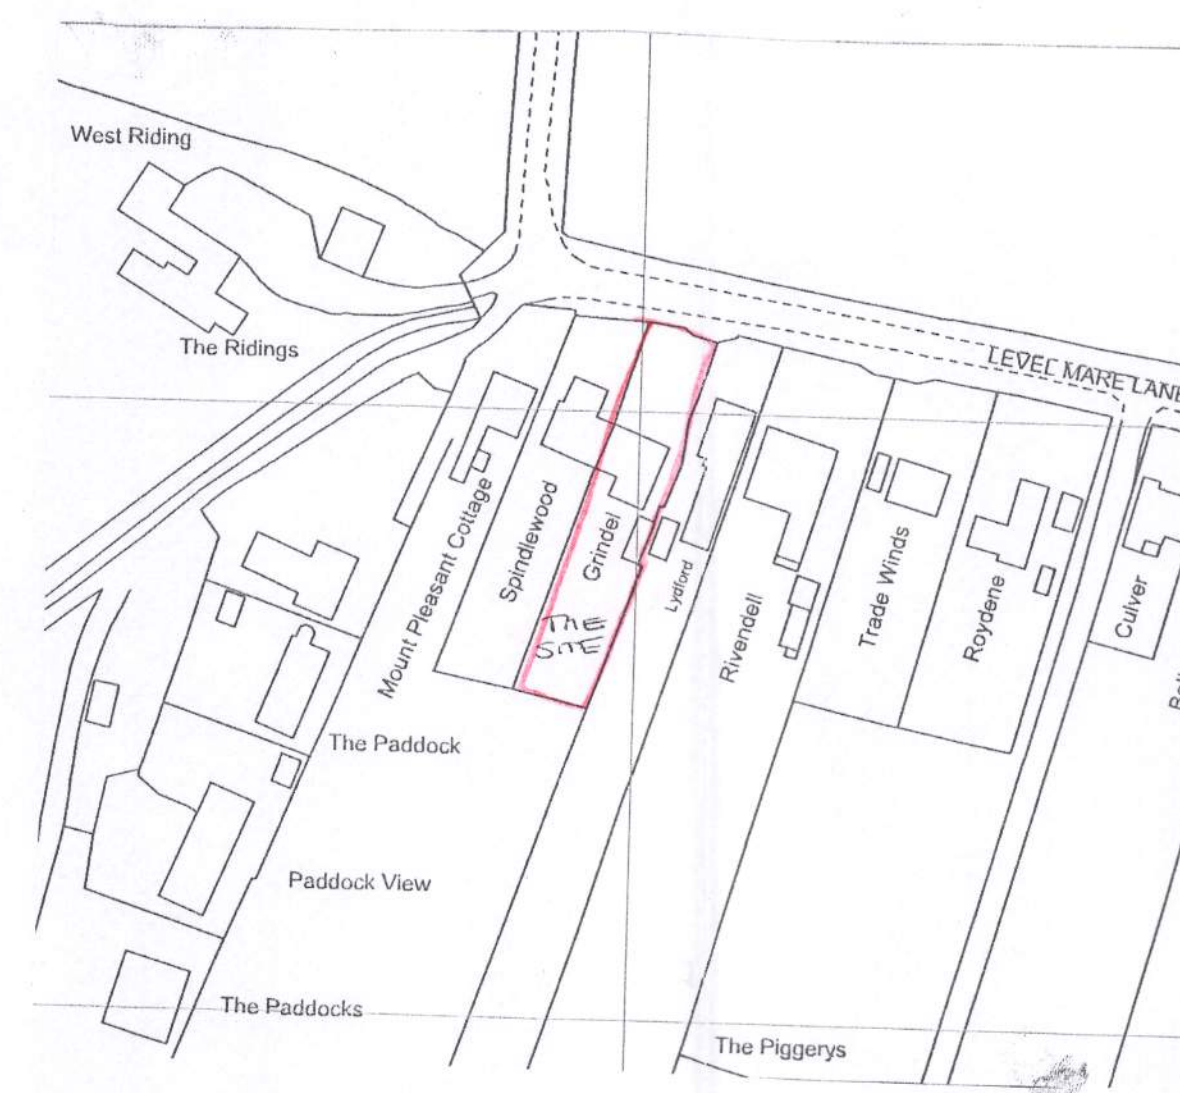

Site plan 1:1250

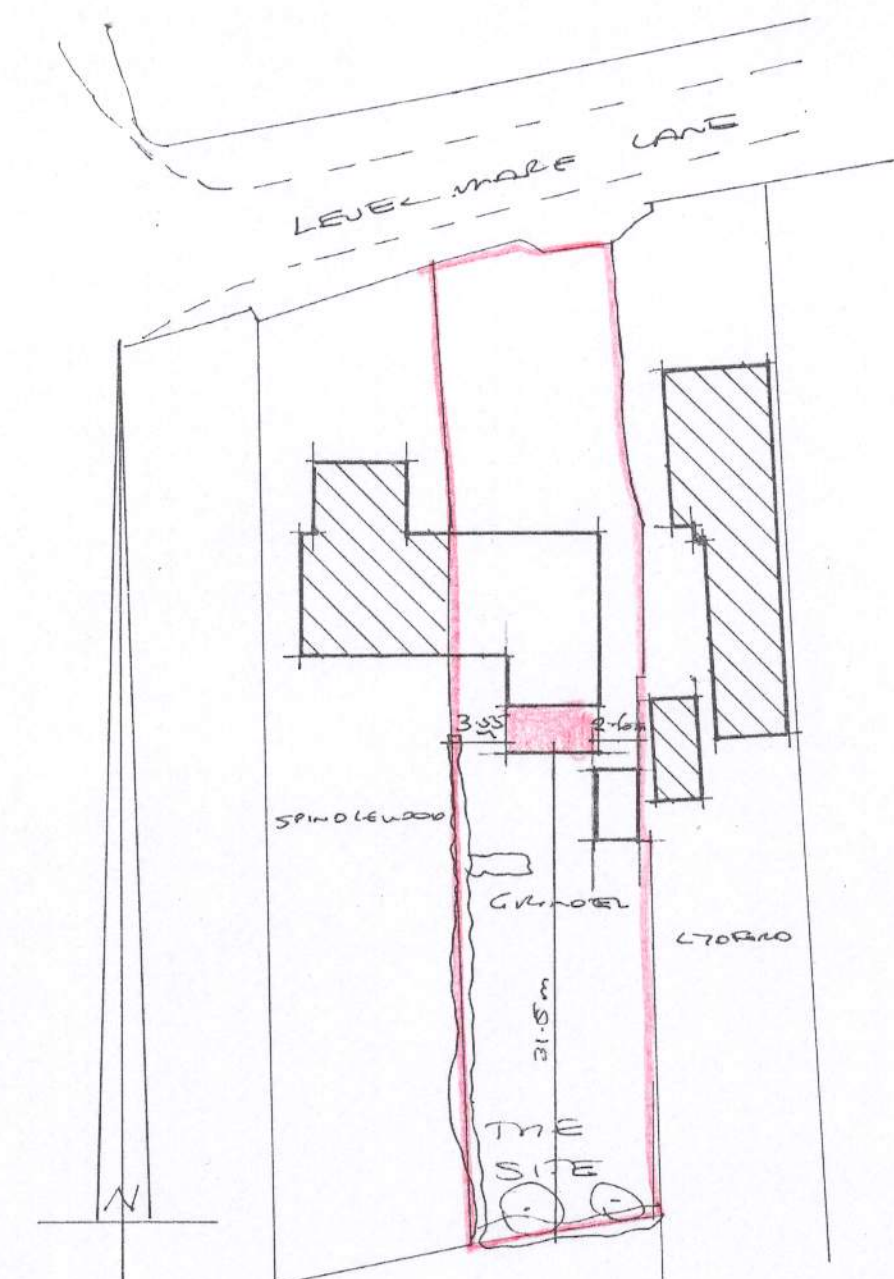

Block plan 1:500

Proposed plan 1:50

AJ SALTER & SON
Architectural Technicians
and Surveyors
50 WINDSOR ROAD, WORTHING,
WEST SUSSEX, BN11 2LY
Tel/Fax: (01903) 209496
E-mail: ajsalterandson@hotmail.com

C			
B			
A			
Client	Mr & Mrs Marter		
Address	Grindel: Level Mare Lane: Eastergate		
Drawing	PROPOSED EXTENSION	No.	3819:1
Scale	1:50 1:100 1:1250	Drawn	S
		Date	JUNE '19