
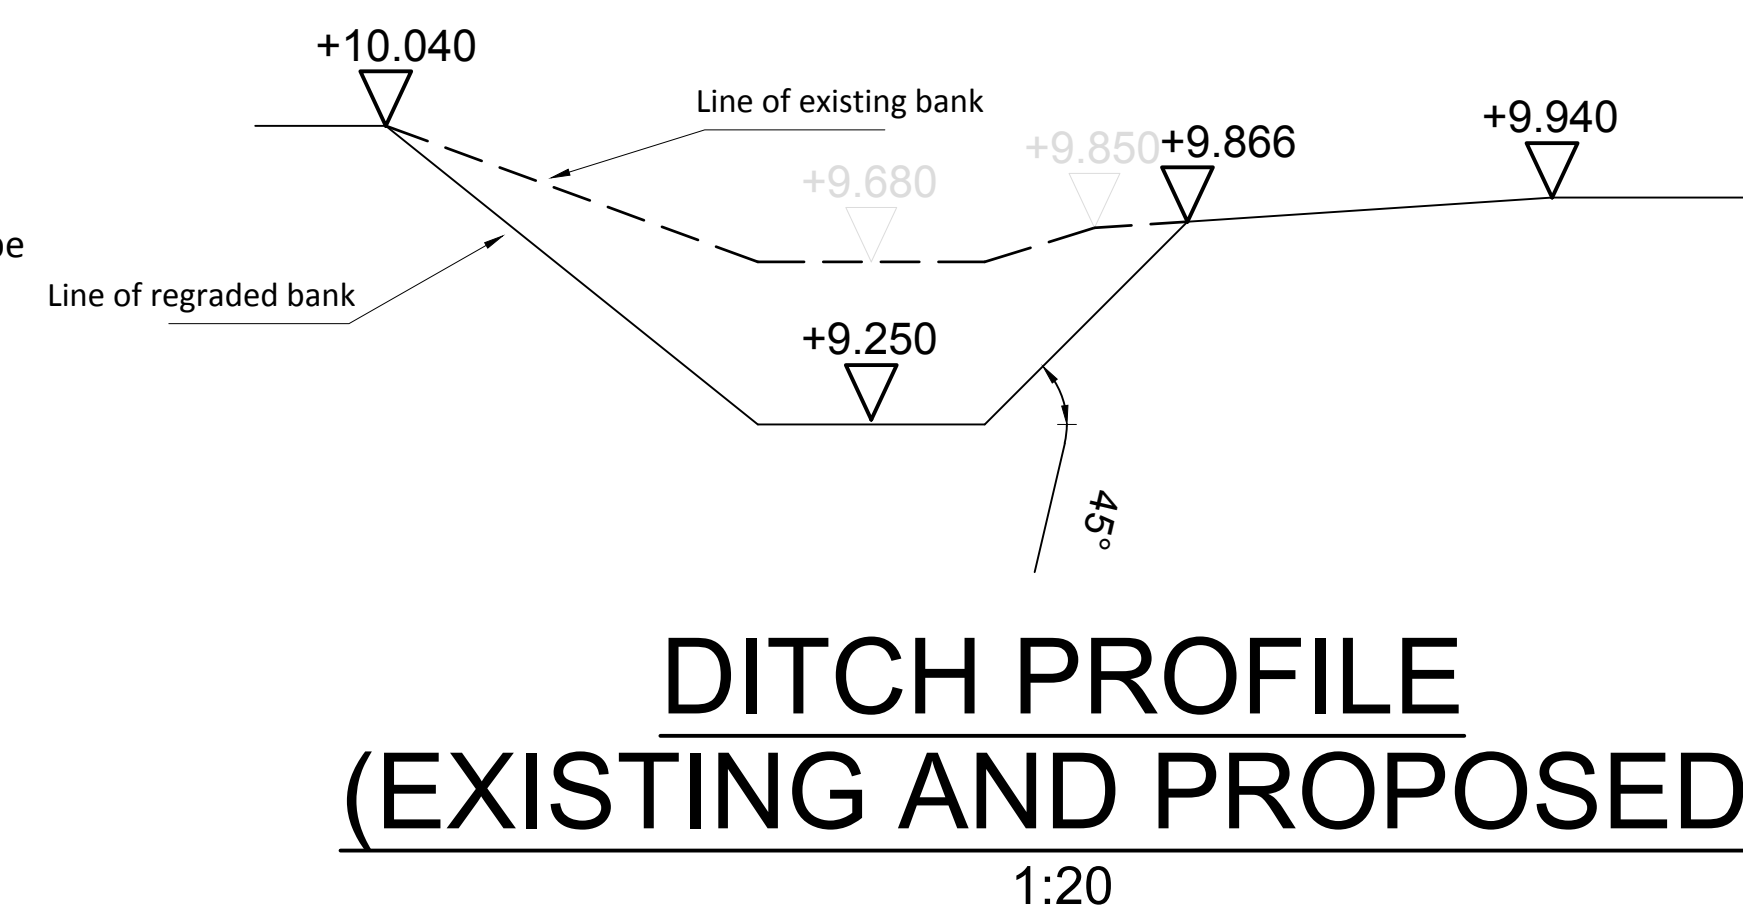
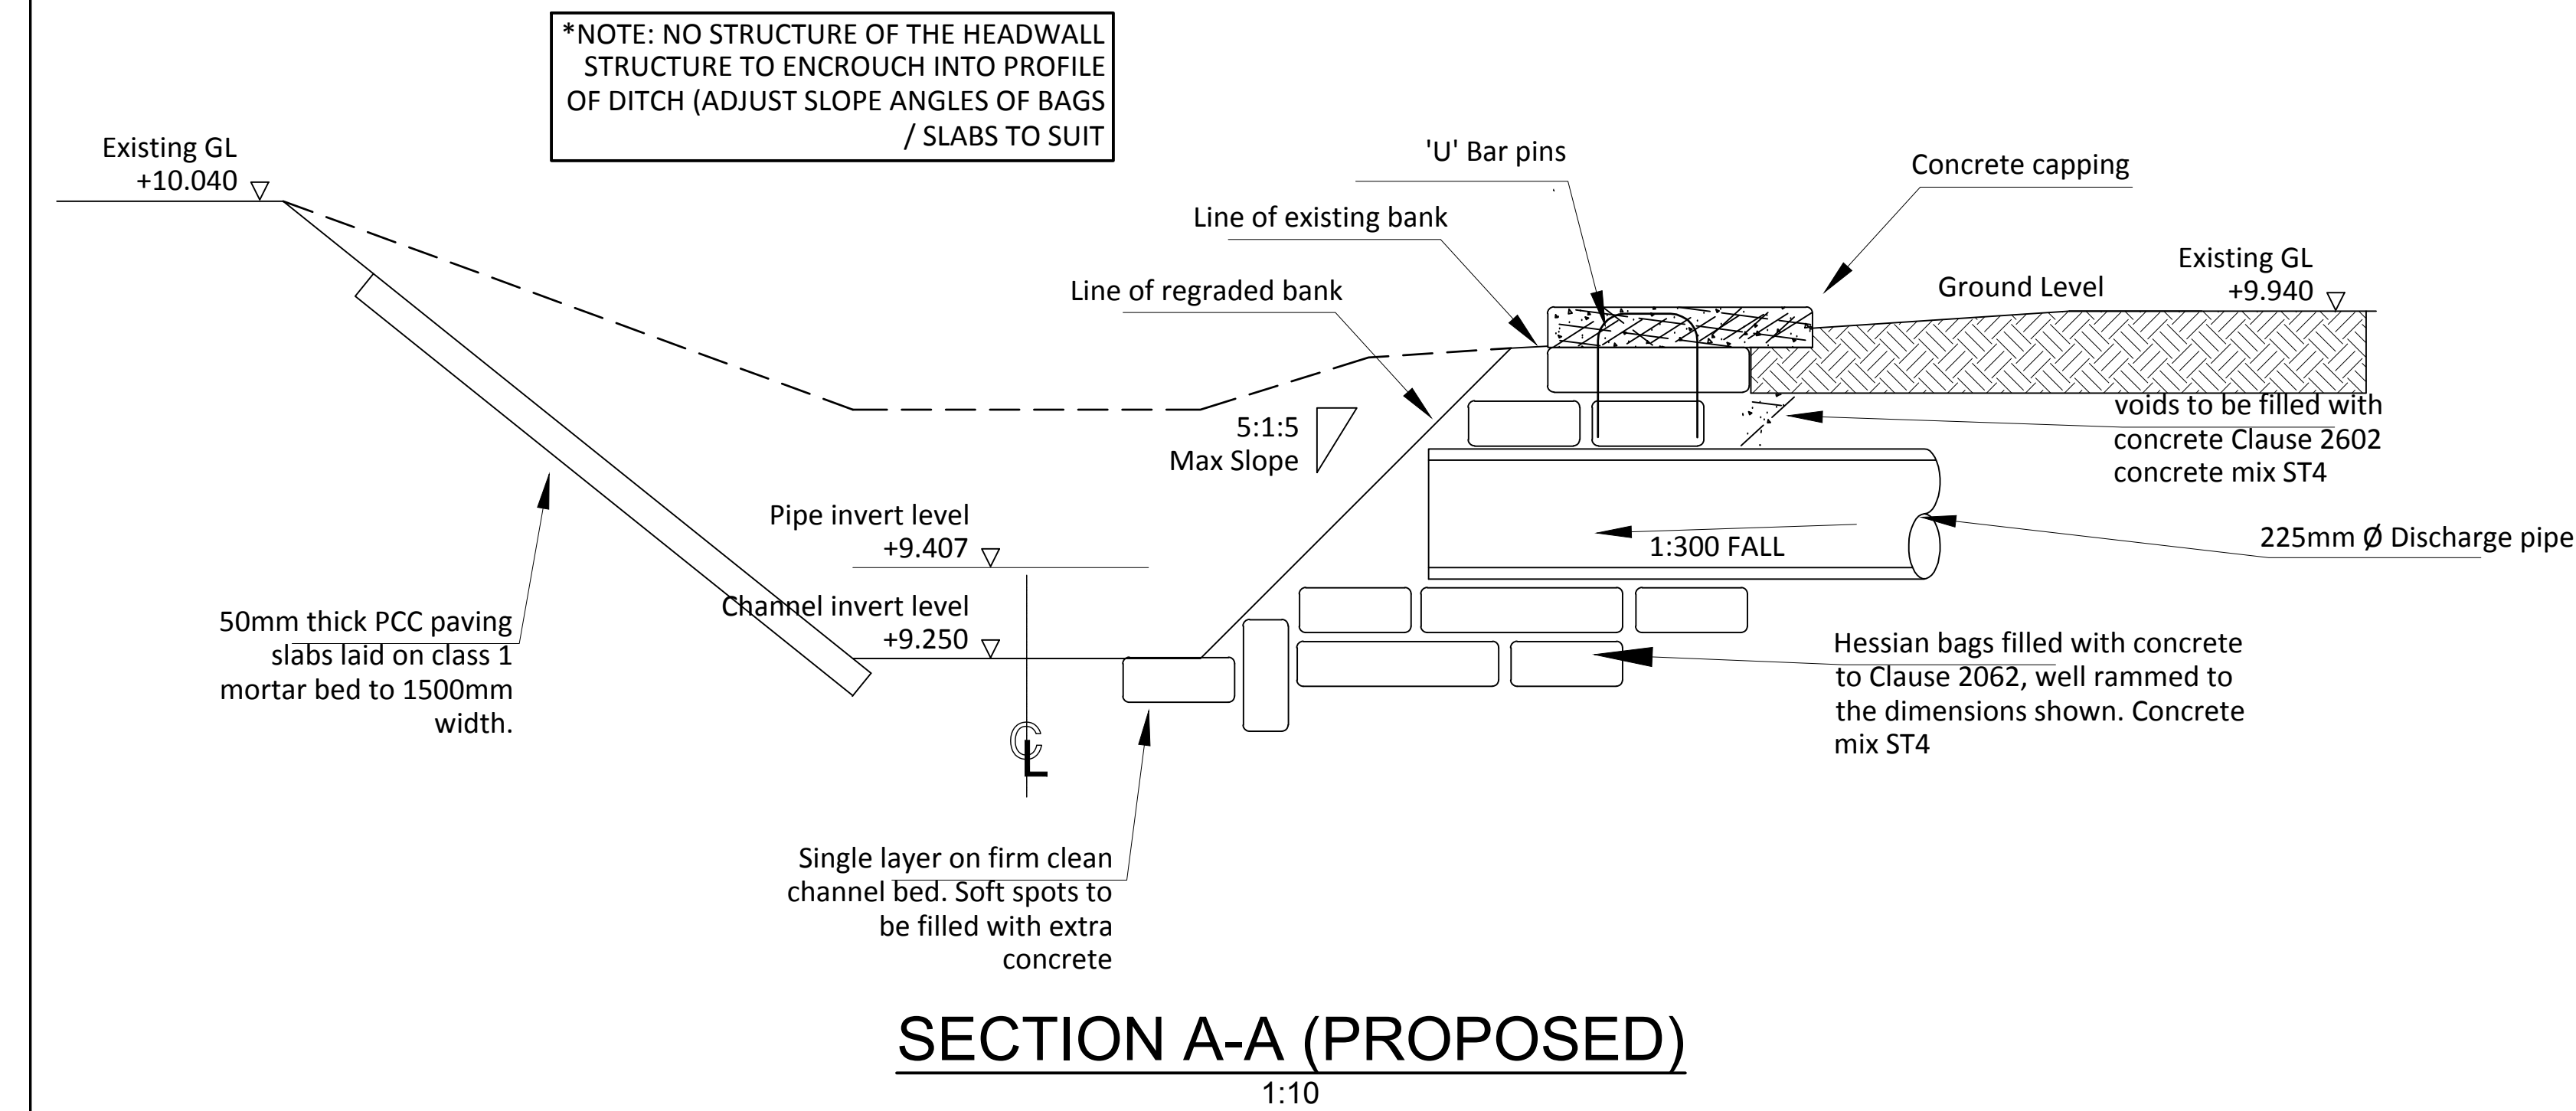
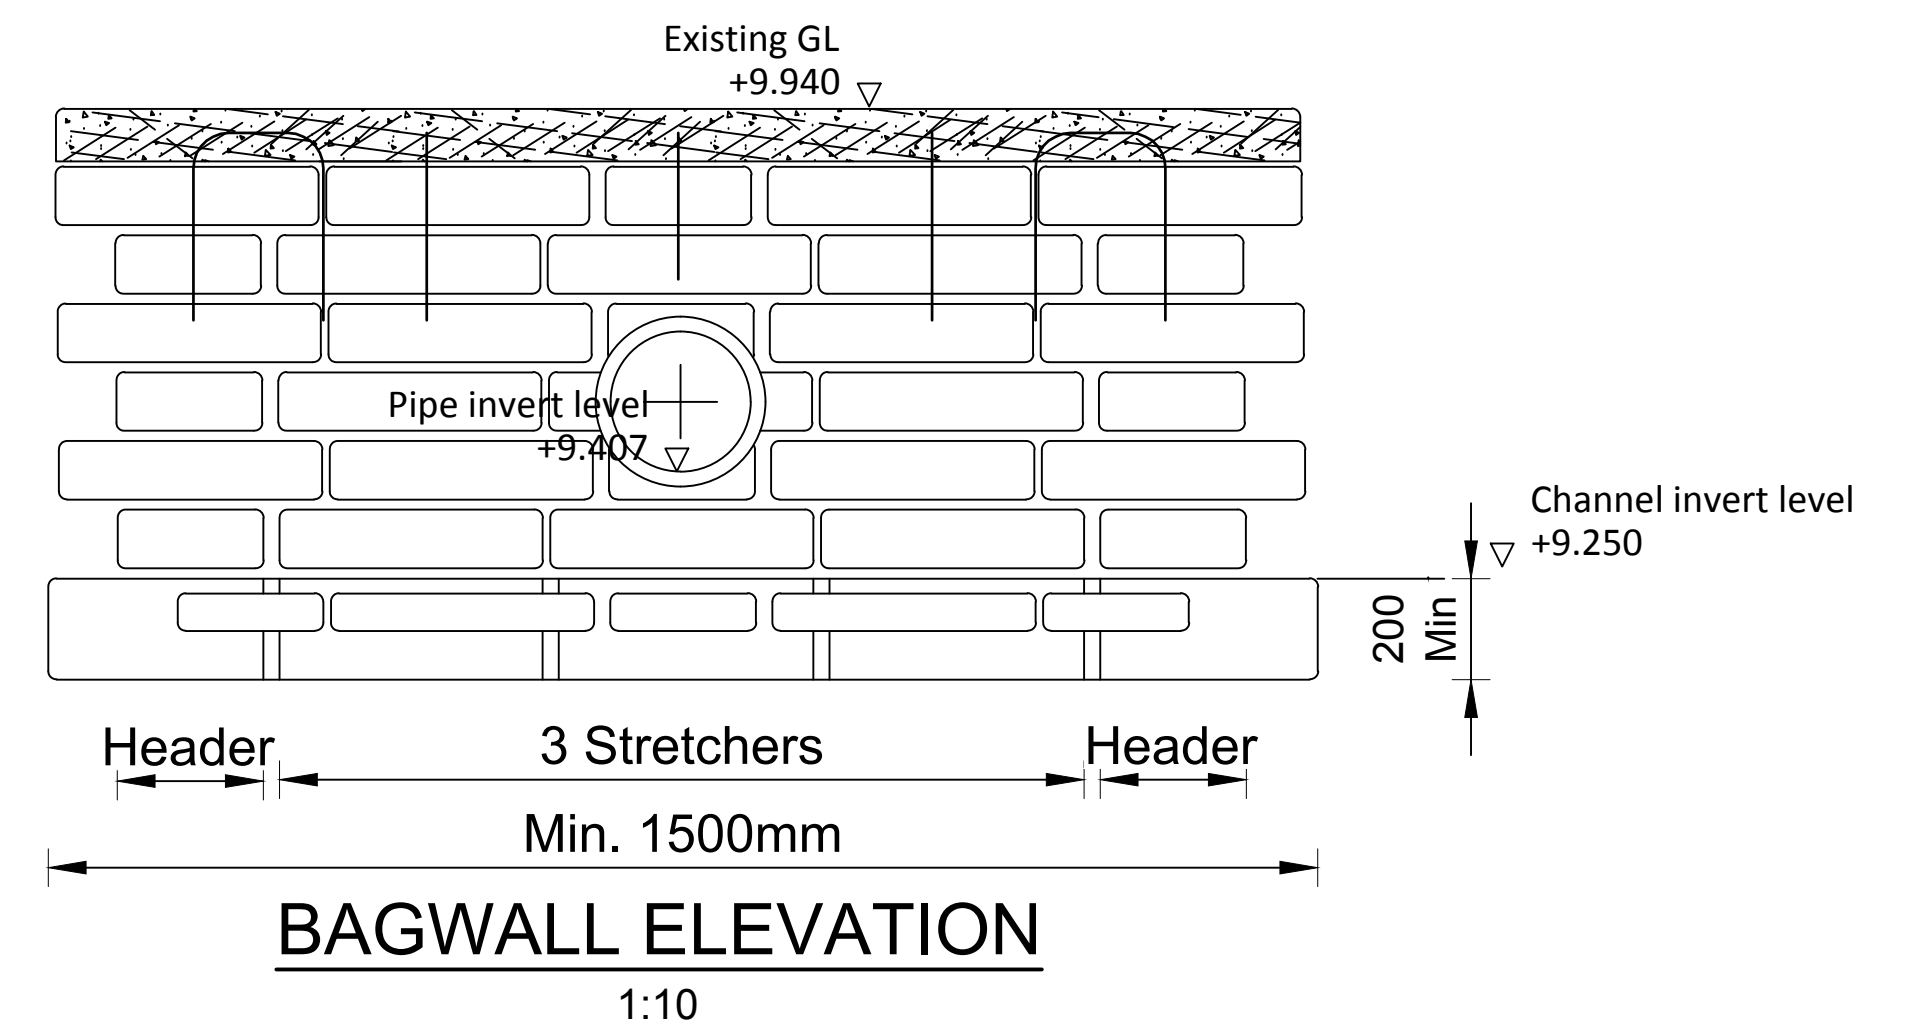
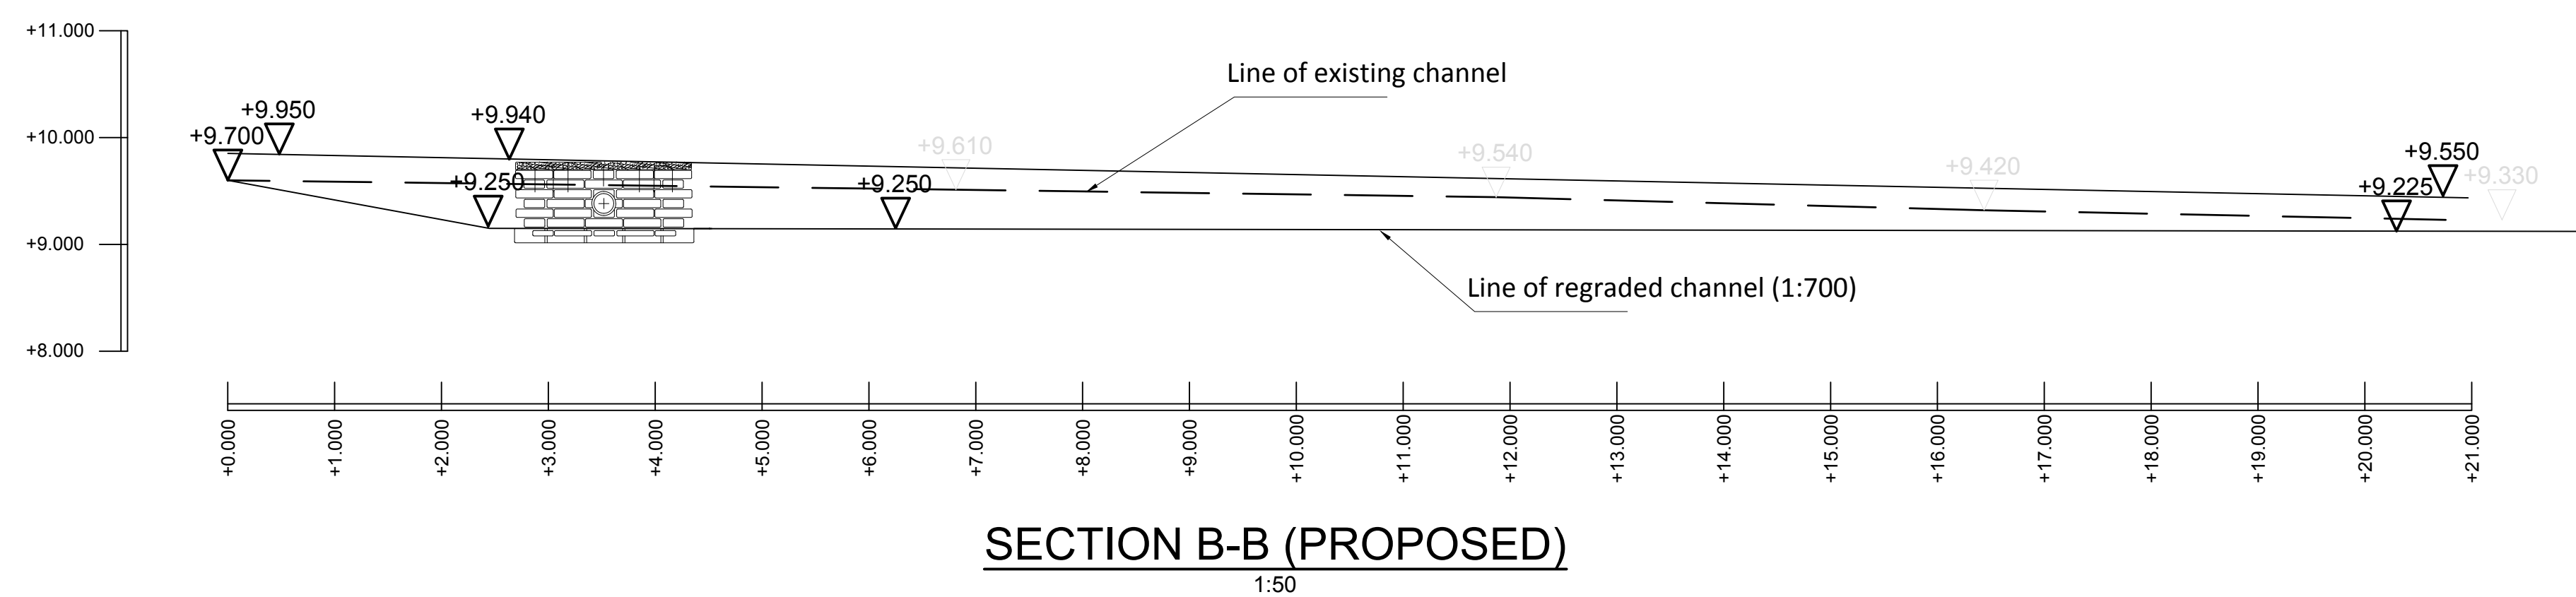


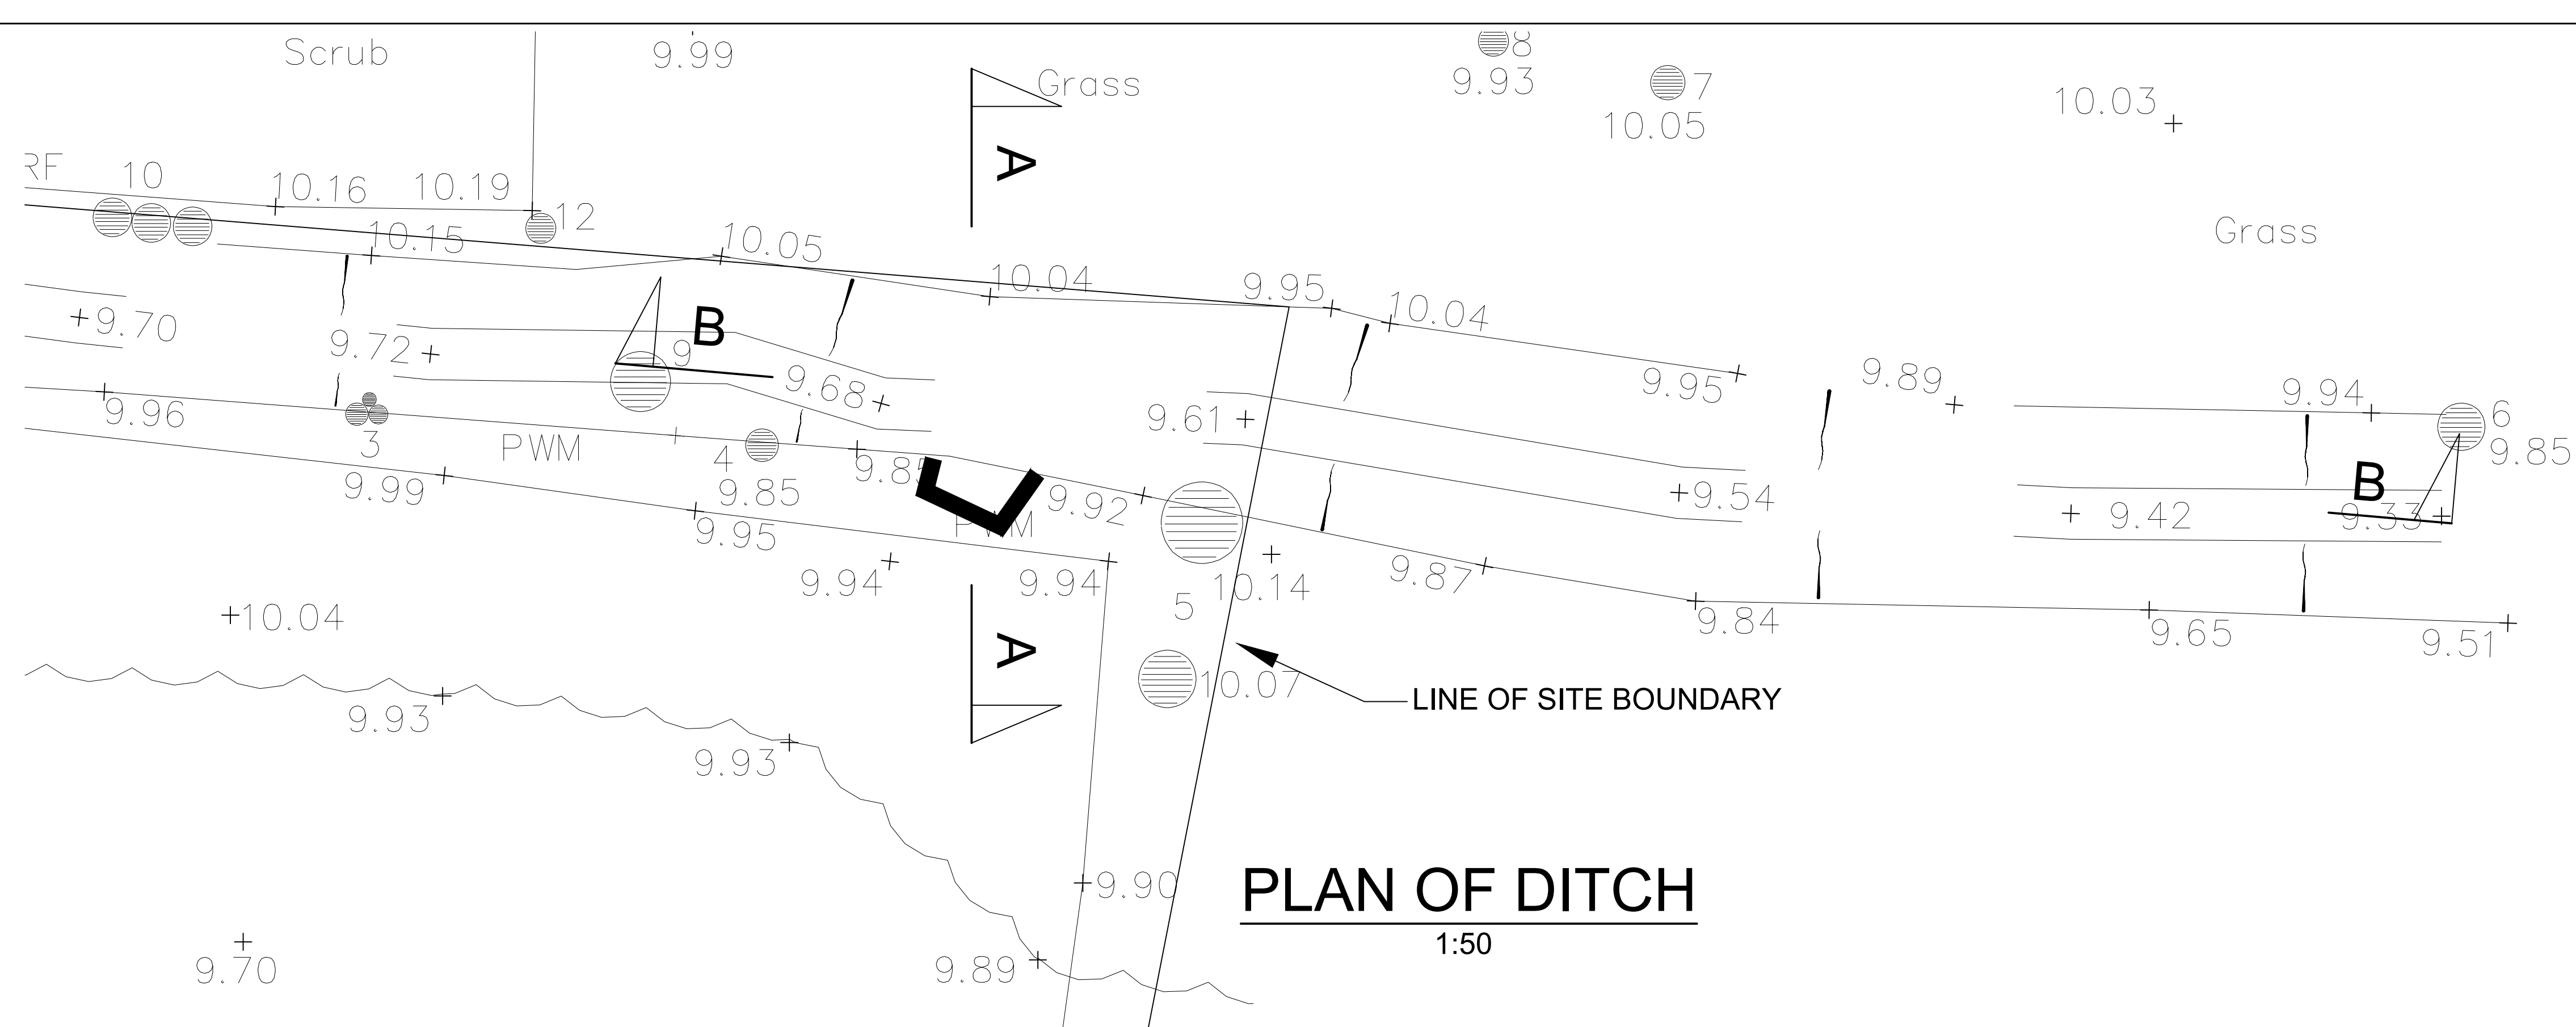

NOTES

1. This drawing is to be read in conjunction with all relevant Engineers drawings and specifications.
2. All dimensions are in millimetres unless noted otherwise.
3. The Contractor is responsible for the setting out and for checking all dimensions.
4. In accordance with The Construction (Design and Management) Regulations 2015 (CDM 2015) the Principal Designer and Contractor are to:
 - Notify HSE of works.
 - Comply with the requirements of Health and Safety Plan (if applicable)
 - Provide risk assessments and method statements for all potential hazards relevant to this project.

Date	By	Revision		QA'D	Chk'd	Ref			
Status	PRELIMINARY								
 Cowan Consultancy STRUCTURAL, CIVIL AND BUILDING CONSULTANTS			Also at: Landguard Manor Landguard Manor Road Shanklin Isle of Wight PO37 7JB						
3 Turnberry House 4400 Parkway Whiteley Fareham Hampshire P015 7FJ			Tel: 01489 577488 Fax: 01489 579873 consultants@cowanconsult.co.uk www.cowanconsult.co.uk						
Client	IMPERIAL HOMES								
Project	SPRINGFIELDS ALDINGBOURNE								
Title	DITCH SECTIONS								
Date	JUL 2021	Scale AS SHOWN @ A1	Drg. No.	435050-2051					
Drawn	TB	Chk'd EG	QA'D						

NOT FOR CONSTRUCTION PURPOSES