
TREE SCHEDULE

TREE NO.	SPECIES	DIA.(m)	HT.(m)Estd
1	Ash	0.72	16
2	Ash	0.23/0.16	16
3	Ash	0.26/22/16	14
4	Ash	0.38	15
5	Fir	0.95/0.67	15
6	Hazel	M/Bole	8
7	Elder	M/Bole	4
8	Elder	M/Bole	4
9	Hawthorn	M/Bole	7
10	Hazel	M/Bole	5
11	Hawthorn	M/Bole	5
12	Hazel	M/Bole	4(L)
13	Hawthorn	M/Bole	7
14	Maple	0.40/0.33	14
15	Hawthorn	M/Bole	5
16	Willow	0.51	20
17	Maple	0.32/0.25	7
18	Willow	0.51	20
19	–	–	–
20	–	–	–

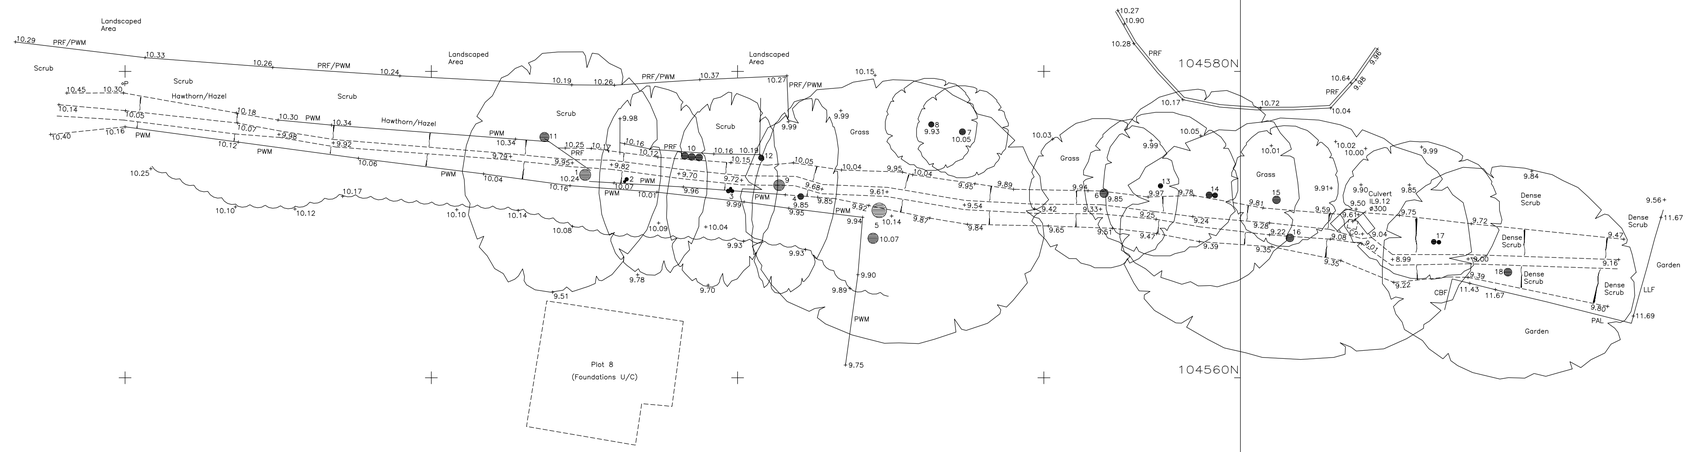

493500E 493520E 493540E 493560E 493580E 493600E

104620N 104600N 104580N 104560N 104540N 104520N

NOTE

The Survey is based on a best fit as there was no control and sufficient detail available to allign accurately

ıll Details

Wire	IRF	Iron Railings	PRF	Post & Rail	RW	Retaining Wall	
oard	INT	Interwoven	PRP	Post & Rope	W	Wall	
ted Iron	LLF	Larch lap	PTF	Post & Tube	–	–	
ink	OL	Over-lap	PWF	Post & Wire	–	–	
t Paling	Pal	Paling	PWM	Post & Wire Mesh	–	–	
	PCF	Post & Chain					

Drainage

CL	Cover Level
IL	Invert Level
ø	Diameter of Pipe
(SP)	Sealed Pipe Below
Depth	Depth to Silt

Bushes and Hedges

Gate

NOTES :Drainage Information has been gained by visual inspection only.All possible care has been taken to ensure correct information but TJK Land Surveyors can not accept responsibility for costs arrising from errors or omissions.

All tree heights are estimated.

N W E S

Indicative

T.J.K. LAND SURVEYORS

LAND, BUILDING AND ENGINEERING SURVEYS

9 HAWTHORNE ROAD,TOTTON,SOUTHAMPTON,SO40 3HH

TEL/FAX 023 8086 4140
MOBILE (07711)680769
E Mail: trevortjkland@gmail.com

© COPYRIGHT

CLIENT	IMPERIAL HOMES LIMITED
TITLE	HOOK LANE ALDINGBOURNE
JOB NO.	TJK1973/TJK1985
SHEET	SHEET 1 OF 1
DATE	MAY 2021/JULY 2021
DRAWN BY	T.J.K.
CHECKED BY	S.K.
SCALE	1:200
LEVEL DATUM	Stn GPS on survey issued