
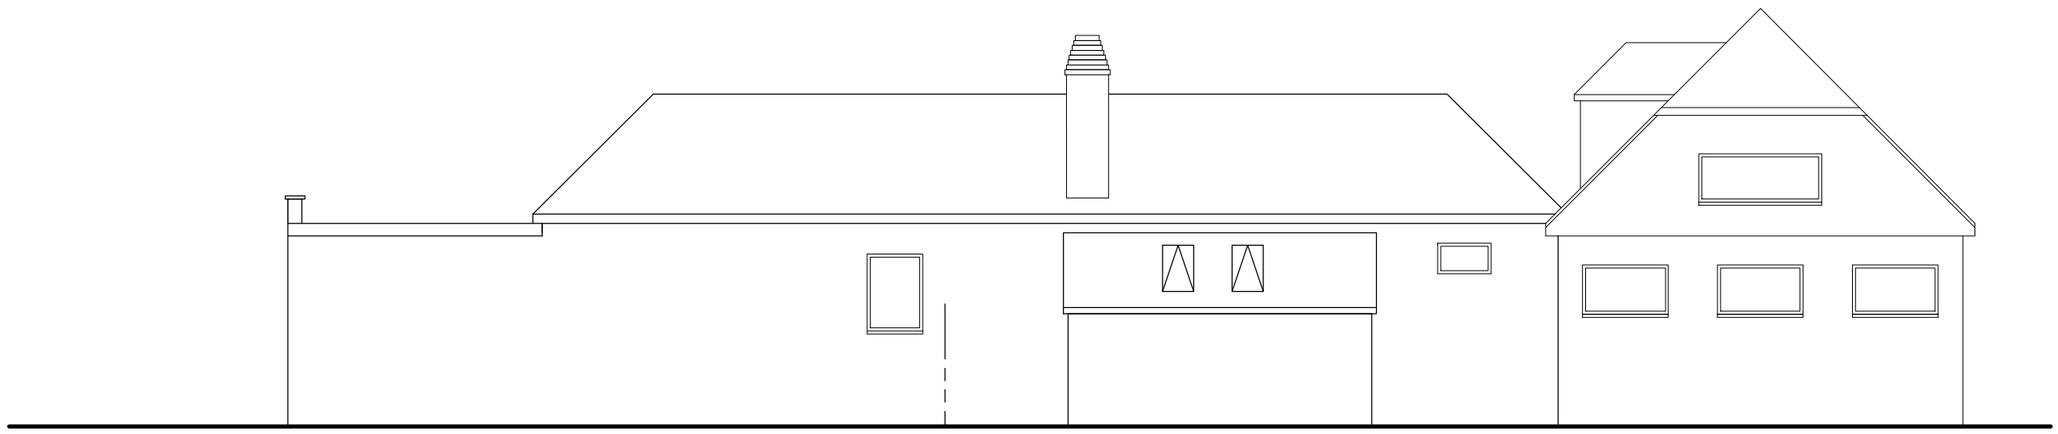


SOUTH EAST ELEVATION

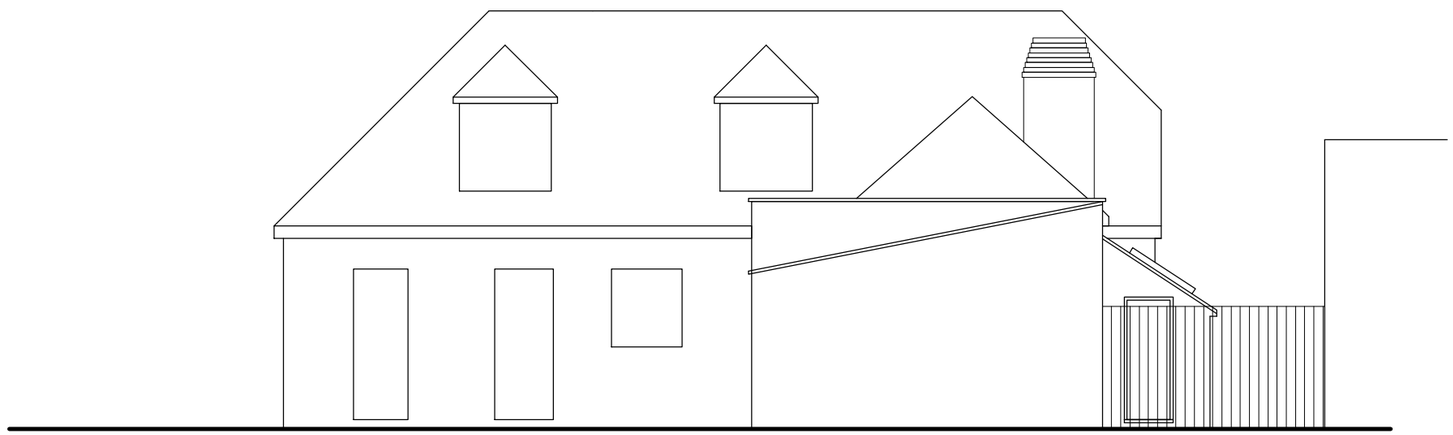

SOUTH WEST ELEVATION

EXISTING ELEVATIONS

1:50 0.5 0 1 2

1:100 0.5 0 1 2 3 4

Keith Chandler MRICS. FCABE. MFPWS
Chartered Surveyor, Building Engineer & Party Wall Surveyor

3 Duxford Close
Tangmere
West Sussex
PO20 2JH

Tel: 07764 578781
email: keith@keithchandler.co.uk

Client:	Amicus School
At:	The Coach House Arundel Road Fontwell BN18 0SX
Project:	Rear office dormer
Drawing:	Existing Survey
Date:	June 2026
Drg. No.	TP/BR/04
Scale: (At A3 Plot)	1:100