

New flat roof dormer
Tiled perimiter with tiles to match existing
Walls, tile hung with plane tiles same colour as extg roof
Windows to match adjacent buildings

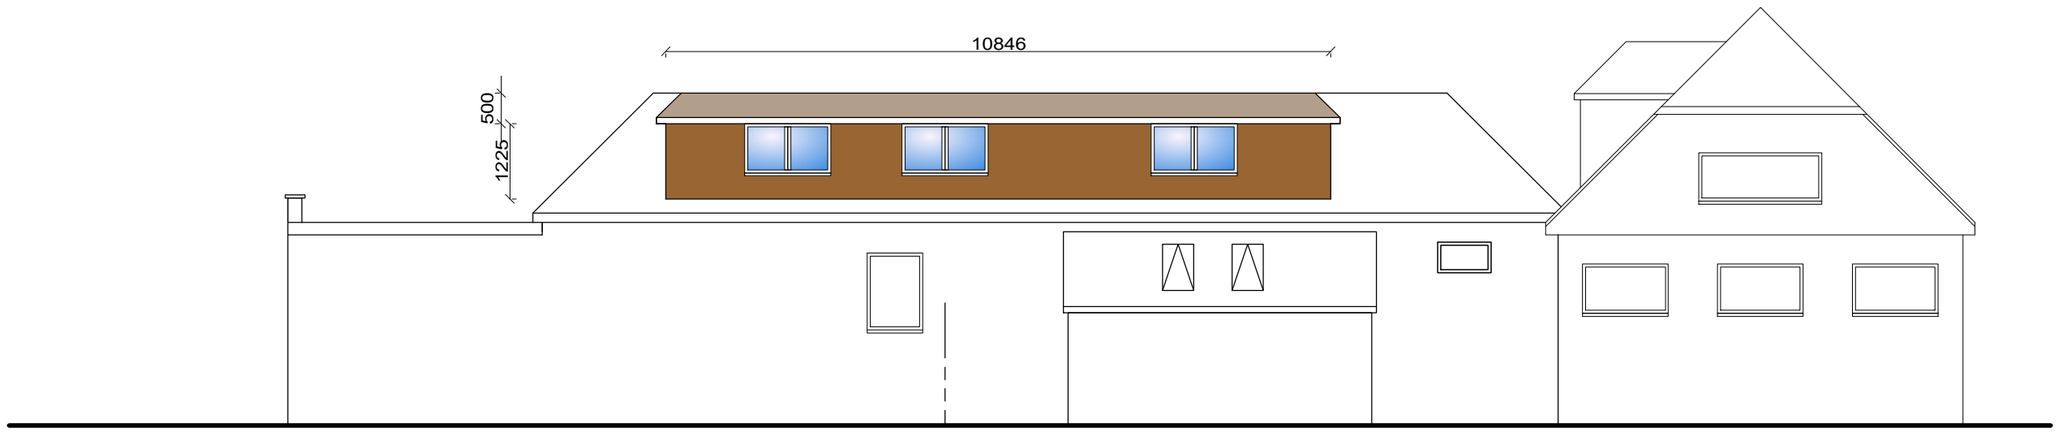

SOUTH EAST ELEVATION

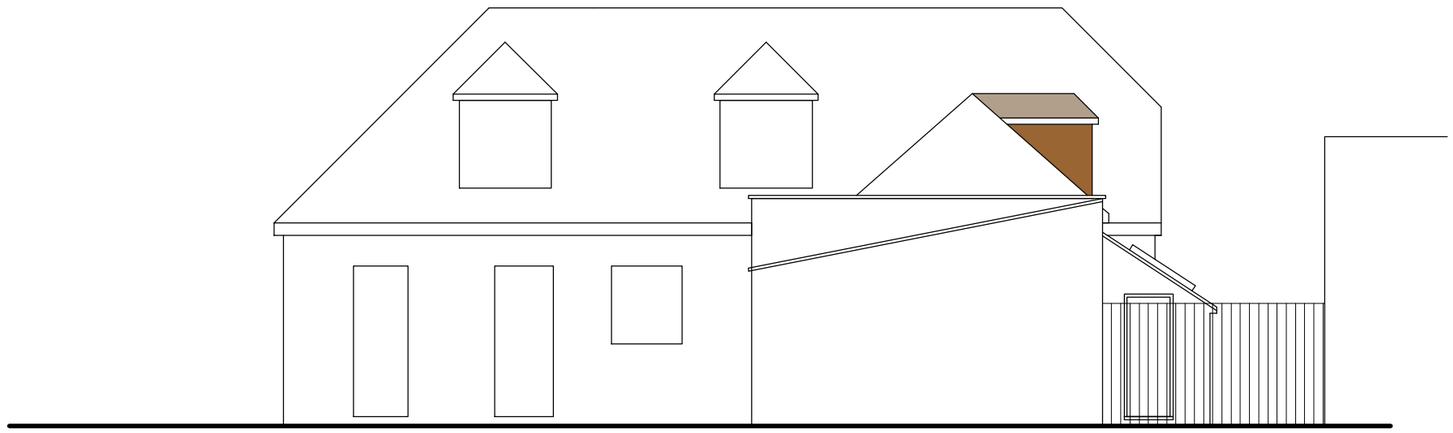

SOUTH WEST ELEVATION

PROPOSED ELEVATIONS

1:50 0 .5 0 1 2
1:100 0 .5 0 1 2 3 4

Keith Chandler MRICS. FCABE. MFPWS
Chartered Surveyor, Building Engineer & Party Wall Surveyor

3 Duxford Close
Tangmere
West Sussex
PO20 2JH

Tel: 07764 578781
email: keith@keithchandler.co.uk

Client:	Amicus School
At:	The Coach House Arundel Road Fontwell BN18 0SX
Project:	Rear office dormer
Drawing:	Proposed Elevations
Date:	June 2026
Drg. No.	TP/BR/05
Scale: (At A3 Plot)	1:100