


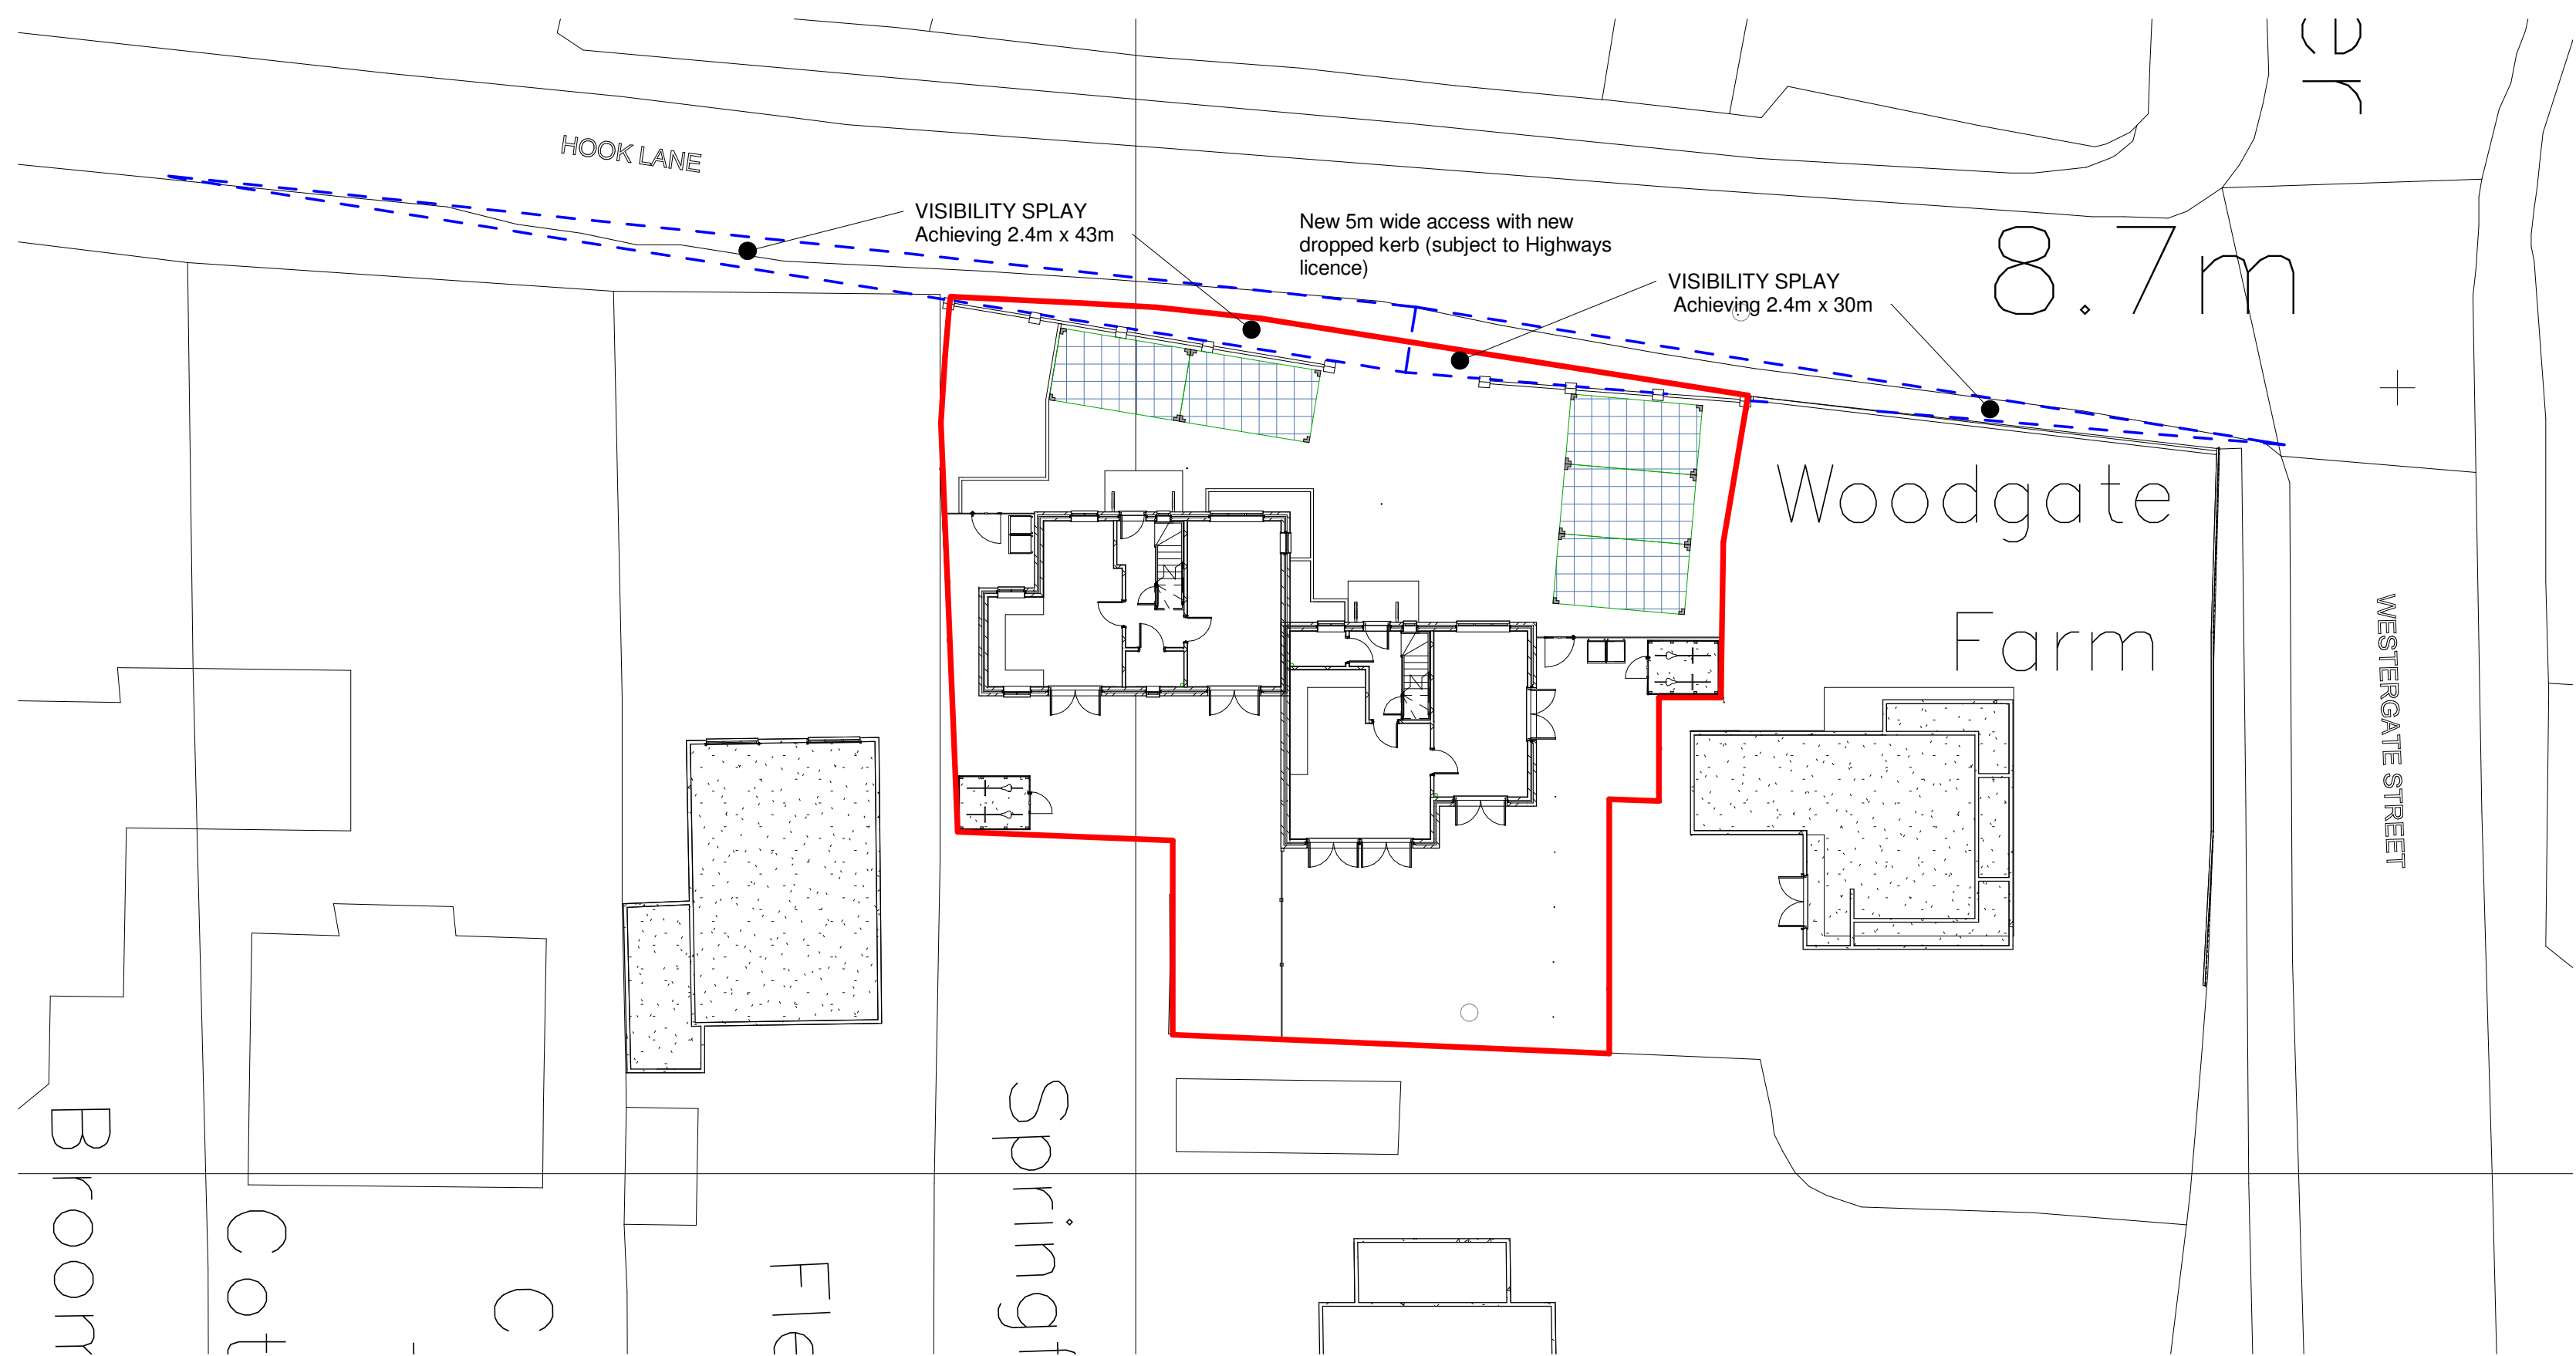

Site Block Plan with Visibility Splay  
1 : 200

|     |                              |       |         |          |
|-----|------------------------------|-------|---------|----------|
| 2   | Street Names Added           | JG    | SLH     | 22.01.18 |
| 1   | Issued for planning approval | JF    | SLH     | 15.01.18 |
| rev | description                  | drawn | checked | date     |

revisions

status: PRELIMINARY

This drawing is protected under The Copyright, Designs and Patents Act 1988. Do not scale. Figured dimensions only are to be taken from this drawing. All dimensions are to be checked on site before any work is put in hand. If in doubt, ASK.

## Guilfoyle Construction Ltd

The Mill  
Ideas Common  
Eartham  
Chichester  
West Sussex  
PO18 0NA

T: 01243814728  
M: 07881 825519  
W: [www.guilfoyle.co.uk](http://www.guilfoyle.co.uk)

improving the built environment



|          |                                                                                             |           |  |
|----------|---------------------------------------------------------------------------------------------|-----------|--|
| project: | Land to rear of Woodgate Farm,<br>Hook Lane, Woodgate, Chichester,<br>West Sussex. PO20 3SS |           |  |
| title:   | Site Block Plan with Visibility Splay                                                       |           |  |
| scale:   | 1 : 200                                                                                     | @ A1      |  |
| date:    | 01/15/18                                                                                    |           |  |
| drawn:   | JF                                                                                          |           |  |
| checked: | SLH                                                                                         |           |  |
| job no:  | drawing no:                                                                                 | revision: |  |
| 17       | (01)102                                                                                     | P2        |  |