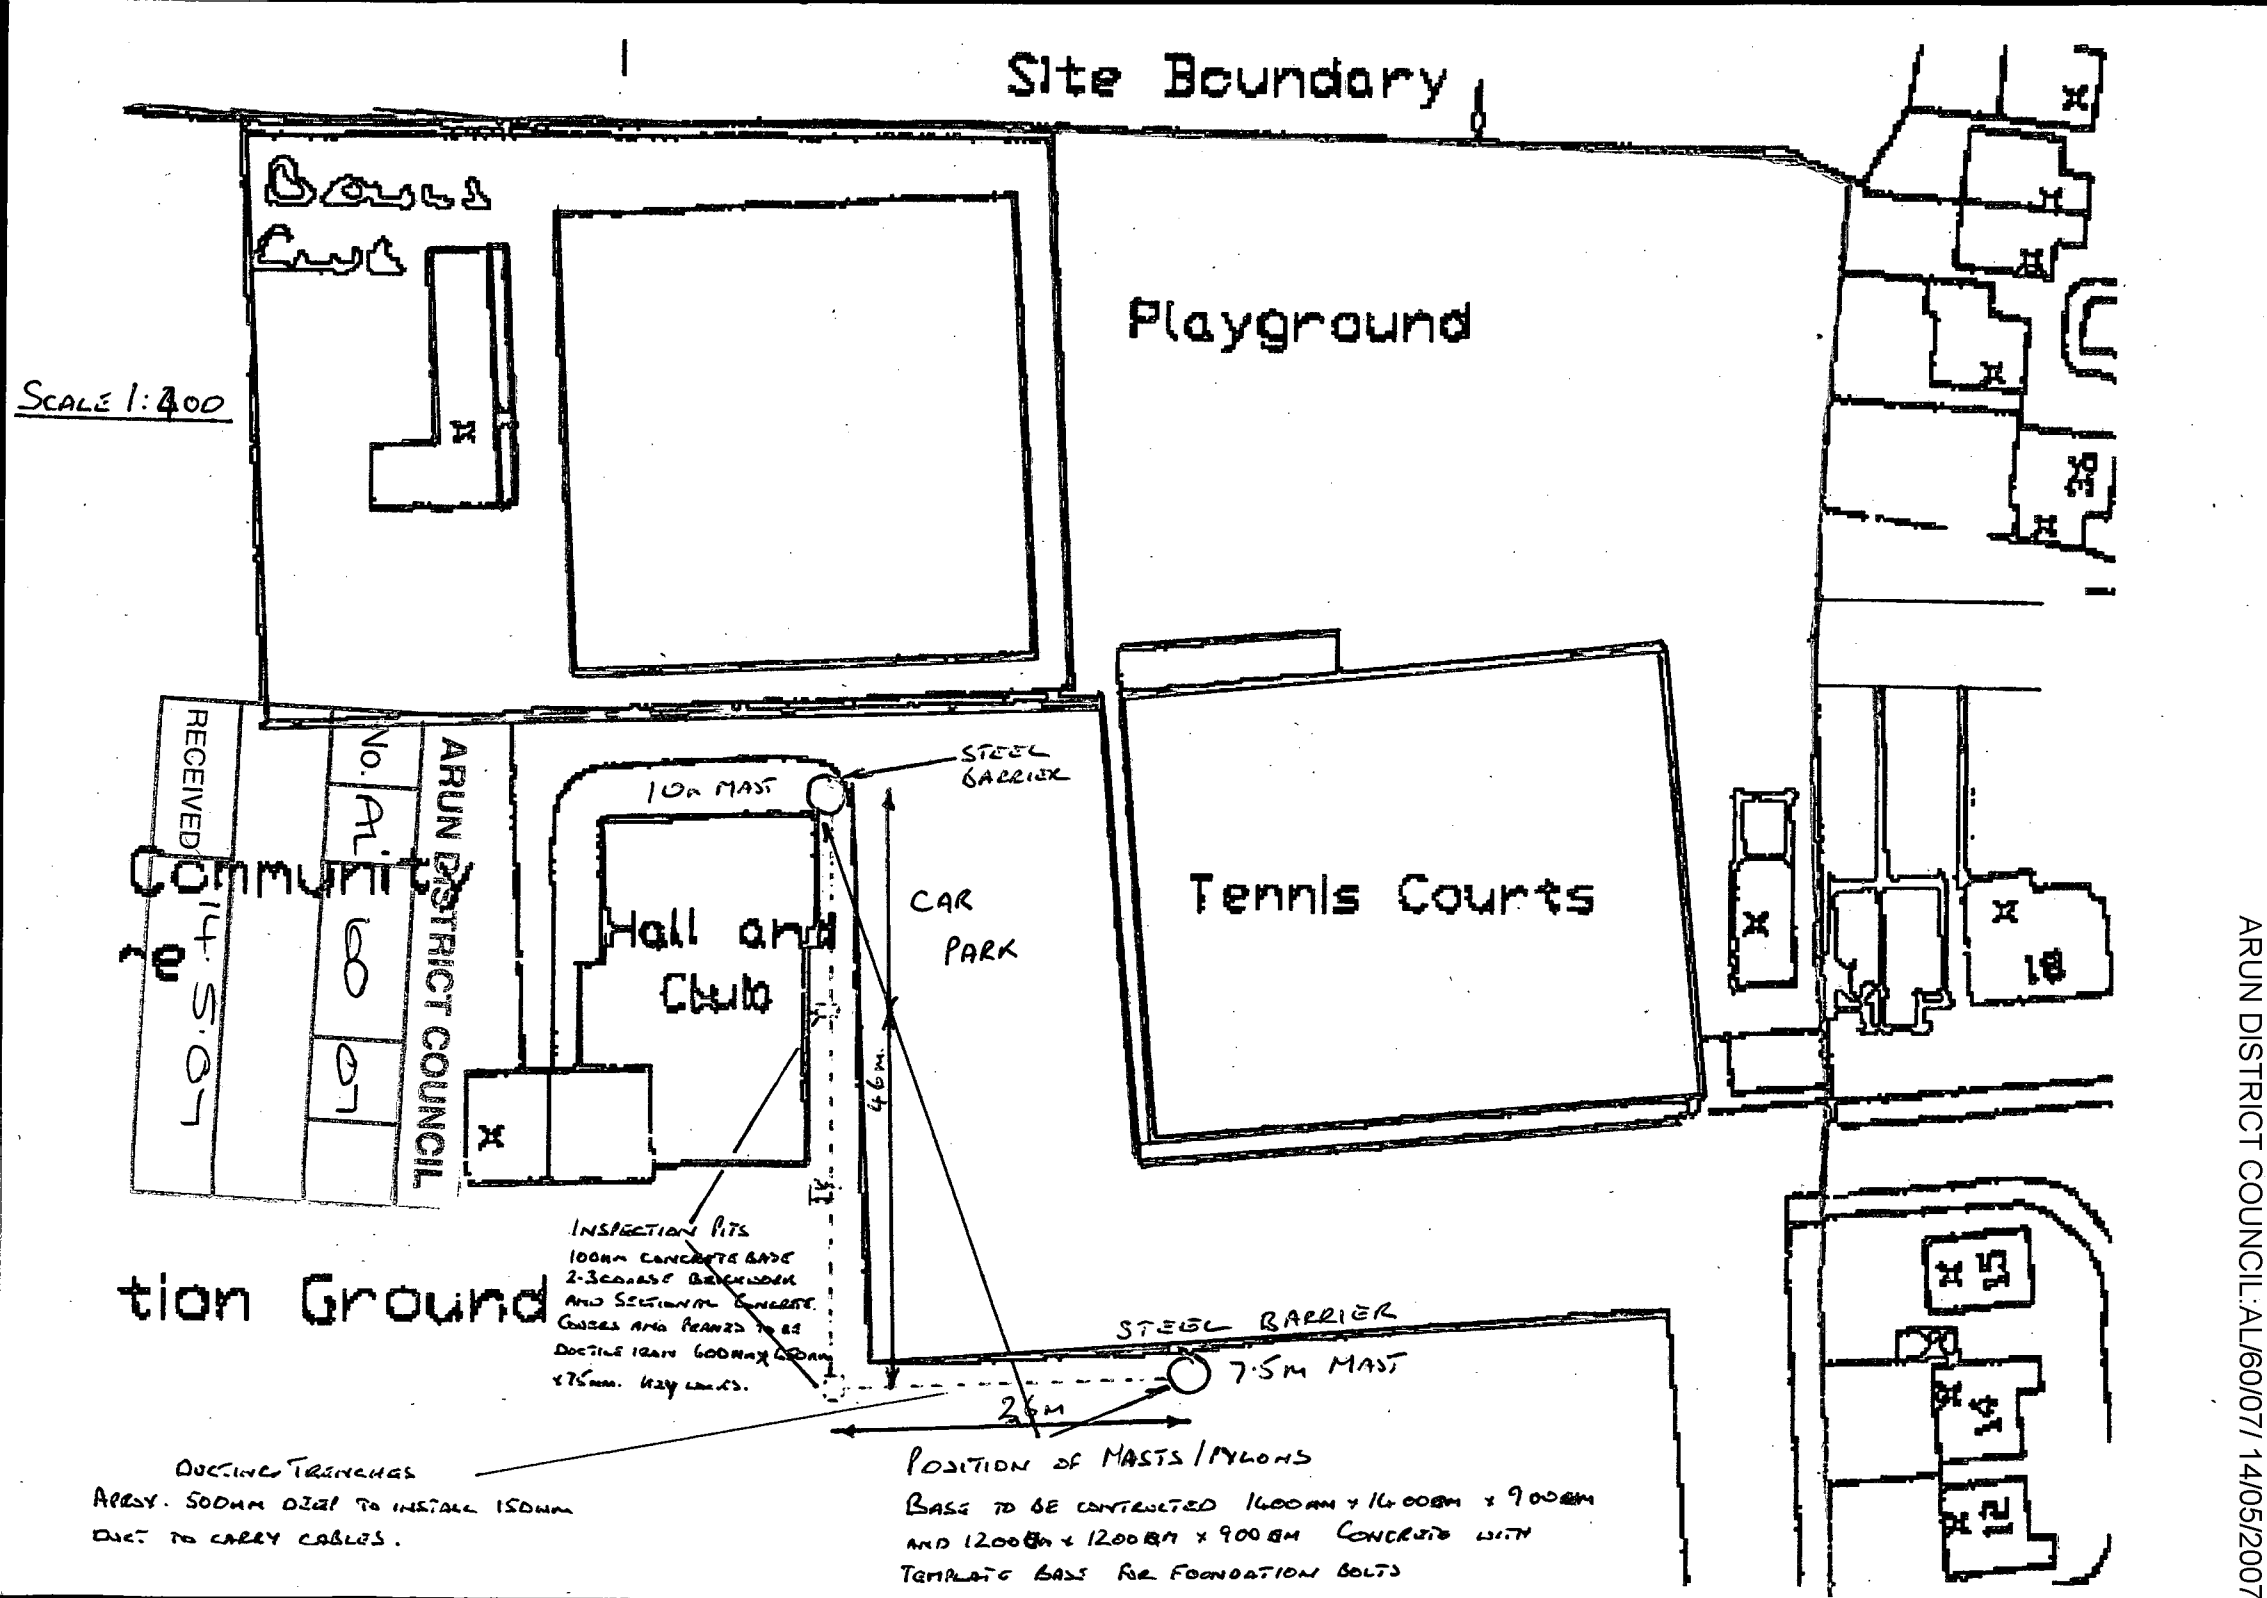
Site Boundary
Playground
SCALE 1:400
Tennis Courts
Hall and Club
CAR PARK
10m MAST
STEEL BARRIER
49m.
INSPECTION PITS
100mm CONCRETE BASE
2-3 COURSE BRICKWORK
AND SECTIONAL CONCRETE
COVERS AND FRAMES TO BE
DUCTILE IRON 600mm x 600mm
x 75mm. HEAVY DUTY.
STEEL BARRIER
7.5m MAST
2.6m
DUCTING TRENCHES
ARRAY. 500mm DEEP TO INSTALL 150mm
DUCT TO CARRY CABLES.
POSITION OF MASTS / PYLONS
BASE TO BE CONSTRUCTED 1600mm x 1600mm x 900mm
AND 1200mm x 1200mm x 900mm CONCRETE WITH
TEMPLATE BASE FOR FOUNDATION BOLTS
RECEIVED
14.5.07
No. AL/60/07
ARUN DISTRICT COUNCIL
Community
tion Ground
ARUN DISTRICT COUNCIL:AL/60/07/ 14/05/2007