




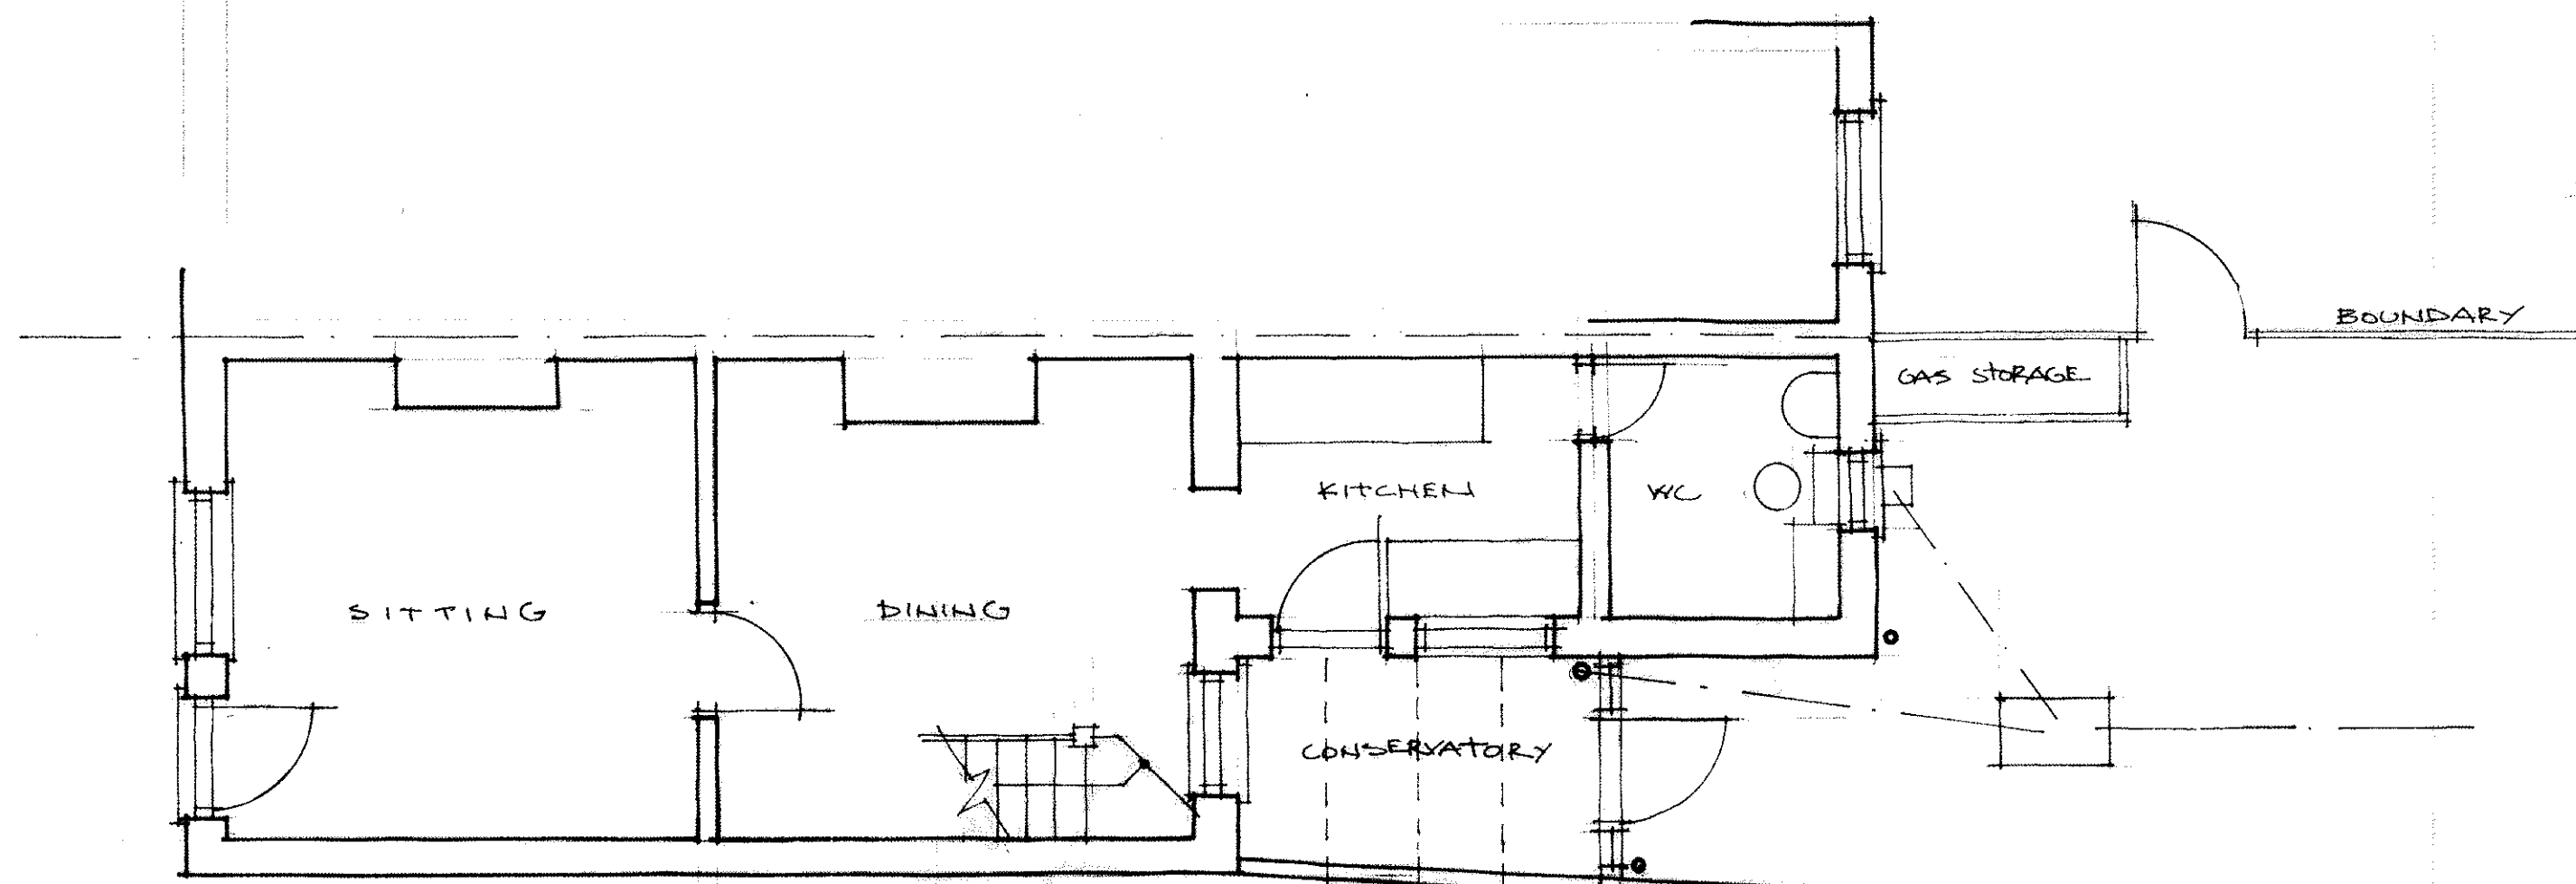

GROUND FLOOR

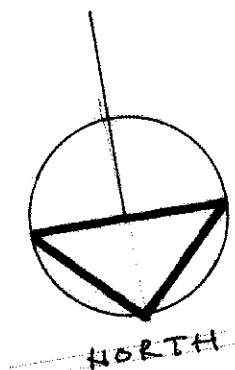

SOUTH ELEVATION

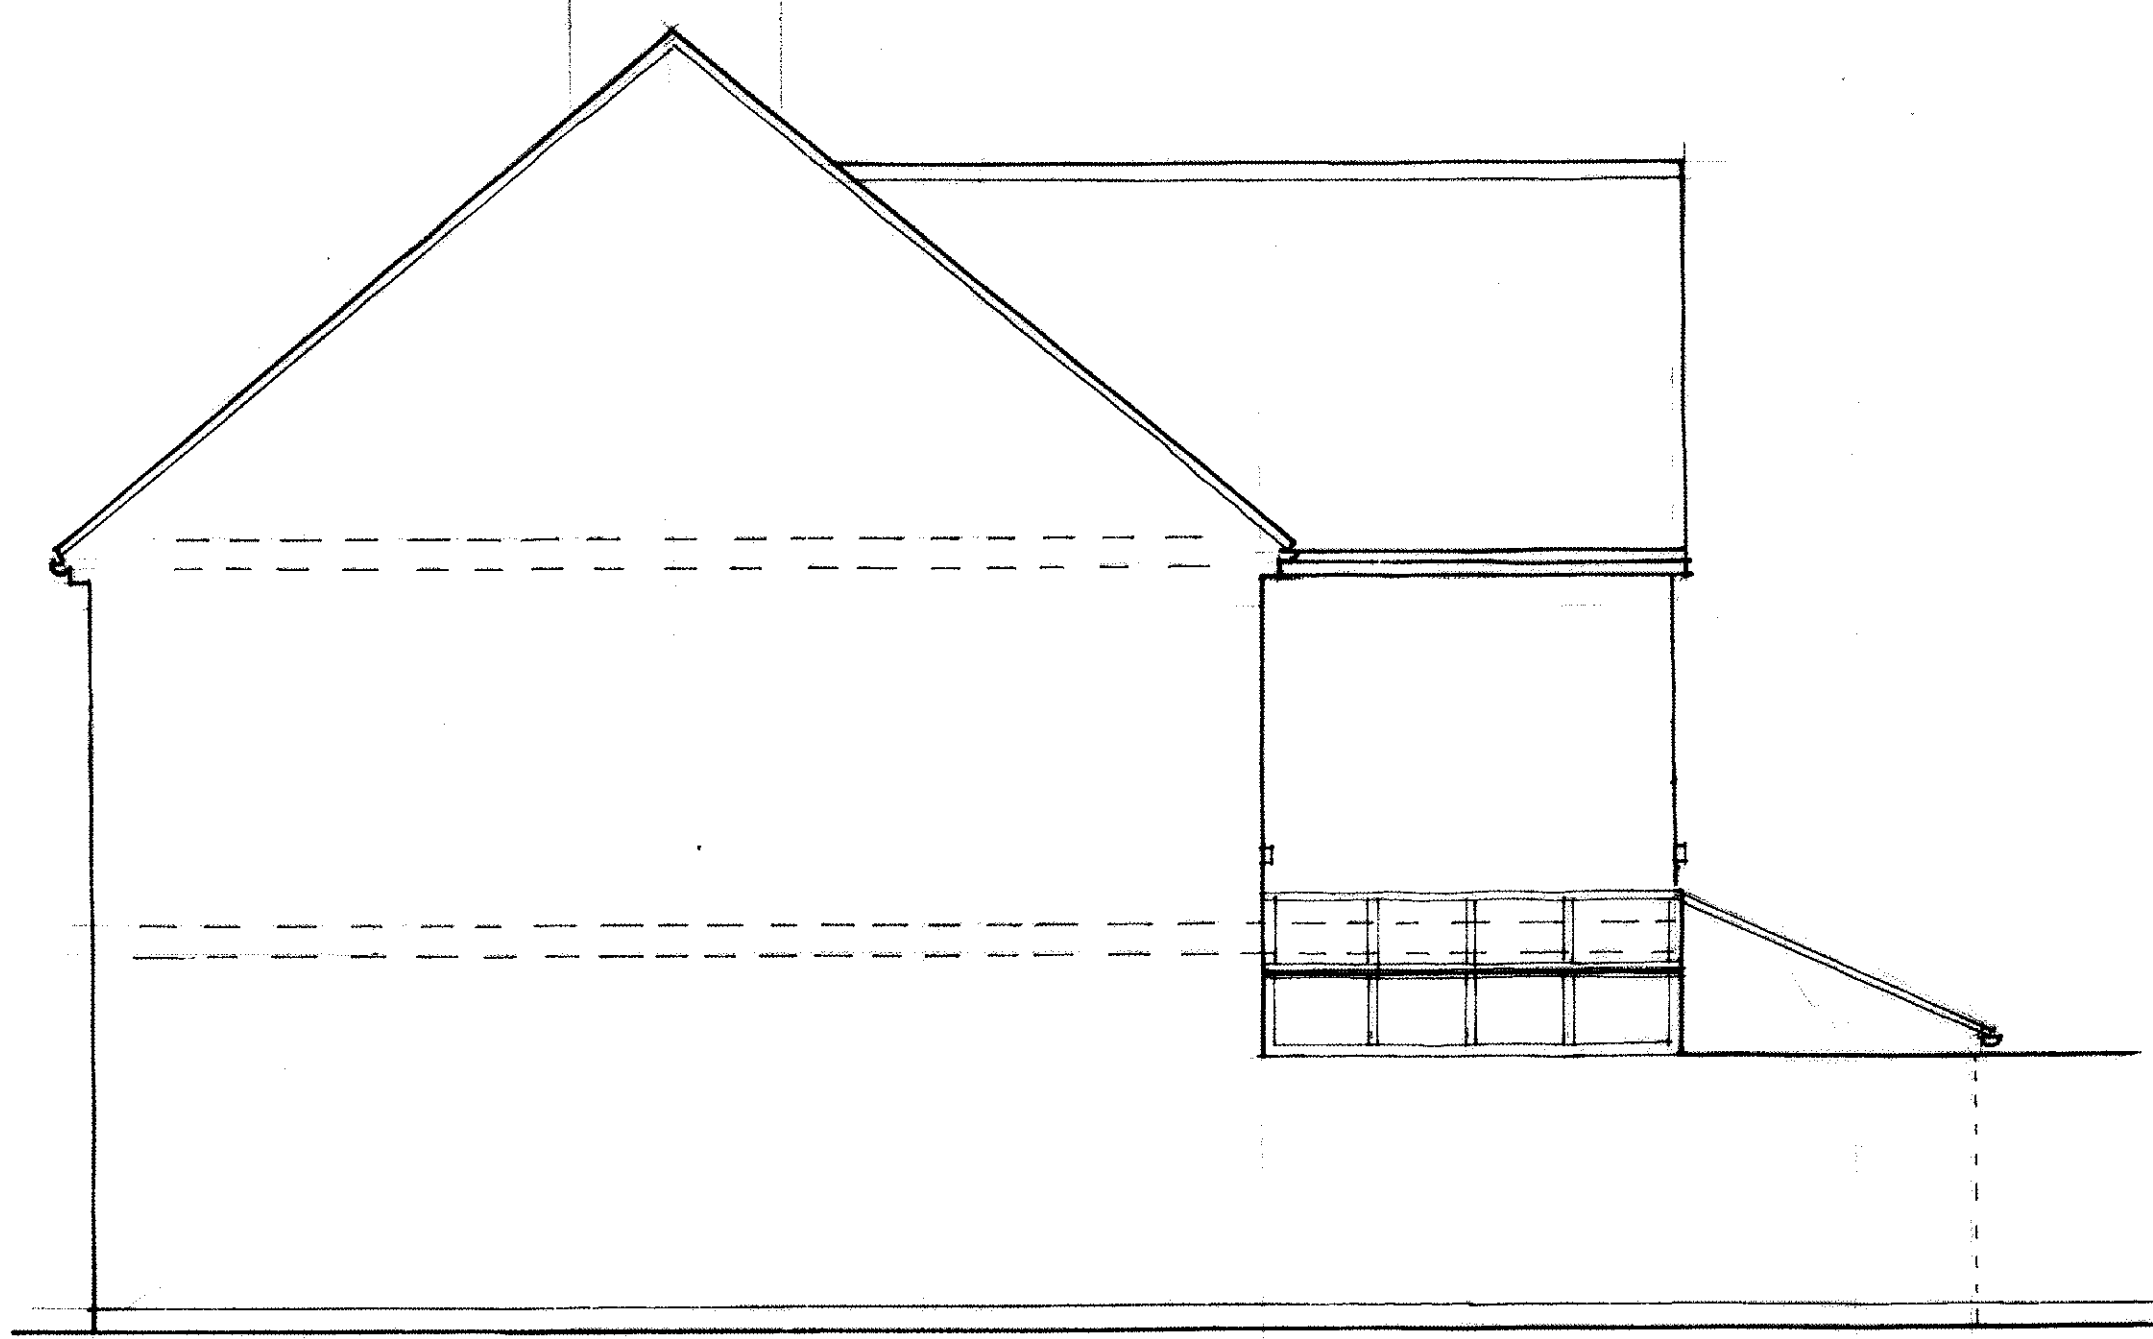

EAST ELEVATION