
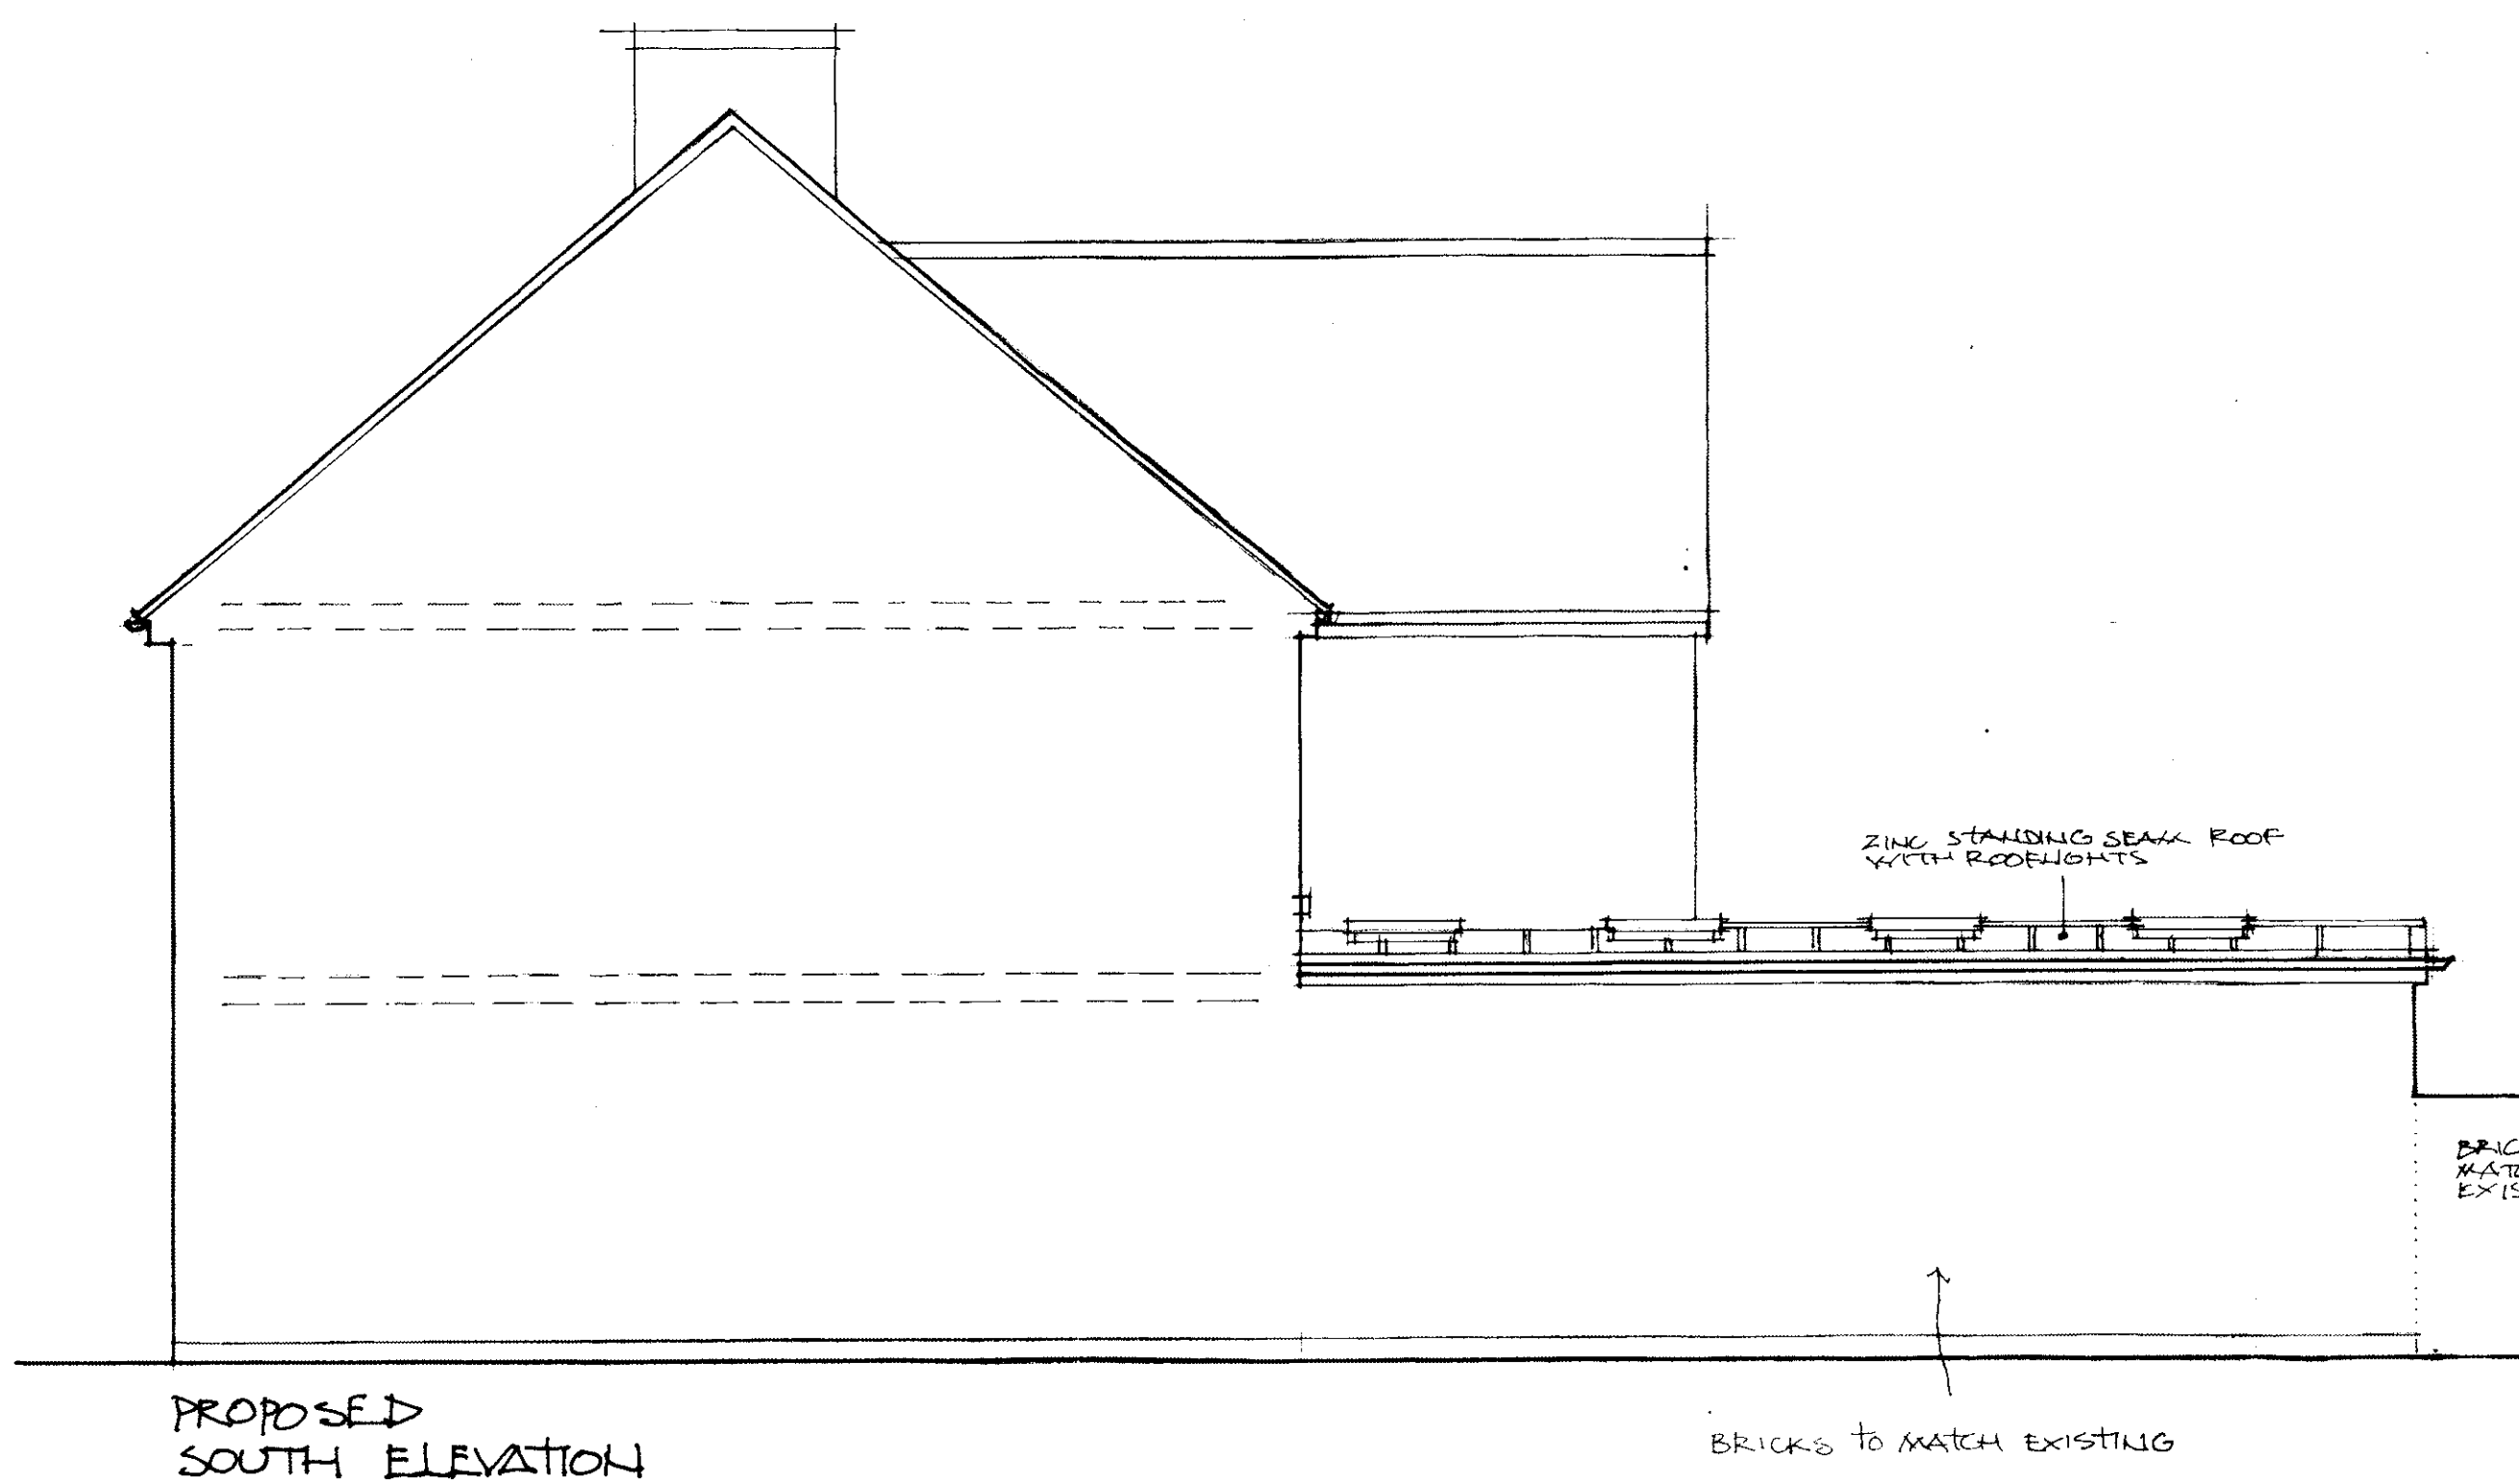


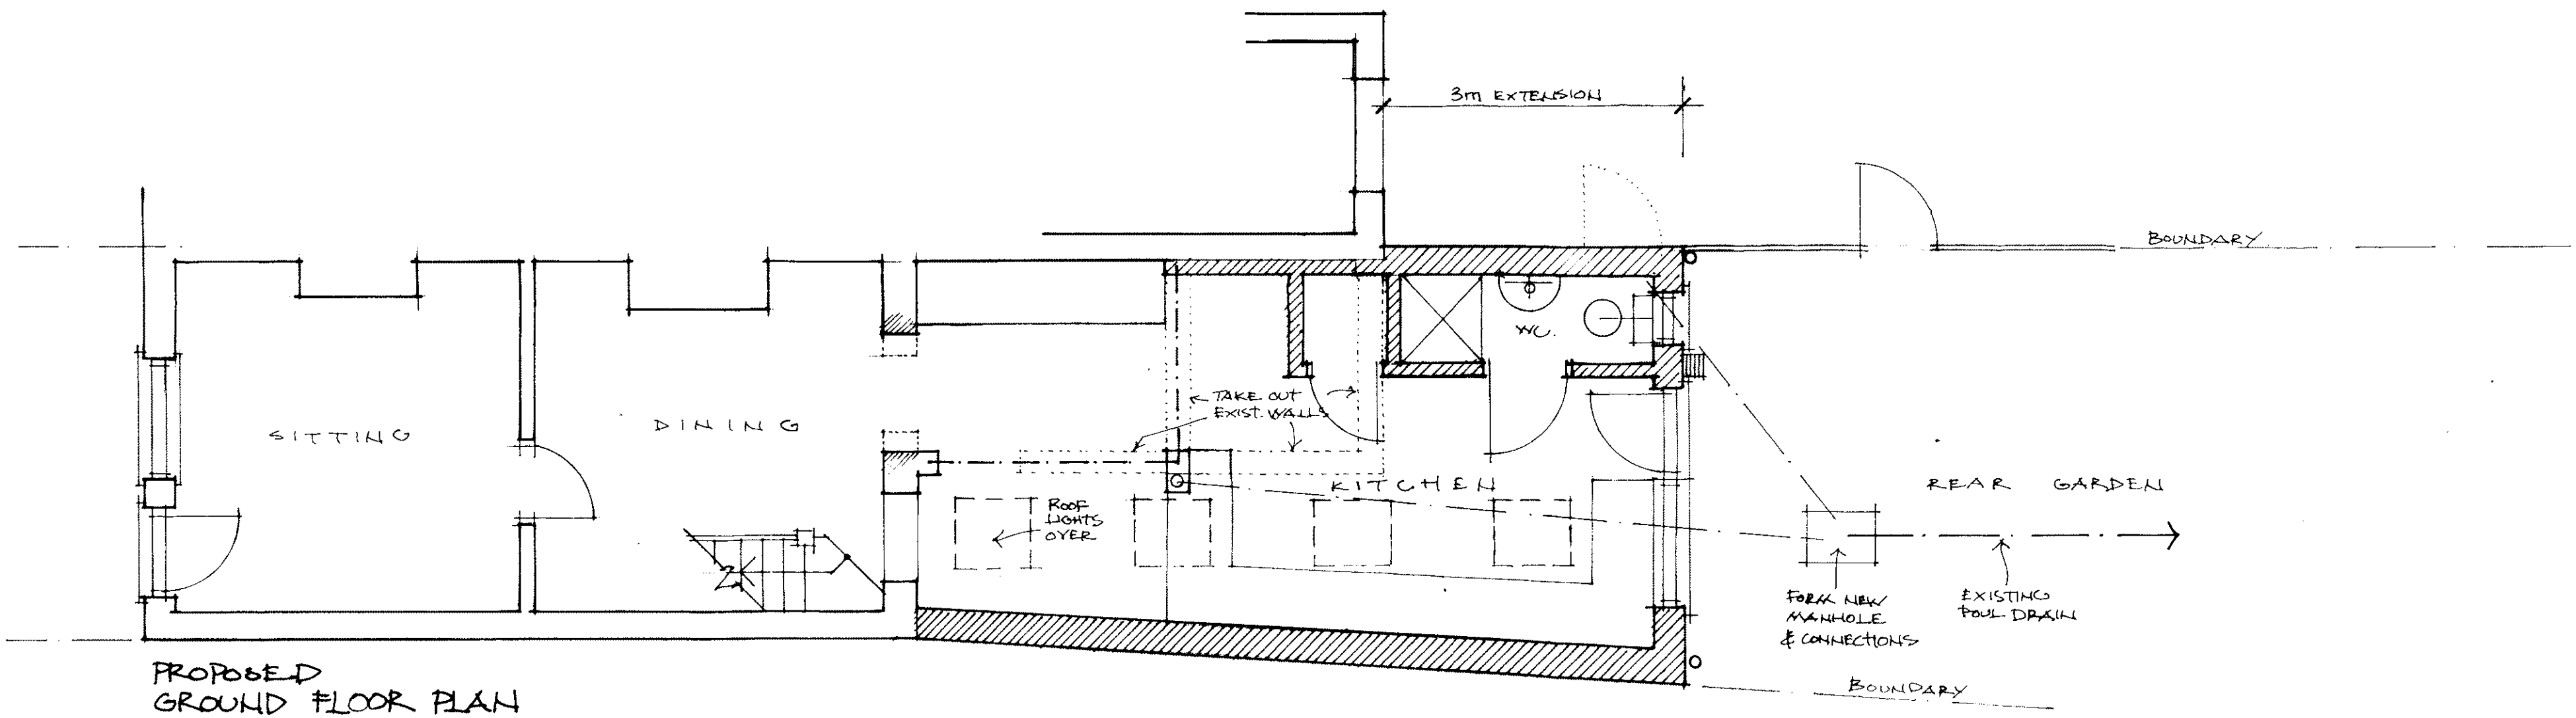

Peter Robson Architect

Long Meadow, The Lane, Chichester, West Sussex, PO19 4SY Tel: 01243 780224 email: robsonarchitect@gmail.com

Proposed Extension at 14 Church Road, Aldingbourne

Proposed Plan and Elevations Scale: 1:50

May 2015

15001 - 03