
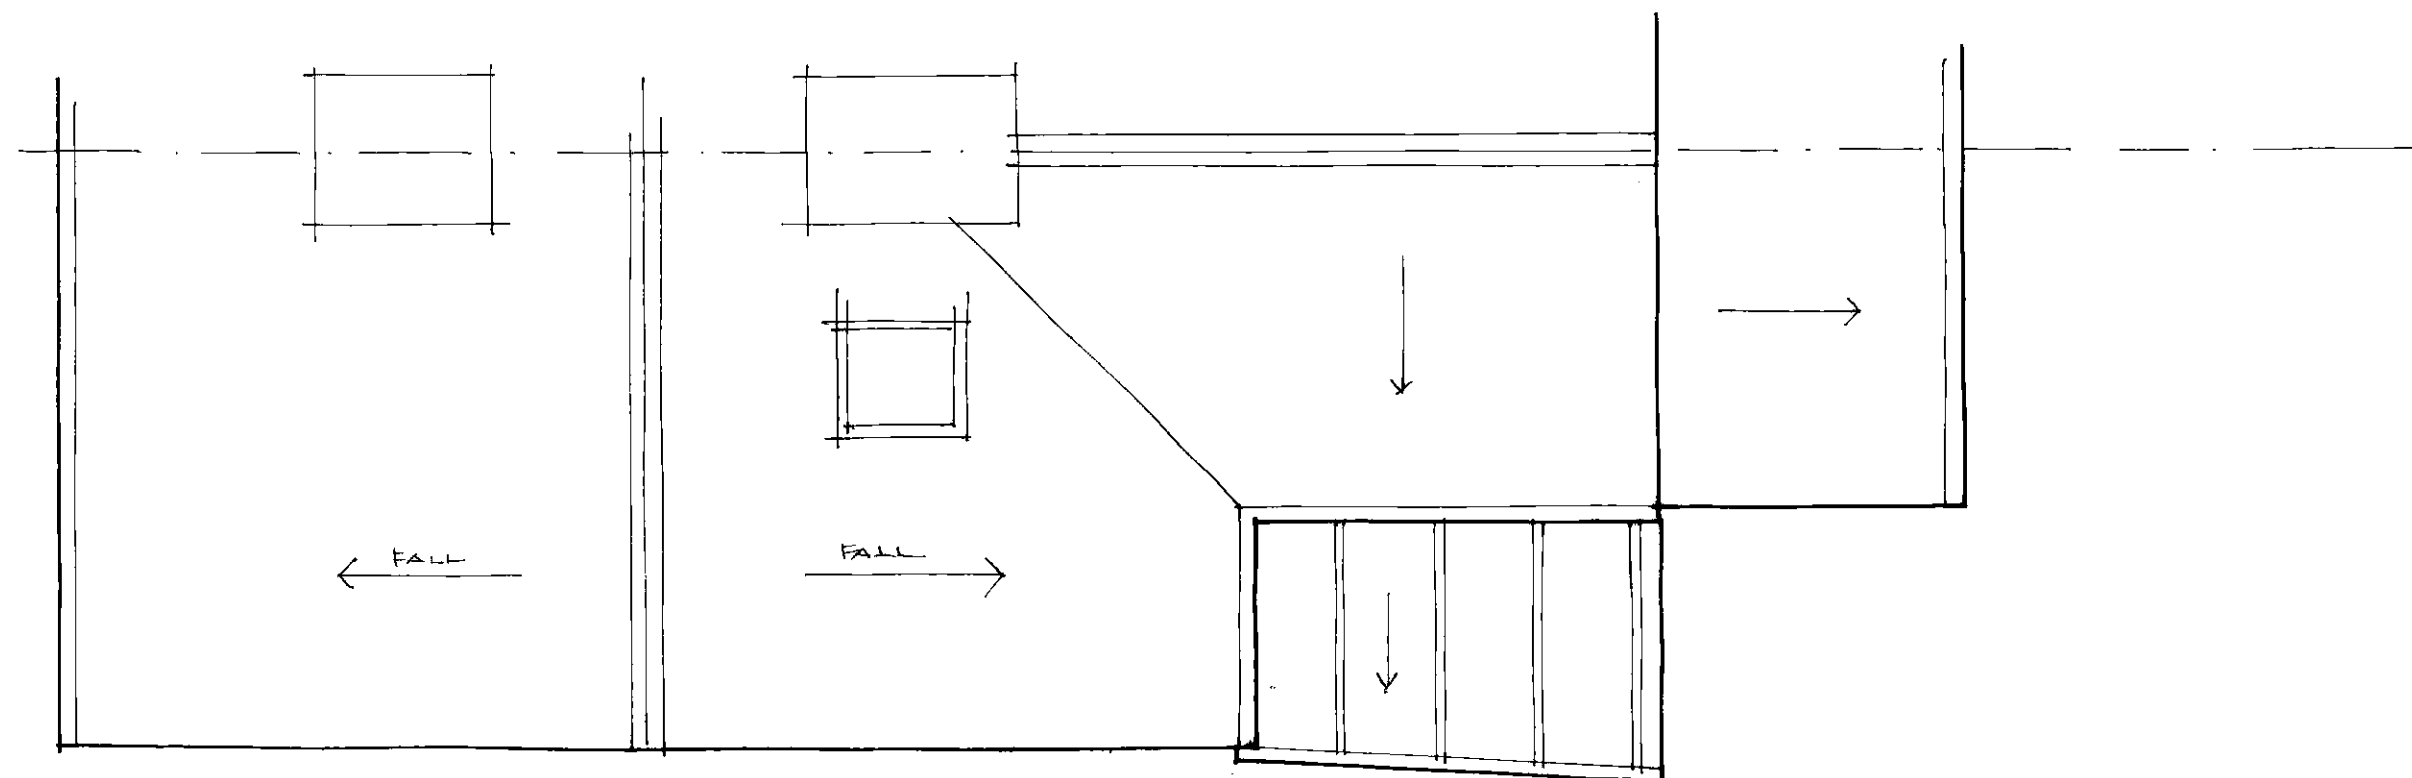


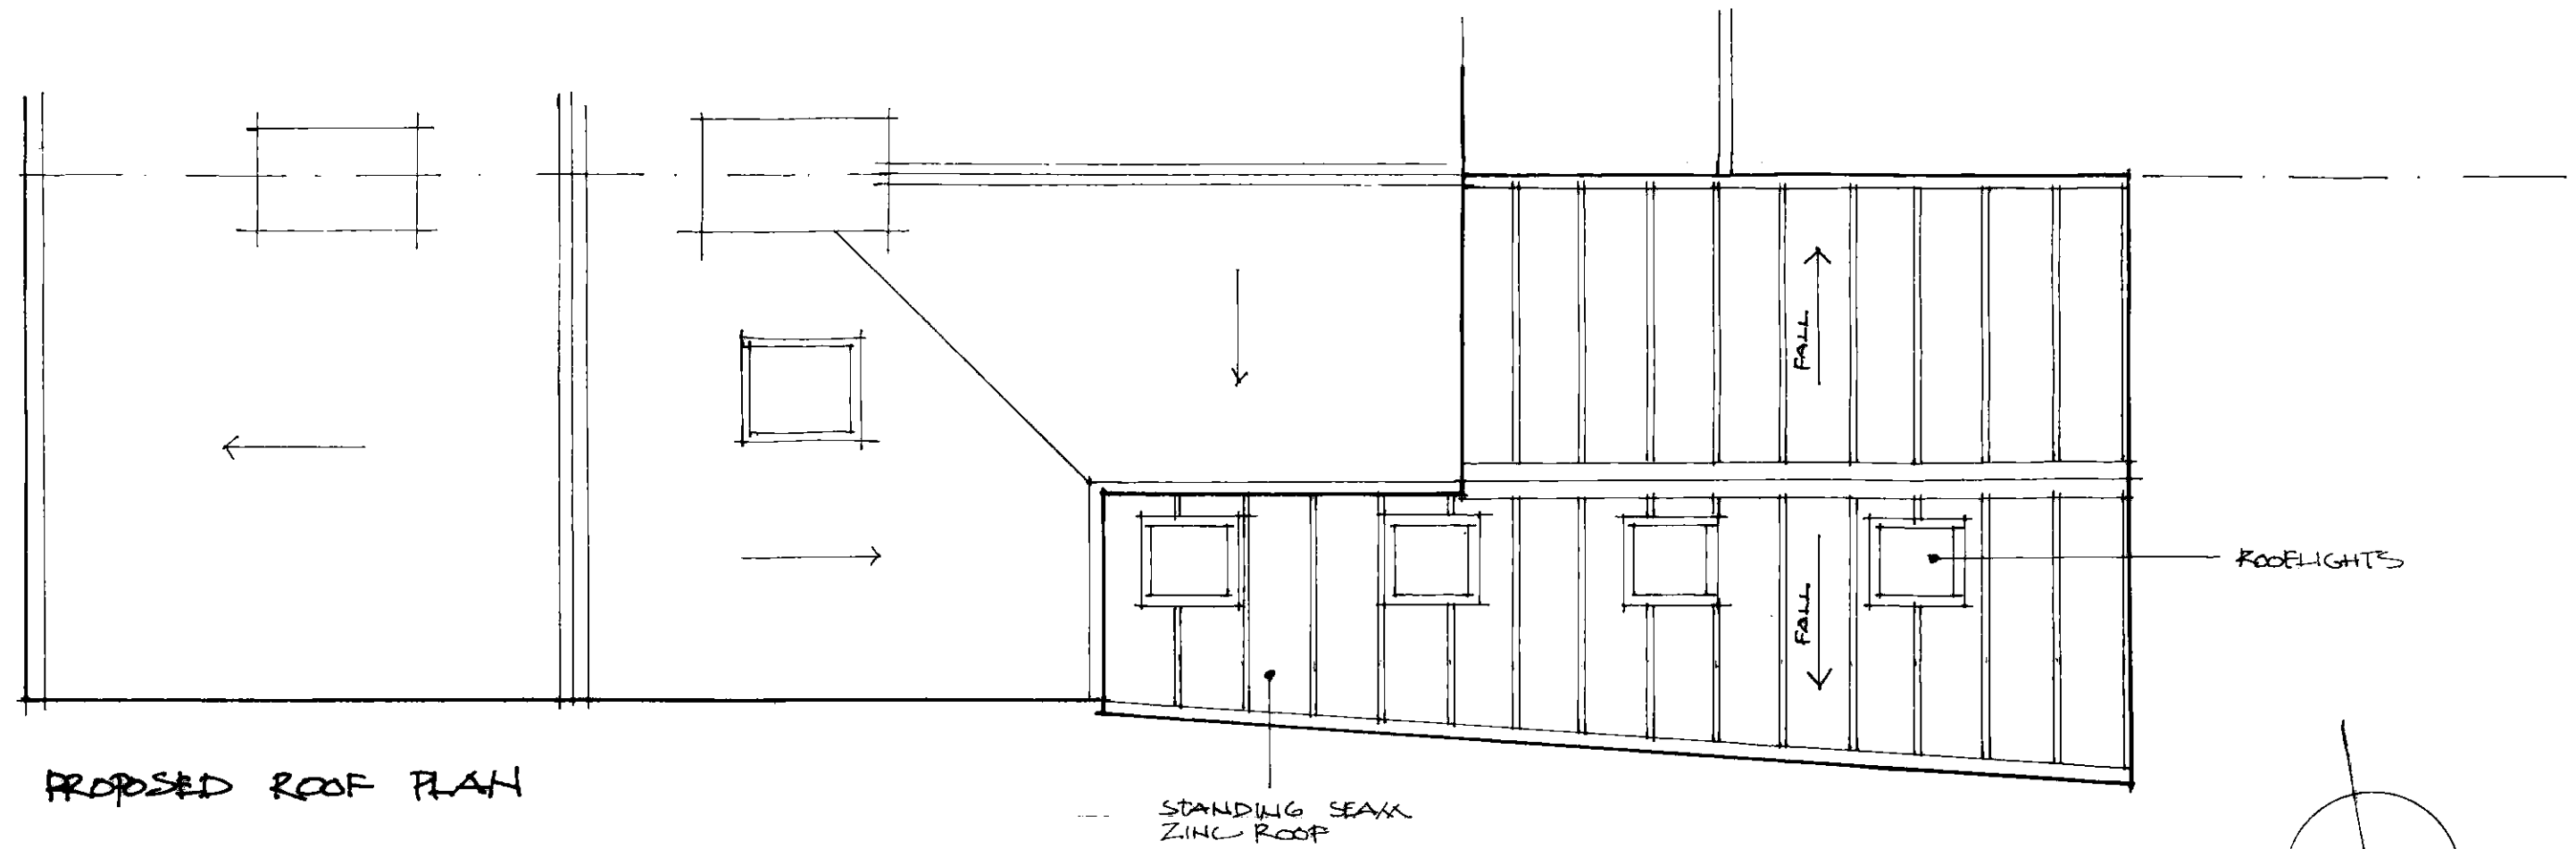

Peter Robson Architect

Long Meadow, The Lane, Chichester, West Sussex, PO19 4SY Tel: 01243 780224 email:robsonarchitect@gmail.com

Proposed Extension at 14 Church Road, Aldingbourne

Existing and Proposed Roof Plan Scale; 1:50 May 2015

15001 - 04