



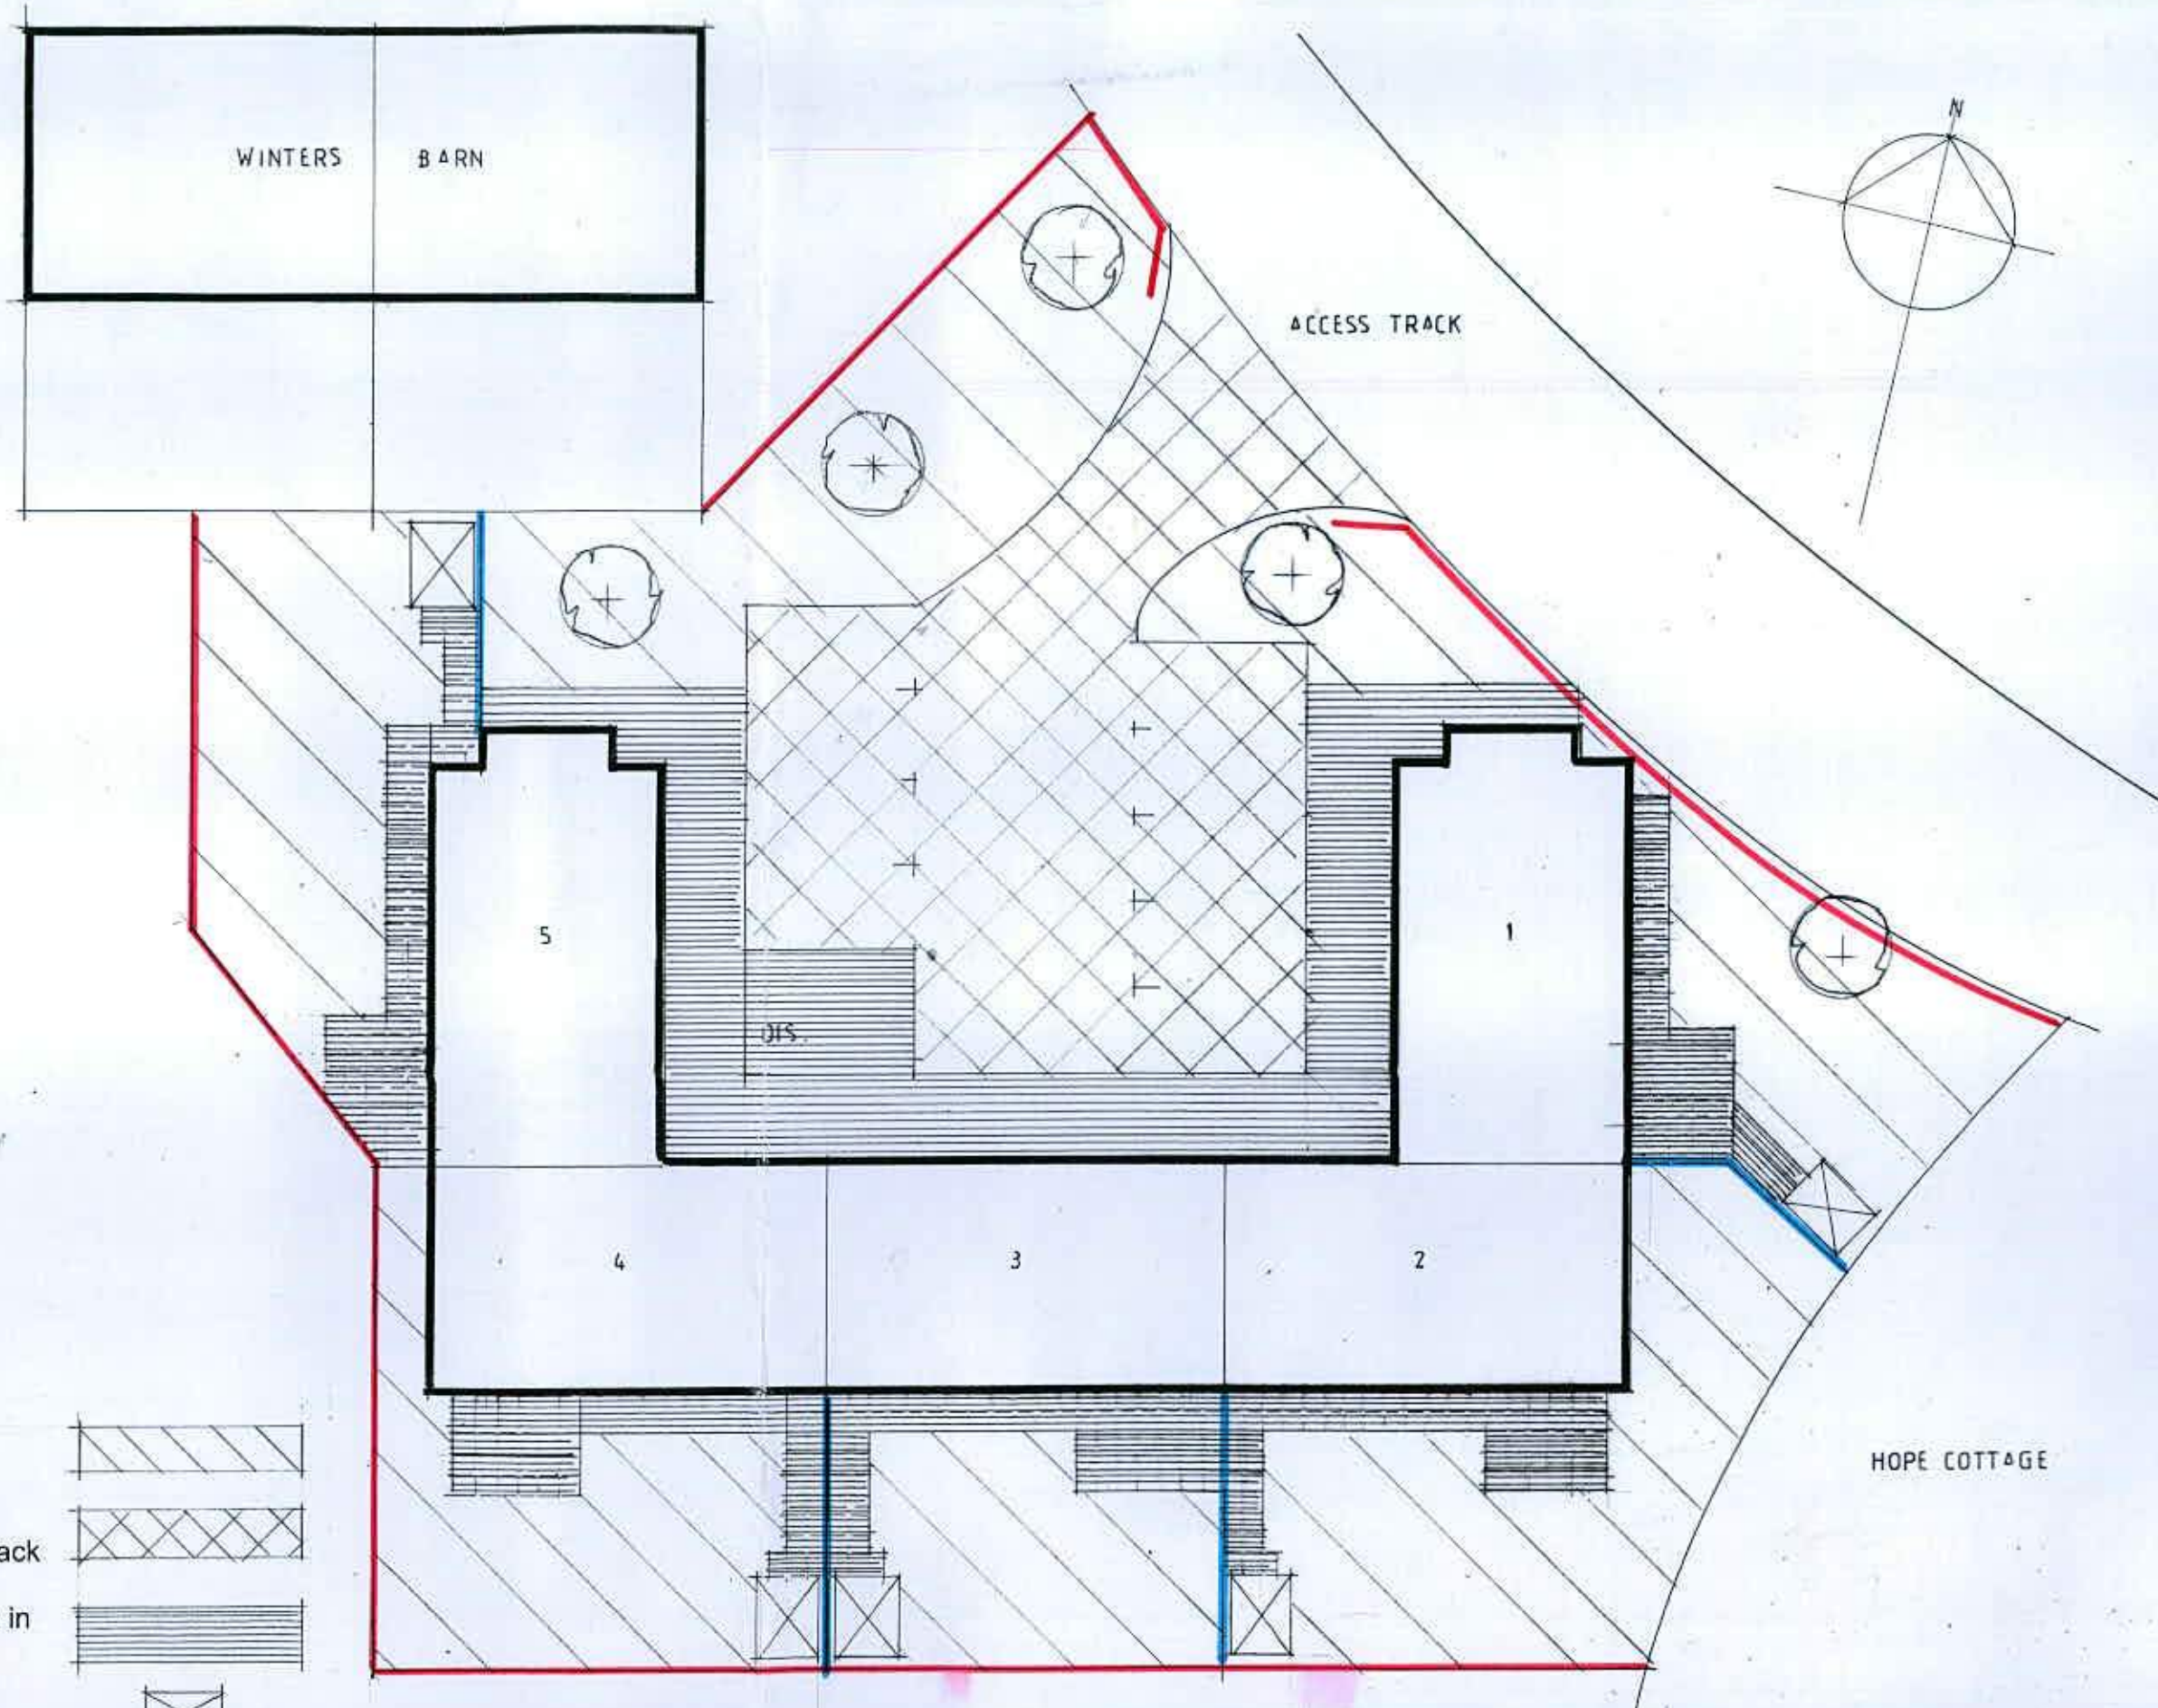

LEGEND

- Front & rear gardens laid to grass with turf
- Parking areas finished with gravel with two rows of granite setts to side facing access track
- Paths, patios & disabled parking bay formed in permeable block paving – colour 'Brindle'
- 2400 x 1800 garden shed/cycle stores
- 5no. Prunus Umineko 10-12cm 45l
- 2no. rail Sussex style cleft chestnut fencing
- 1.8m high close boarded timber fencing

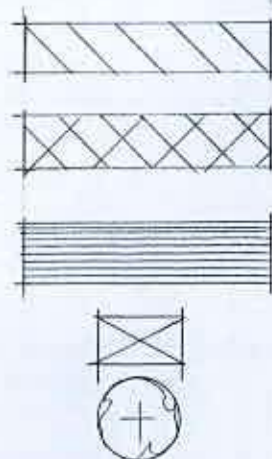

RJCA Chartered Architects

The White House, 2 Lavant Road
 Chichester, West Sussex PO19 5RQ
 Tel: 01243 779600
 Mobile: 07973435493
 Email: rjcatkinson@btinternet.com

Project Name: Sack Lane Dairy, Lidsey

Drawing: Landscaping plan (Scale 1:200 @ A3)

Drawing Number: 2015/15/25 Rev.