


Southwell Cottage, Lidsey Road, Lidsey

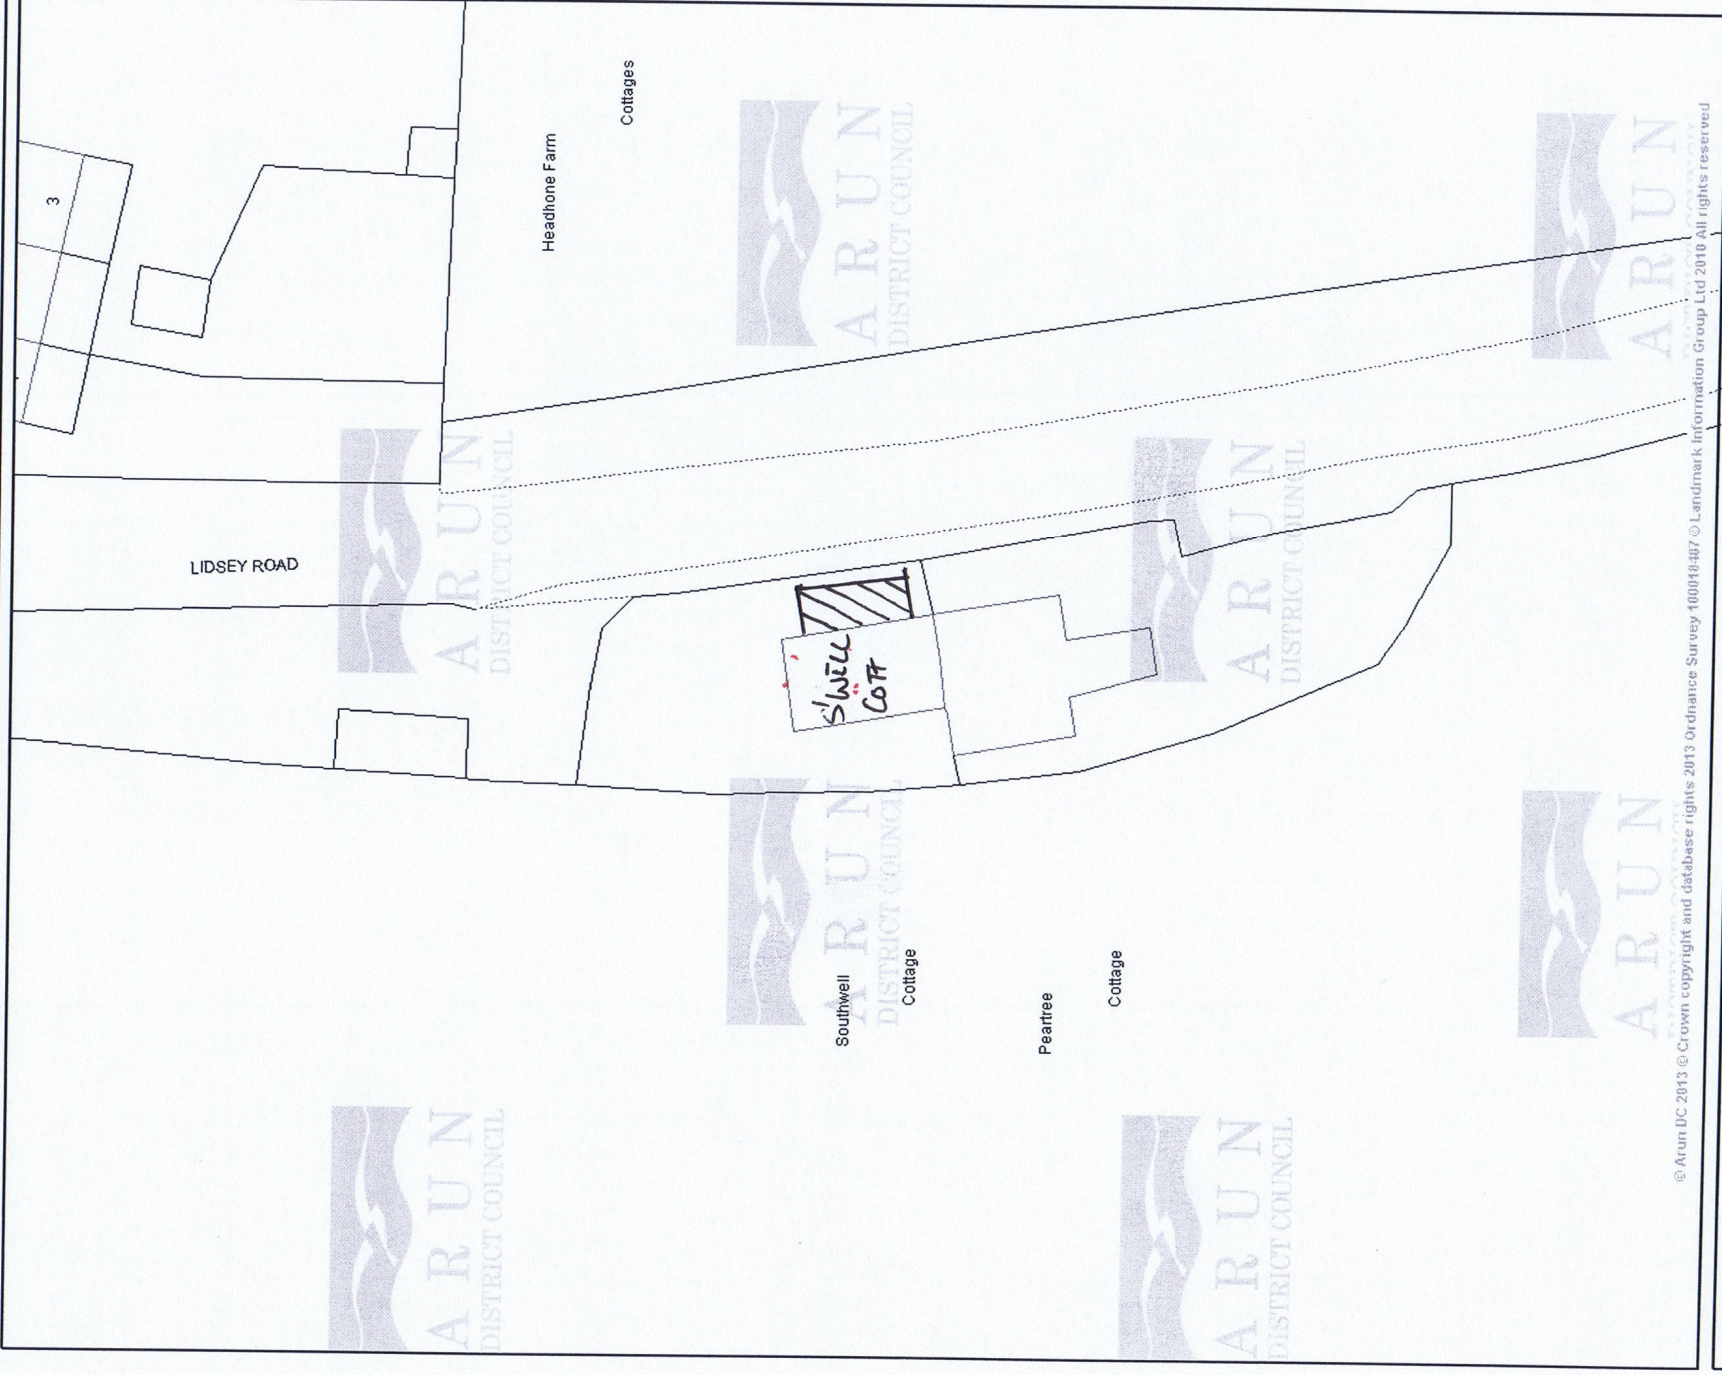

Based on the Ordnance Survey mapping with the permission of the Controller of Her Majesty's Stationery Office © Crown Copyright. Unauthorised reproduction infringes Crown Copyright and may lead to prosecution or civil proceedings.
Arun District Council 100018487.

Scale 1/500

Date 17/7/2014

Centre = 493731 E 103447 N

Block Plan