


FRONT ELEVATION (WEST)

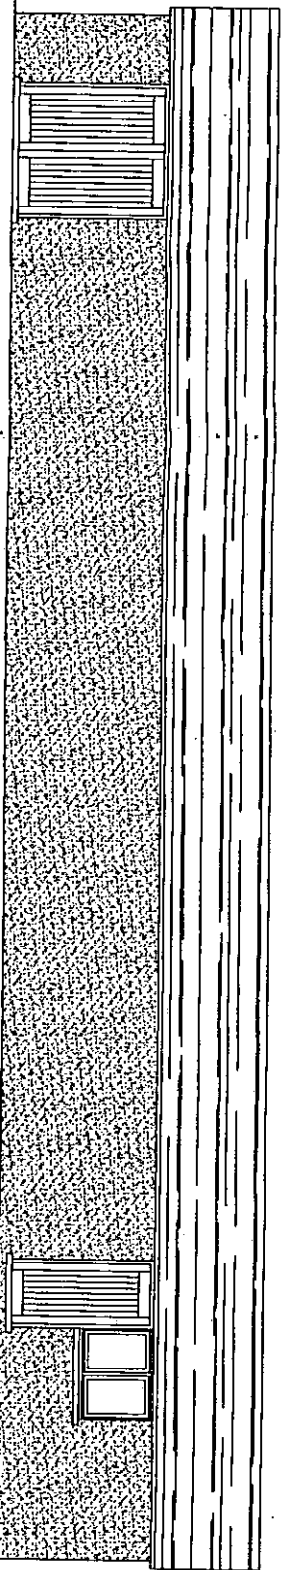


SIDE ELEVATION (NORTH)


MATERIALS:-

ROOF - PITCHED AND FIBRE CEMENT

WALLS - PRE-CAST CONCRETE PANELS ON BRICK PLINTH.

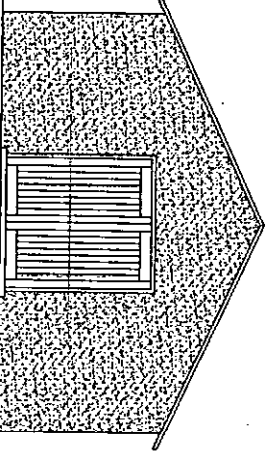

REAR ELEVATION (WEST)

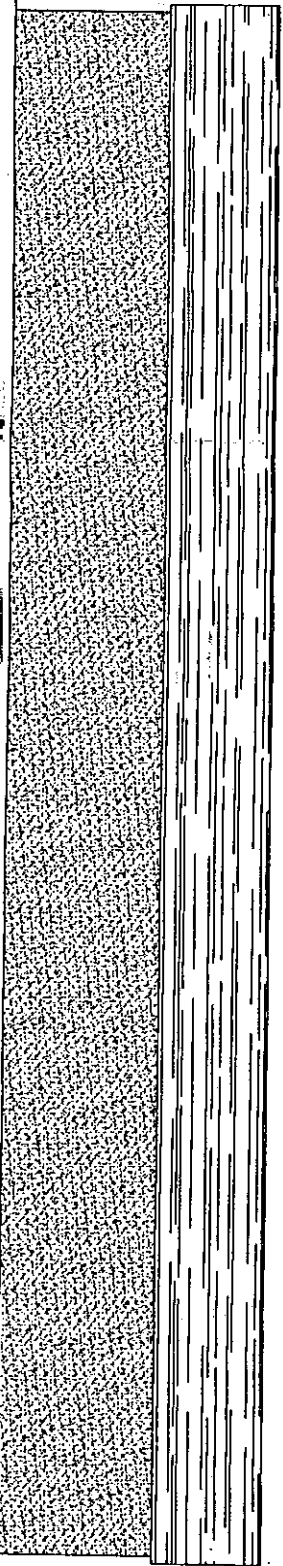

SIDE ELEVATION (SOUTH)



RICS

Michael Pearce & Associates Ltd
Chartered Surveyors - Architectural Consultants
3 West Ridings, East Preston, West Sussex. BN16 2TD

Tel 01903 786839
Mob 07812 195560
e-mail:michael@mpa-surveyors.co.uk

STORAGE BUILDING
LAND AT NORTHFIELDS LANE, ALDINGBOURNE.

DRW NO 5 SCALE 1/100
PROPOSED ELEVATIONS