




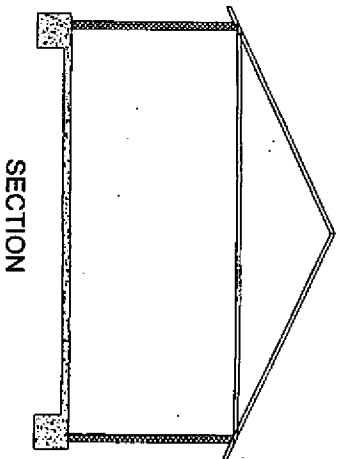

SECTION

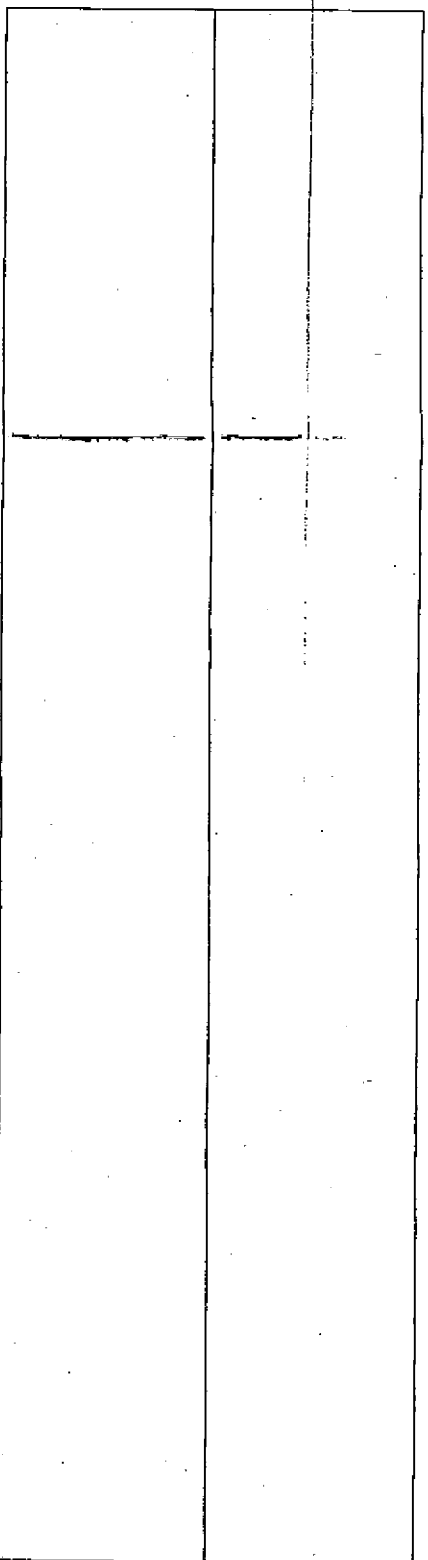

ROOF PLAN

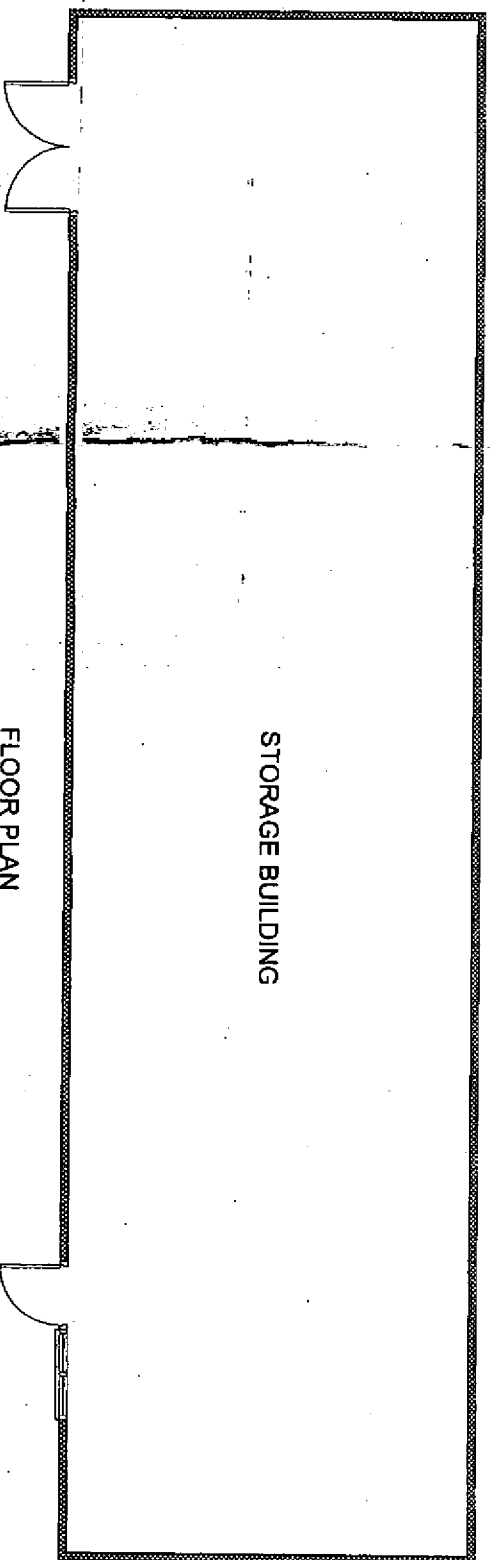

STORAGE BUILDING

FLOOR PLAN



Michael Pearce & Associates Ltd
Chartered Surveyors - Architectural Consultants
3 West Ridings. East Preston. West Sussex. BN16 2TD

Tel 01903 786839
Mob 07812 195560
e-mail:michael@mpa-surveyors.co.uk

STORAGE BUILDING
LAND AT NORTHFIELDS LANE, ALDINGBOURNE.

DRW NO 6 SCALE 1/100
PROPOSED FLOOR PLAN,
ROOF PLAN & SECTION.