



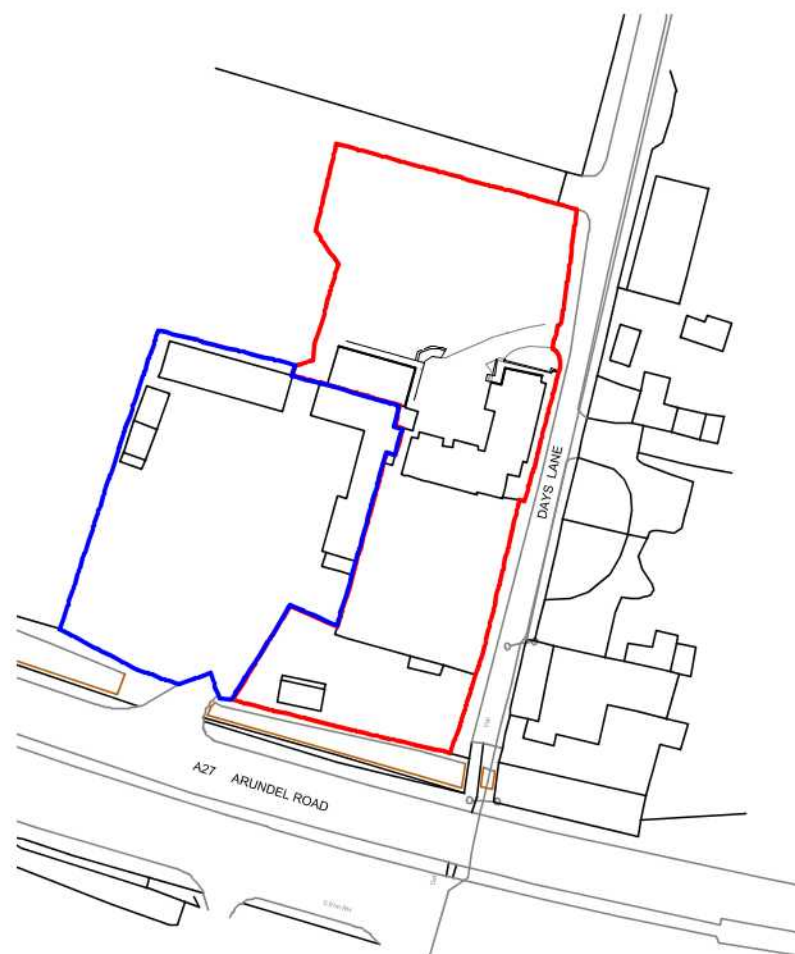

Ordnance Survey (c) Crown Copyright 2021. All rights reserved. Licence number 100022432

Location Plan
1:1250

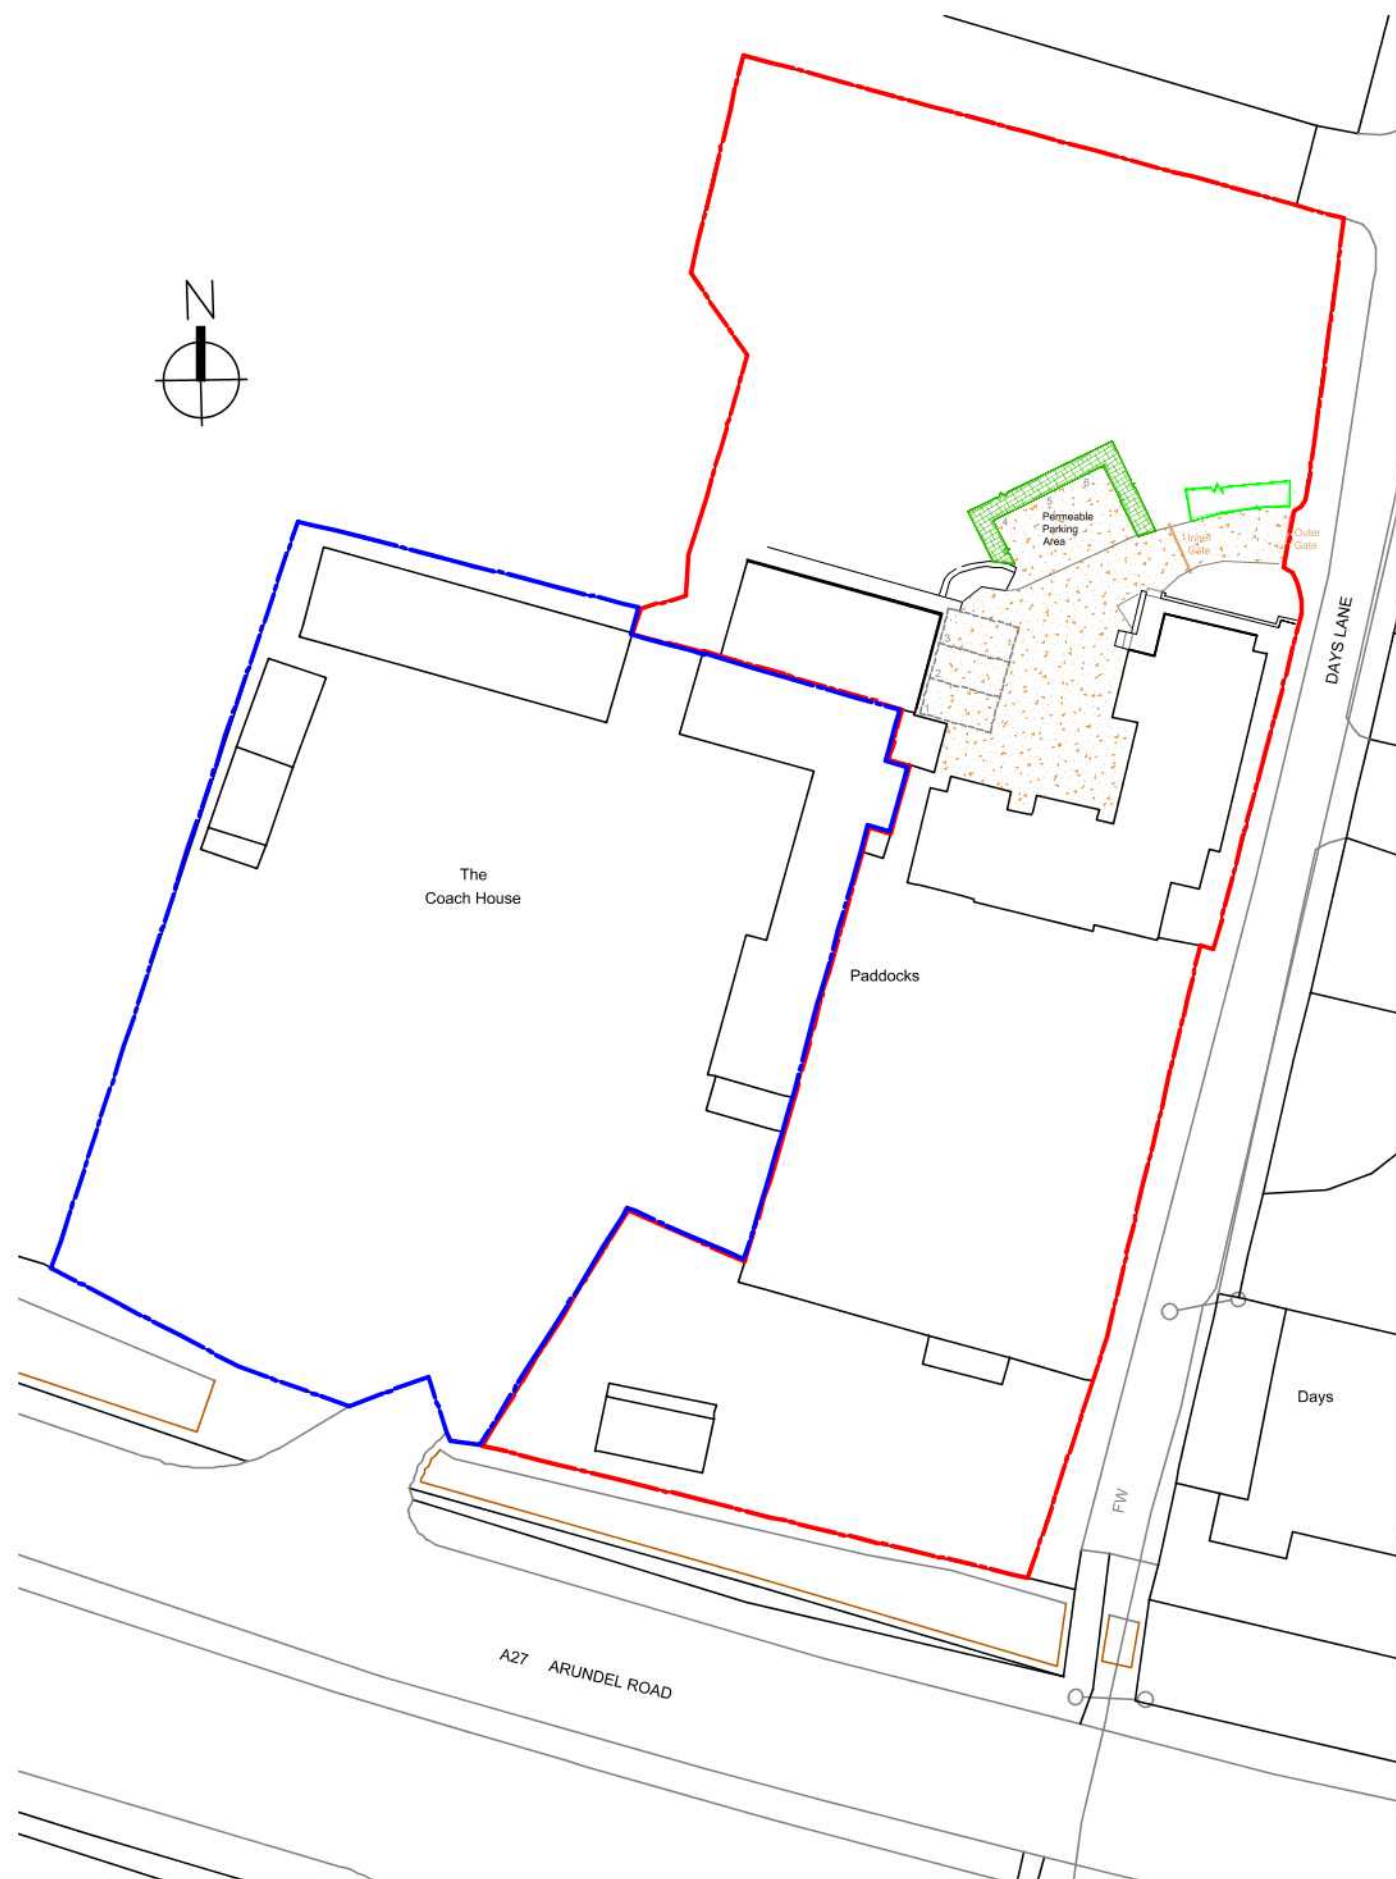

Block Plan
1:500

5 0 5 10 15 20 25
Scale bar 1:500

5 0 10 20 30 40 50
Scale bar 1:1250

Notes:

Red line indicates outline of application site 'Paddocks'.

Blue line indicates adjoining property 'The Coach House' also under the ownership of the applicant.

This drawing is the property of Fuller Associates and is not to be copied reproduced, retained or disclosed to any unauthorised person either wholly or in part without prior consent. Do not scale from this drawing except for Planning purposes. Use all figured dimensions only. All figured dimensions to be checked on site prior to construction. All discrepancies, errors and omissions to be reported to Fuller Associates prior to construction. Layout and dimensions existing building to be checked on site.

Chartered Surveyors • Architectural Design

FULLER
ASSOCIATES

10-11 The Parade, Willowhayne Crescent,
East Preston, West Sussex BN16 1NS

tel: 01903 774754

email: architectural@fuller-associates.co.uk
www.fuller-associates.co.uk

Job Title

The Paddocks, Days Lane, Fontwell

Client

Amicus Community

Drawing Name

Location and Block Plan

Drawing Status

Planning

Drawn by AP

Date Apr 21

Checked by DF

Date Apr 21

Drawing Scale

1:1250, 1:500 at A3

Drawing No

Status Revision

203095/ 06