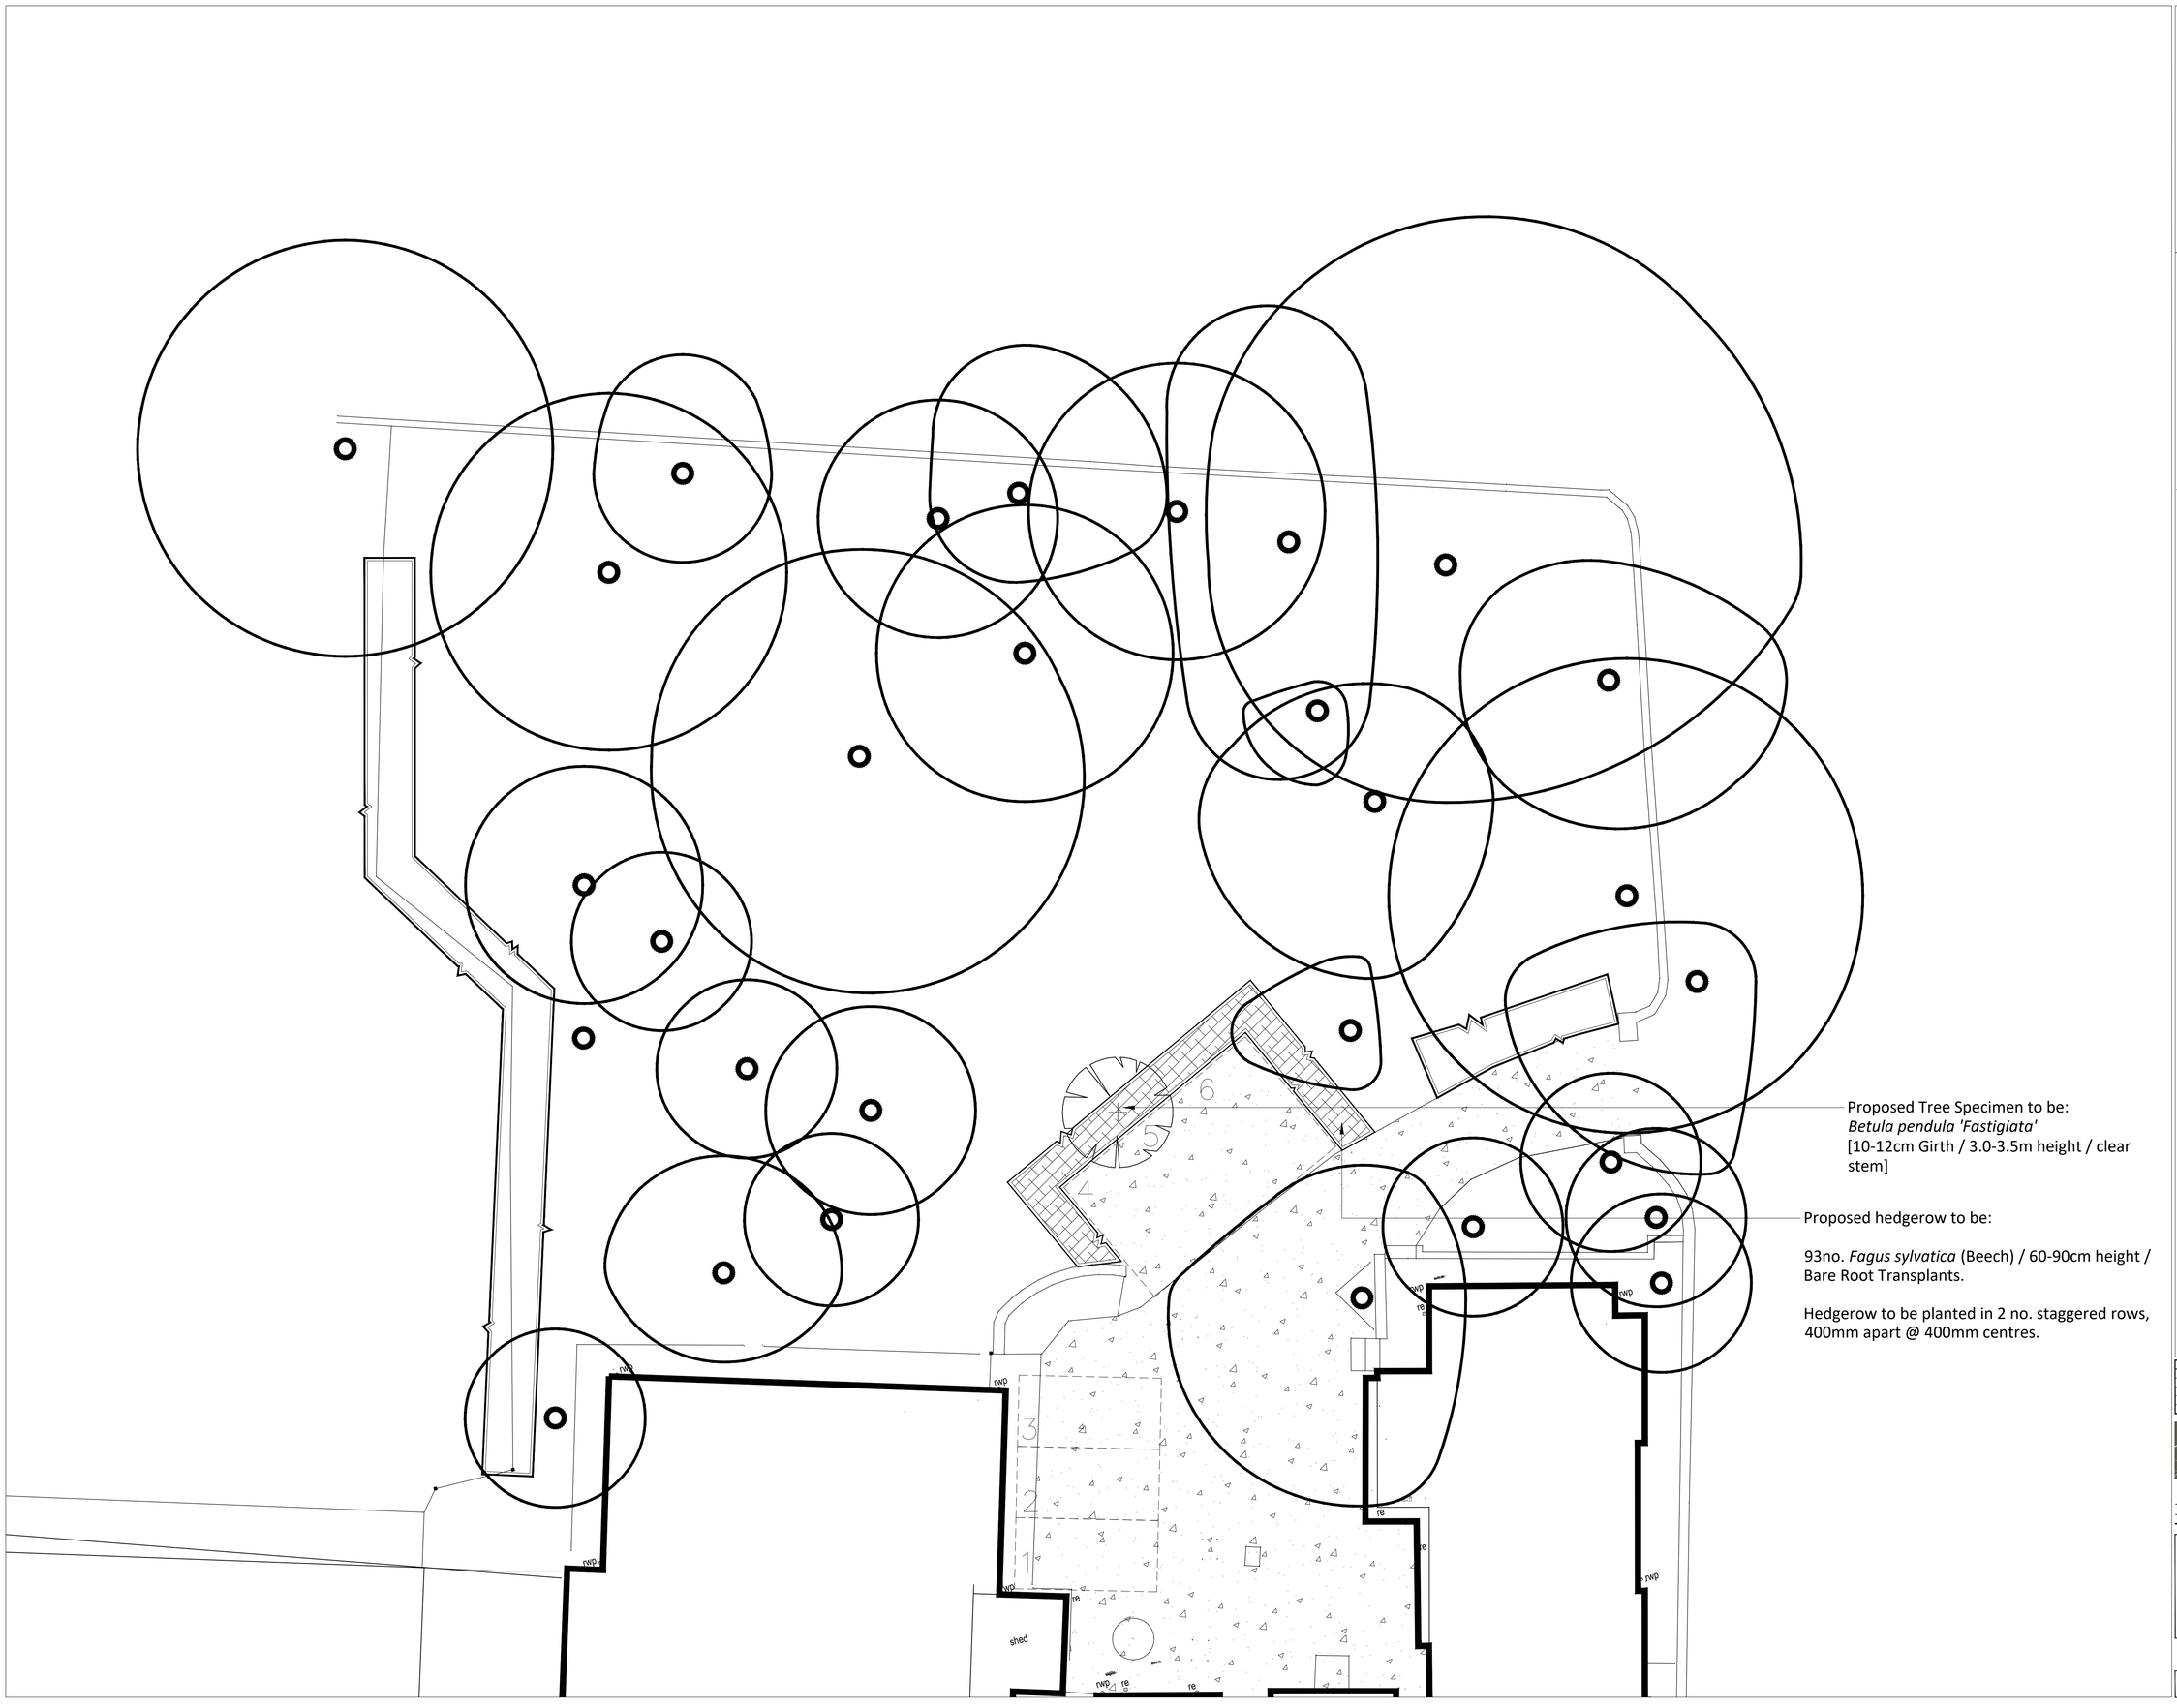


Proposed Tree Specimen to be:
Betula pendula 'Fastigiata'
[10-12cm Girth / 3.0-3.5m height / clear stem]

Proposed hedgerow to be:

93no. *Fagus sylvatica* (Beech) / 60-90cm height / Bare Root Transplants.

Hedgerow to be planted in 2 no. staggered rows, 400mm apart @ 400mm centres.

KEY

Existing Residential Dwelling
Existing Paddocks residential dwelling and garage building.

Existing & Proposed Hard Surfacing
Existing & proposed loose gravel surfacing to access drive and courtyard / turning area.

Existing Tree Specimens

Proposed Tree Specimen
Proposed Tree Specimen to be: *Betula pendula 'Fastigiata'* [10-12cm Girth / 3.0-3.5m height / clear stem]

Existing Hedgerows

Proposed Hedgerow
93no. *Fagus sylvatica* (Beech) / 60-90cm height / Bare Root Transplants. Hedgerow to be planted in 2 no. staggered rows, 400mm apart @ 400mm centres.

NOTES

All planting areas are to have 300mm depth (minimum) subsoil overlain with 300mm (min) multi purpose topsoil to *BS3882: 2015 'Specification for Topsoil'* except grass seeded / turfed areas which should have 300mm depth (minimum) subsoil overlain with 150mm (min) top soil.

It is recommended existing topsoil to be reused is tested for suitability by an appropriately qualified / accredited soil testing company with any recommendations implemented in full.

All plant stock to be sourced from UK grown stock. (Should this not be possible a Plant Passport must be supplied detailing full provenance from seed)

All compost, mulches and soil conditioners to be peat free.

All seeds, bulbs, corms and other plant propagules to be sourced from UK grown stock.

REV	DESCRIPTION	DATE	INITIALS

Ramsay & Co
Landscape Architecture

The Studio, 68 Cuckfield Road, Hurstpierpoint, West Sussex, BN6 9SB
T: 01273 834 198 M: 07973 770047 E: landscape@ramsayandco.com

Project Title:
The Paddocks, Days Lane, Fontwell, West Sussex
Amicus Community

Drawing Title:
Soft Landscape Layout

Scale:	*Drawn:*	*Date:*
1:100@A1	AR	16-04-21

Drawing Number: RCo375 / 03
Revision: 00

This drawing is copyright