


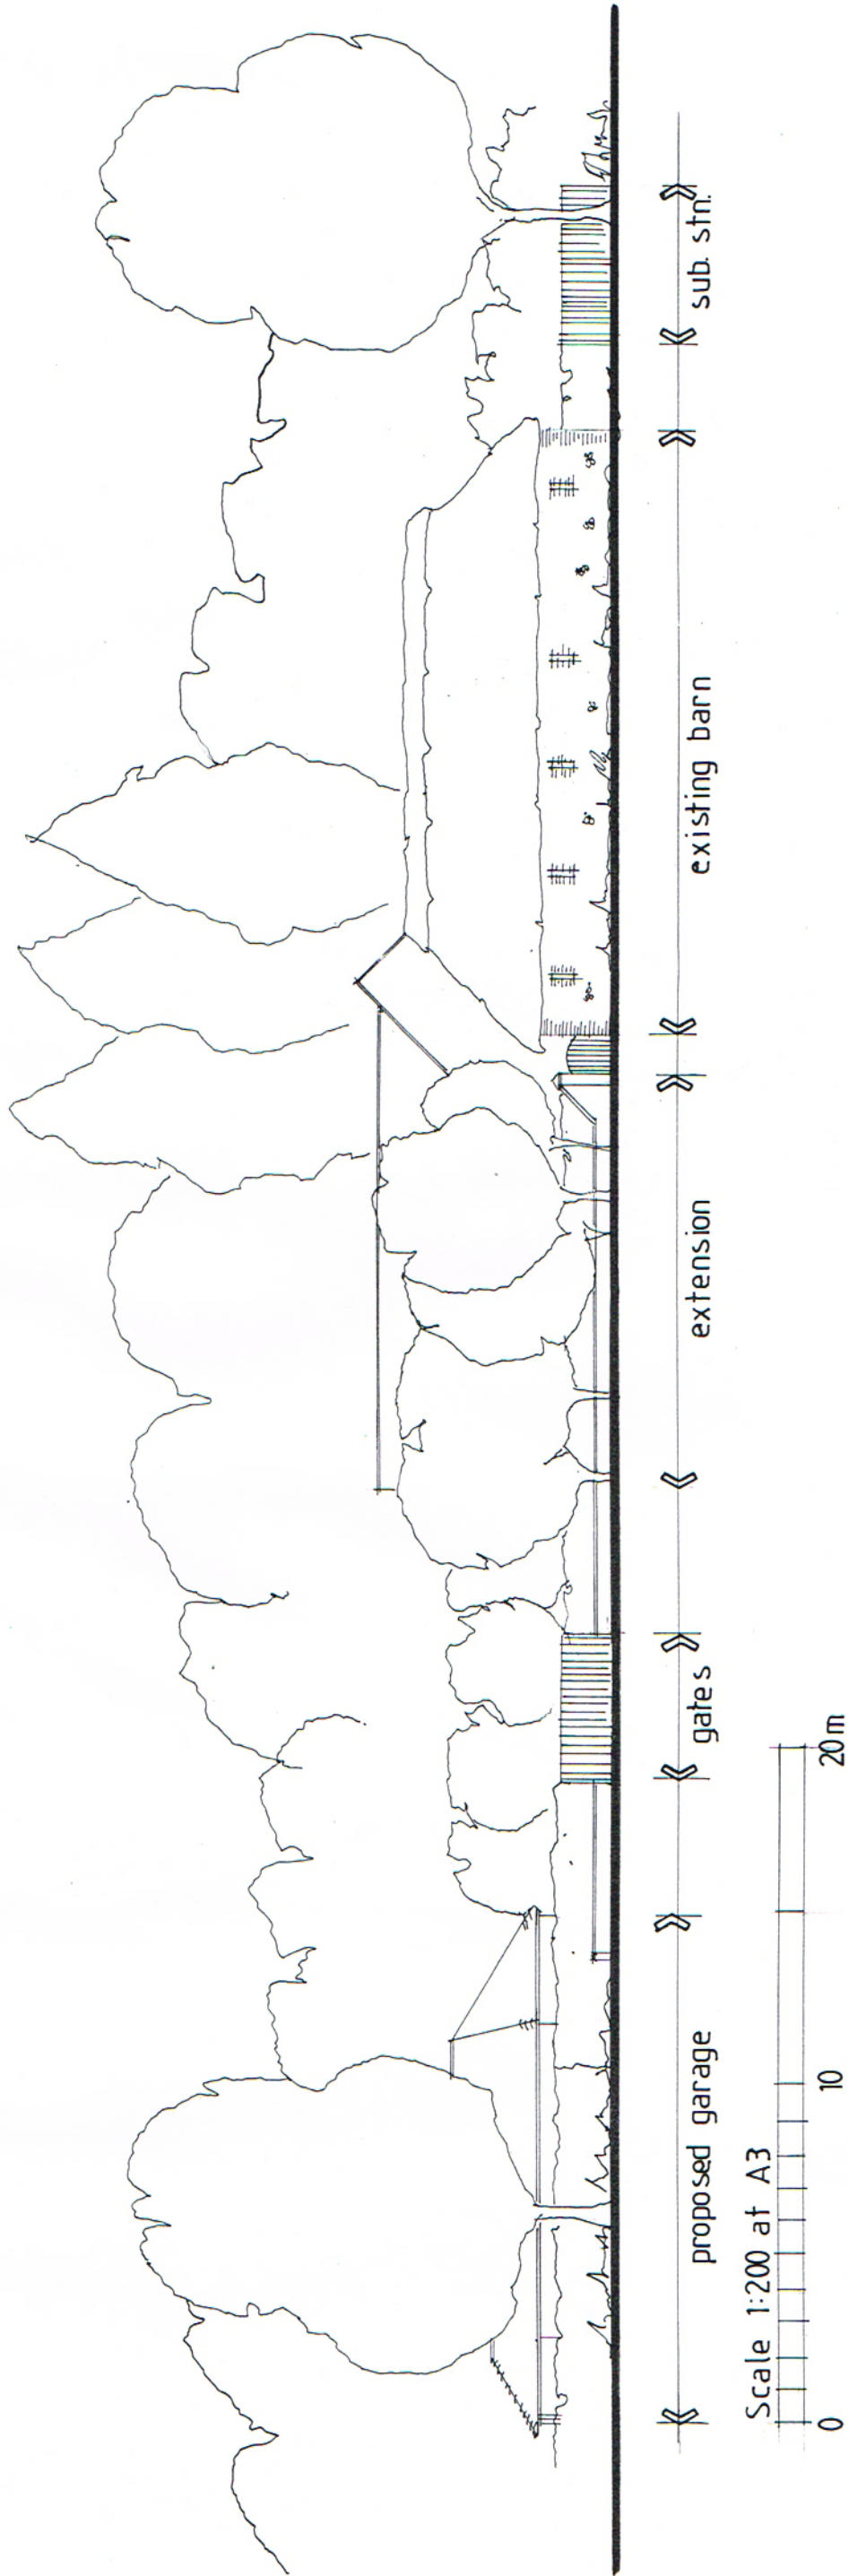

RJCA Chartered Architects

The White House, 2 Lavant Road

Chichester, West Sussex PO19 5RQ

Tel: 01243 779600

Mobile: 07973435493

Email: rjcatkinson@btinternet.com

Project Name: The Barn, Aldingbourne

Drawing: Street scene from Park Lane (1:200 @ A3)

Drawing Number: 2013/29/08

Rev.