


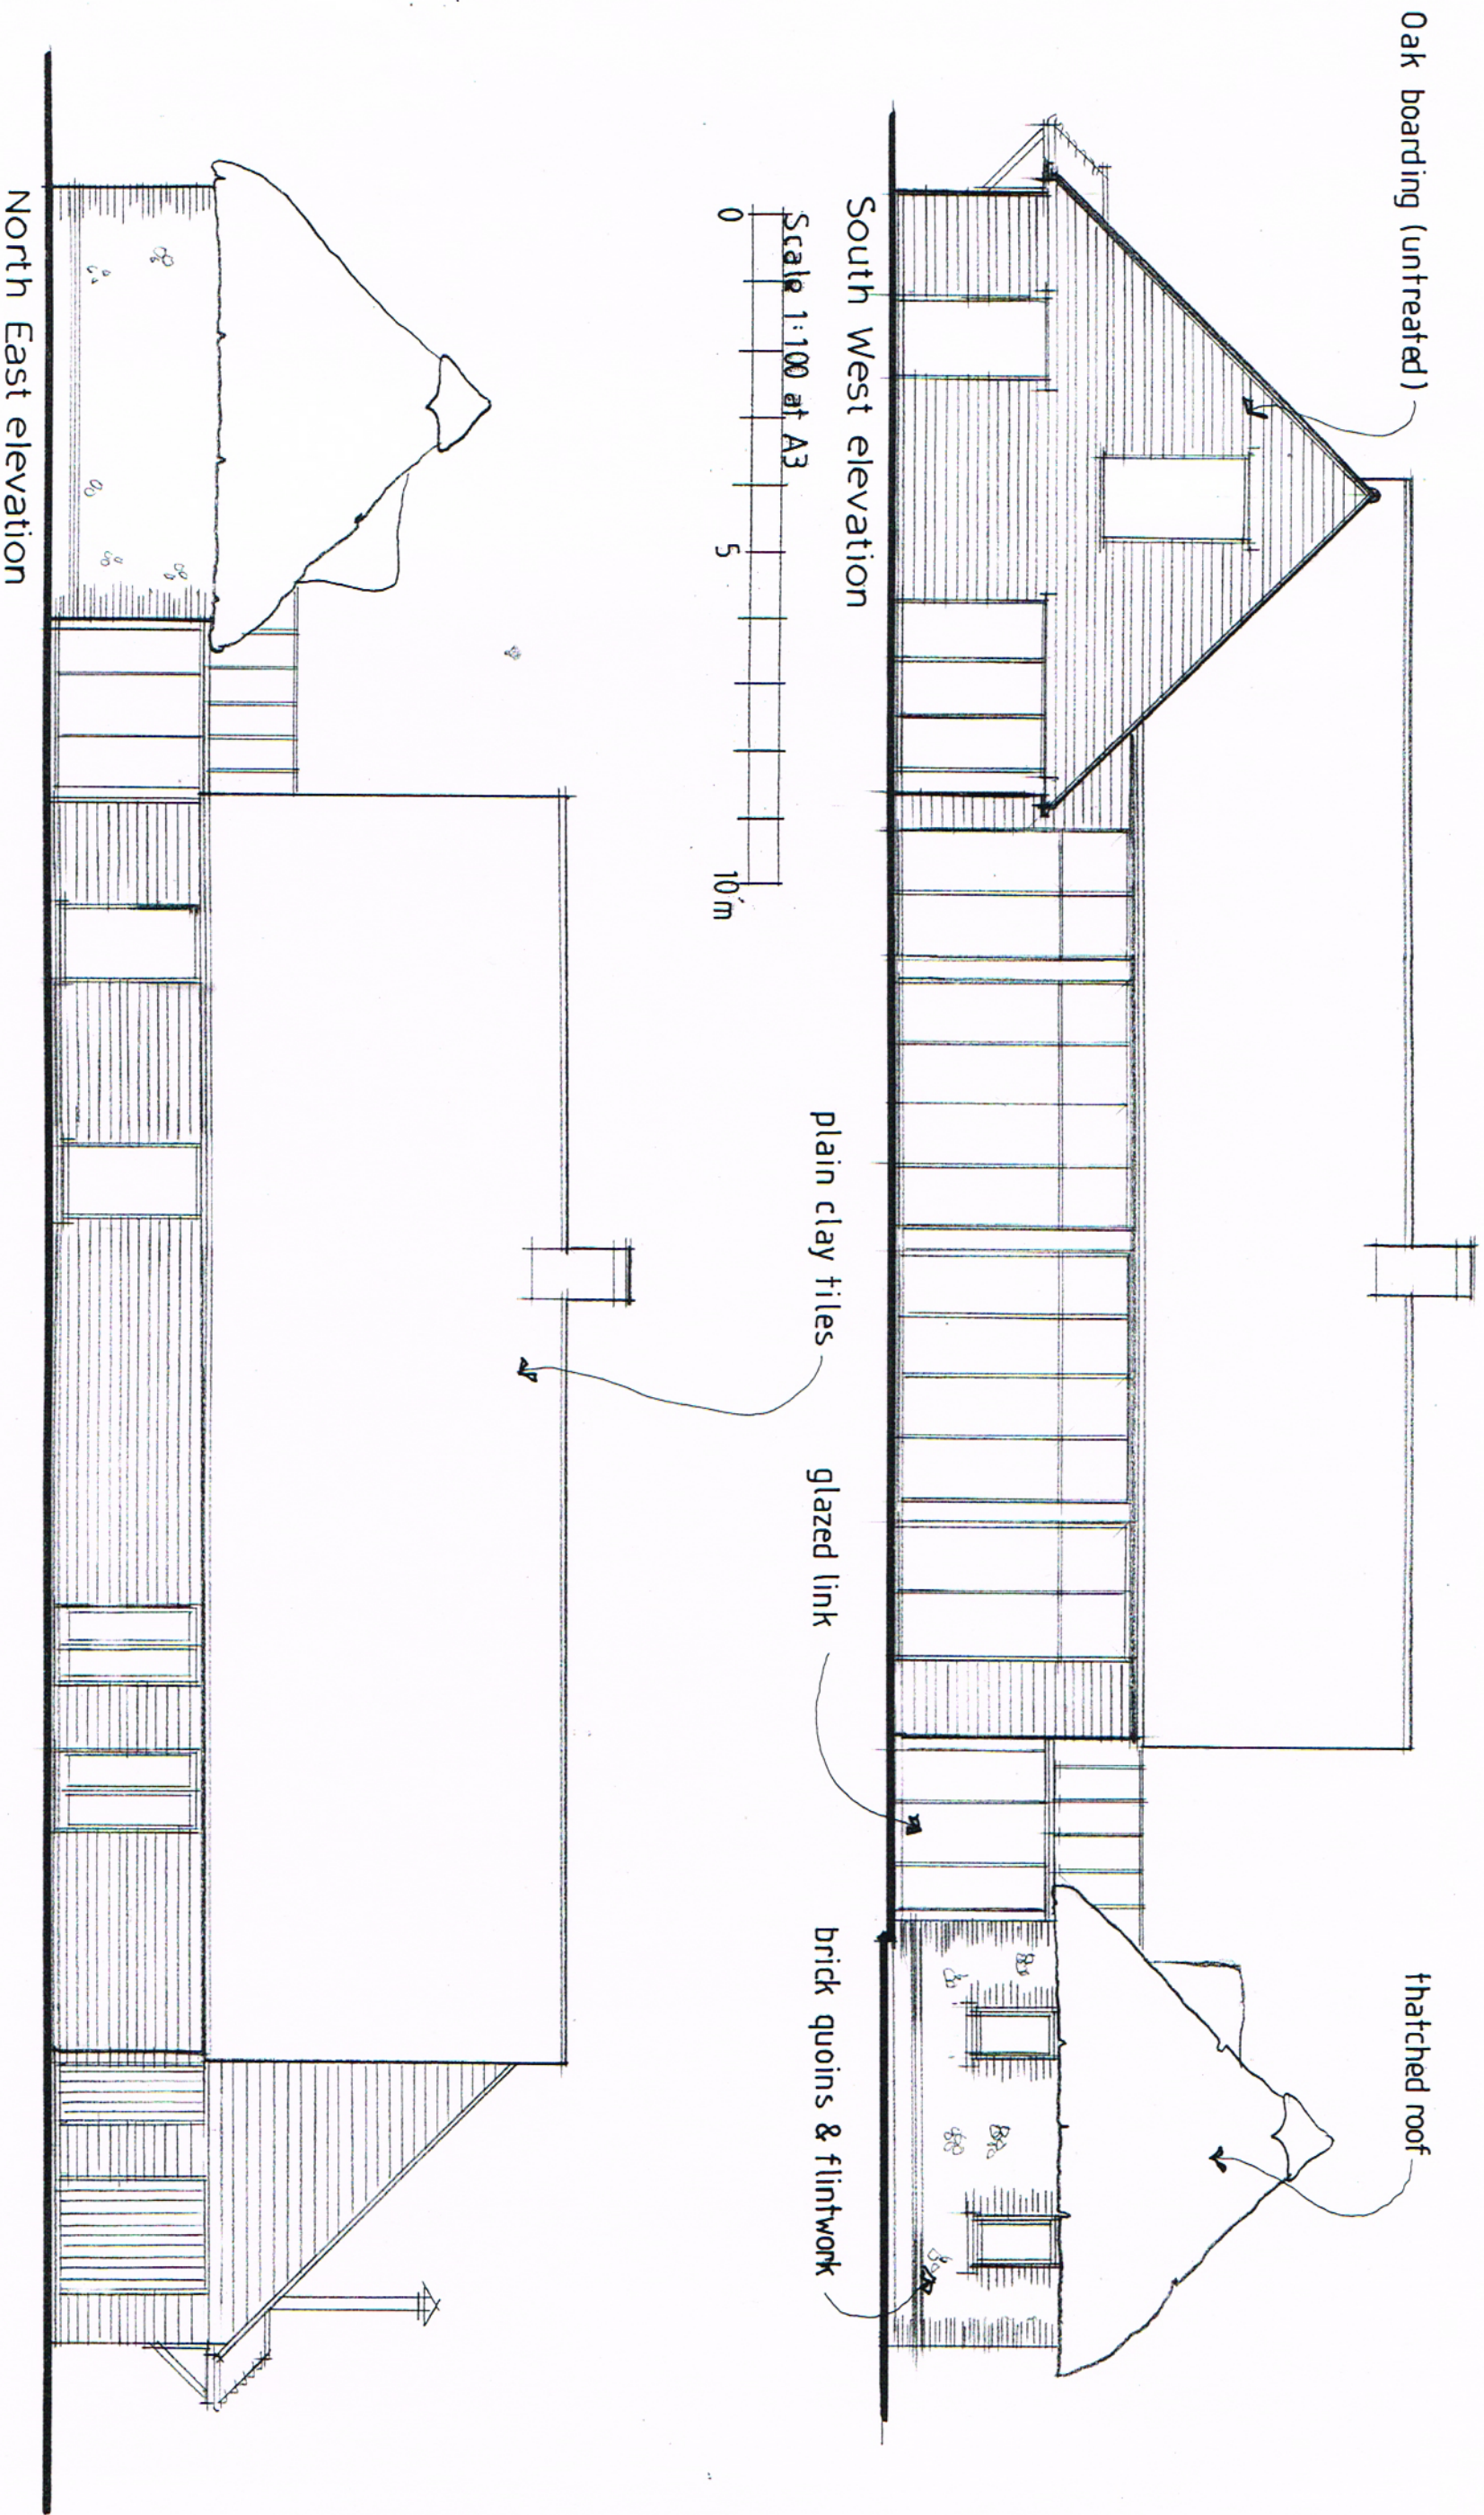

RJCA Chartered Architects

The White House, 2 Lavant Road
Chichester, West Sussex PO19 5RQ
Tel: 01243 779600
Mobile: 07973435493
Email: rjcatkinson@btinternet.com

Project Name: The Barn, Aldingbourne

Drawing: Proposed SW & NE elevations (1:100@A3)

Drawing Number: 2013/29/11

Rev. 