




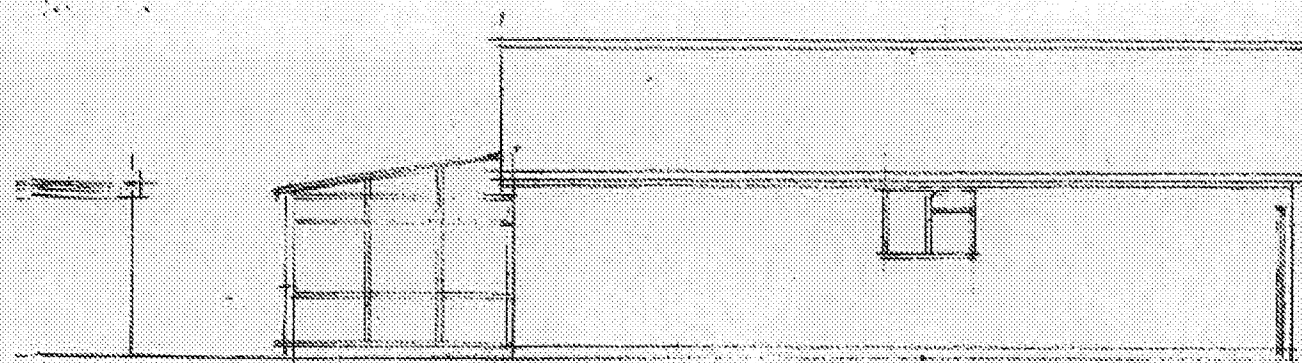


SIDE ELEVATION: (SOUTH):

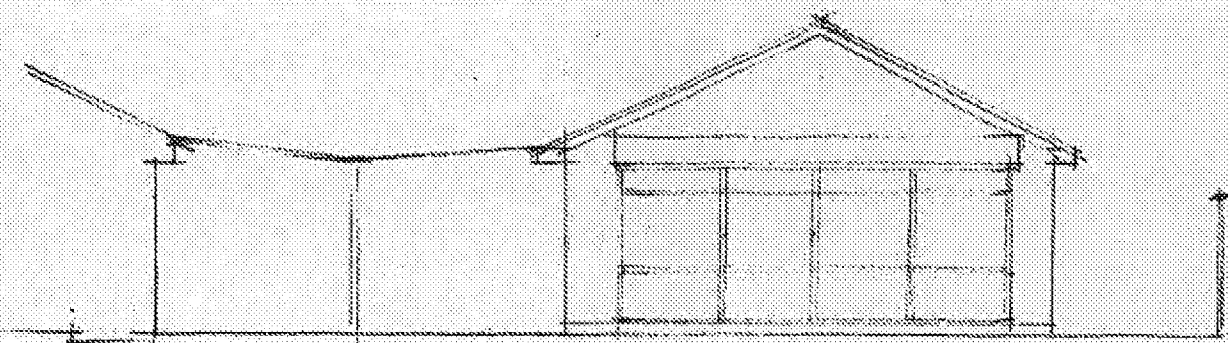


REAR ELEVATION: (WEST):

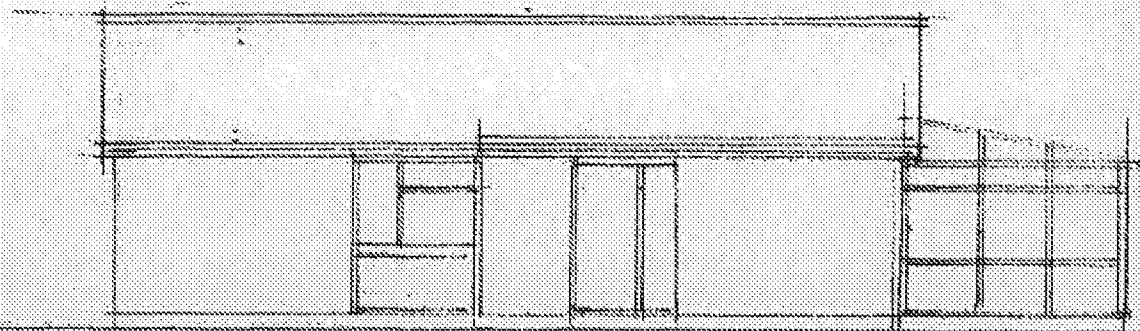

SIDE ELEVATION: (NORTH):

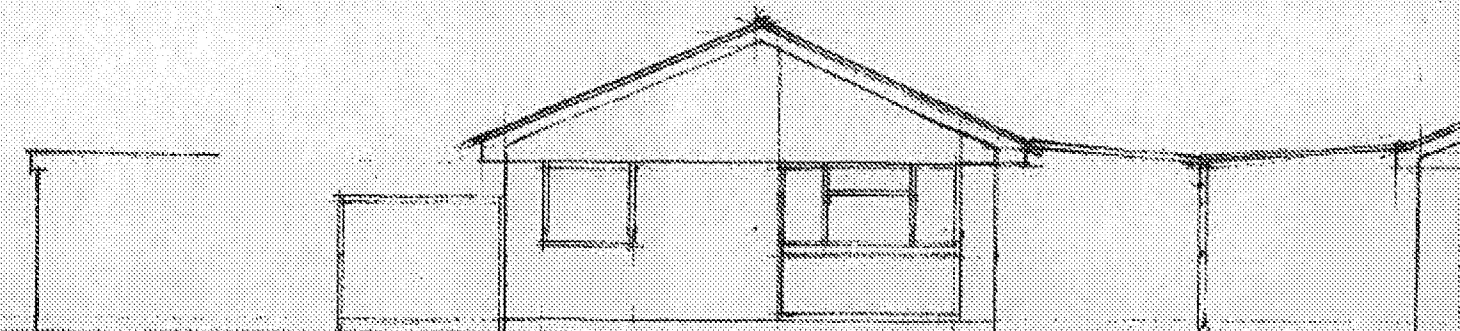

FRONT ELEVATION: (EAST):

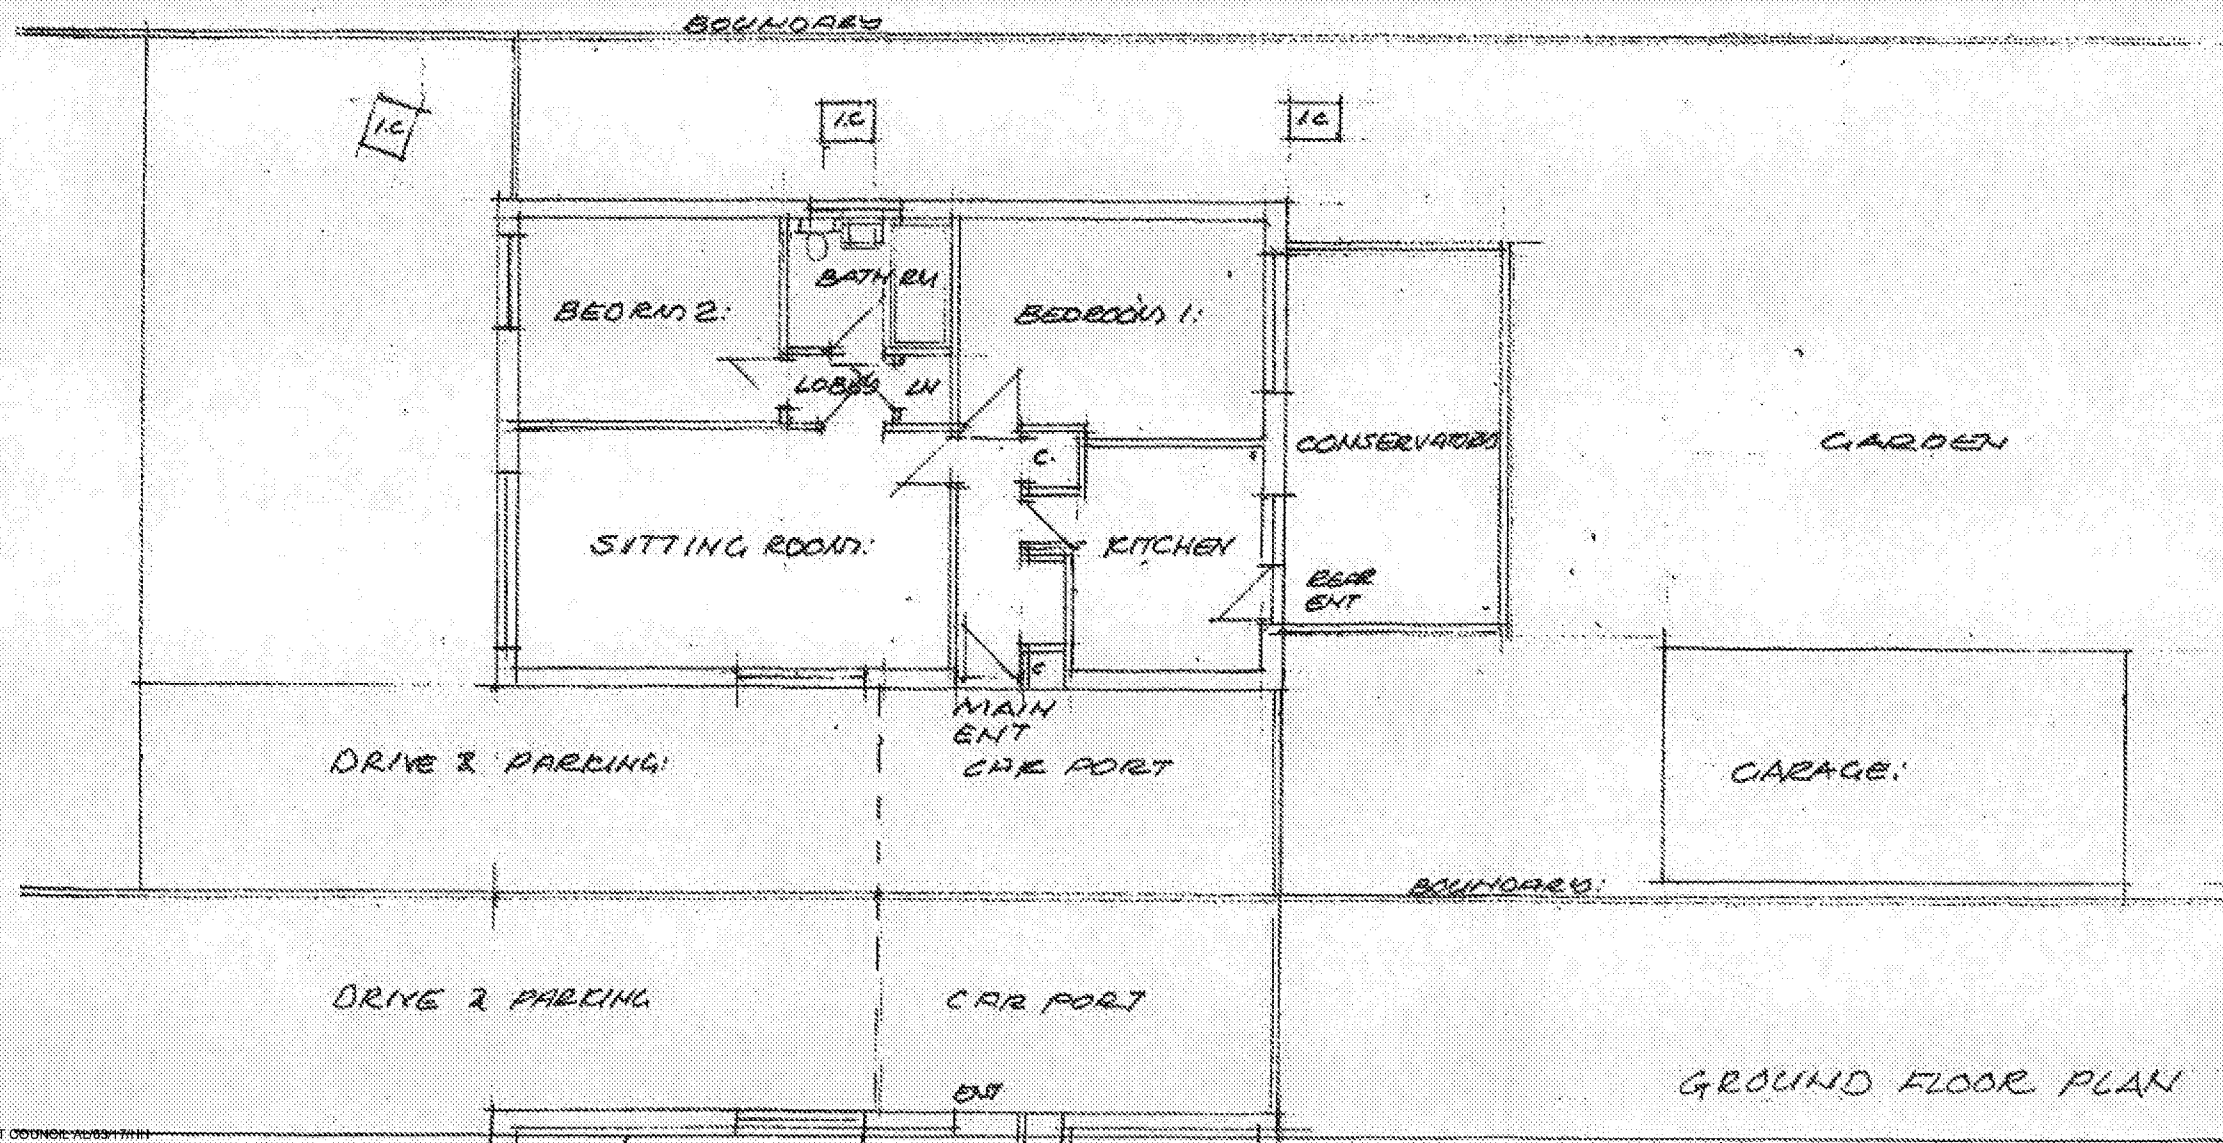

SCALE: 0 1 2 3 4 5

PLAN AND ELEVATIONS
AS EXISTING

28, ROSVARE AVENUE:
WESTGATE:
CHICHESTER:
WEST SUSSEX: PO203BB
FOR MRS S. SHEA

SCALES: 1:1000 AB:
DATE: MAR 2017.
DRAWING
NUMBER 1417-1

G.R. TOURNOFF: DARCH
55A, HEATH LANE:
FARNHAM:
SURREY:
GU10 2PR

