


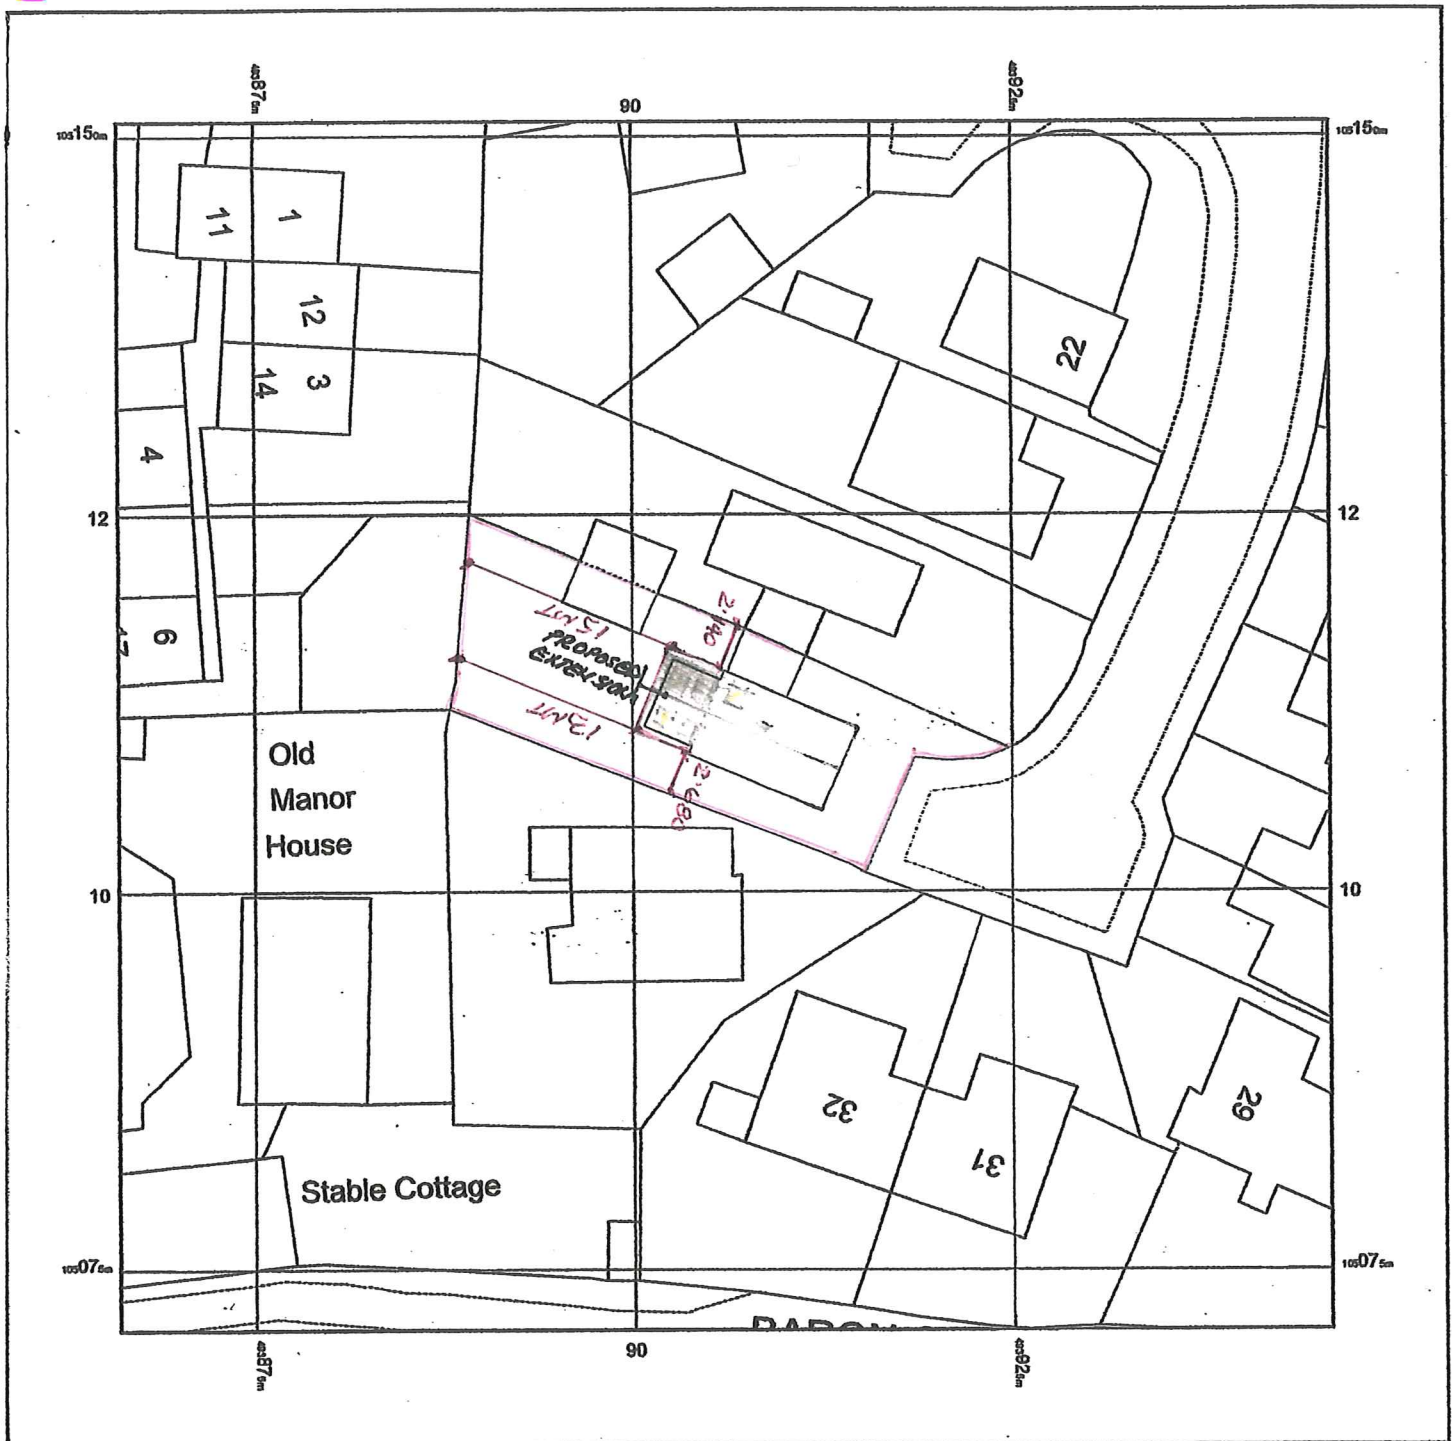

© Crown copyright and database rights 2017 Ordnance Survey 100049957. The representation of road, track or path is no evidence of a boundary or right of way. The representation of features as lines is no evidence of a property boundary.

Supplied by: www.ukmapcentre.com
Serial No: 116190
Centre Coordinates: 493906, 105111
Production Date: 24/05/2017 15:11:61

Reproduced from the Ordnance Survey map
with the permission of the controller of
Her Majesty's Stationery Office.
Crown Copyright Reserved. Licence No. SR 160830

Planning stage