



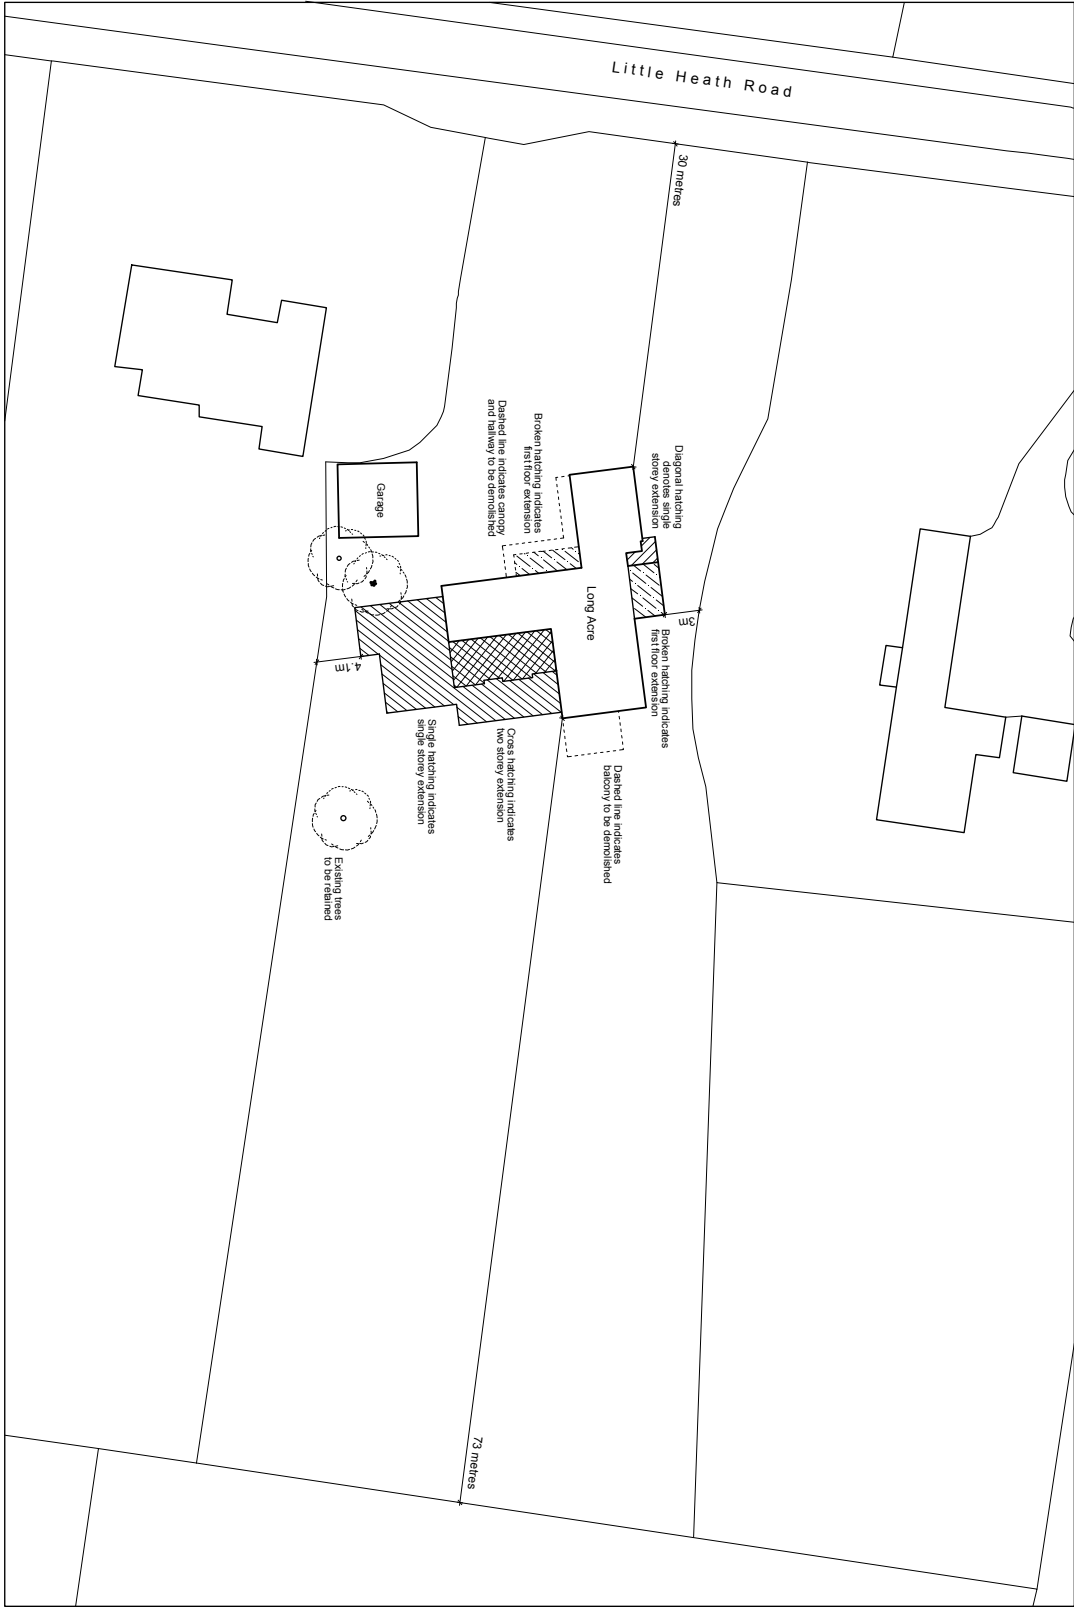

Block Plan
Scale 1:500

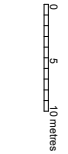

Architectura
Architectural Design & Drawing Service

Proposed Extensions and Alterations
at
Long Acre, Little Heath Road, Fontwell
for
Mr and Mrs G Devenish
Drawing PL13 August 2020 Scale 1:500 @ A3
Planning Drawing - Block Plan