

From: Phill Johnson [REDACTED]
Sent: 20 July 2022 10:14:25
To: Hannah Kersley
Cc:
Subject: Re: AL/63/22/HH
Attachments: Alafin 04.pdf; Alafin 05.pdf

CAUTION: This email originated from outside of the organisation. You should take extra care when clicking links or opening attachments - if you are unsure the content is safe contact the IT Helpdesk before clicking or opening.

Hi Hannah

Thanks for the email.

oooops my mistake the rear is the north elevation. Attached revised details.

Many thanks

Phill

On Tuesday, 19 July 2022 at 15:19:45 BST, Hannah Kersley [REDACTED] wrote:

Dear Phill,


I hope this email finds you well and hope you are managing to keep cool in the heat.

I'm contacting you regarding the application for a rear extension at Alafin (AL/63/22/HH). I am currently writing up the report for the application and have noticed there appears to be a mistake on both existing and proposed elevations. The elevations have been labelled south, west and east but this does not seem to correlate with the properties orientation on the block plan. I just wanted to check the rear elevation is definitely facing north instead of south and I'm not reading the block plan incorrectly?


If there is a mistake on the elevations, please could you send us an amended version so we can update this on the application.

Kind regards,

Hannah Kersley
Planning Officer, Development Management

 


Our priorities...

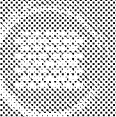 Improving the wellbeing of Arun	 Delivering the right homes in the right places	 Supporting our environment to support us	 Fulfilling Arun's economic potential	 
--	--	--	--	---

<http://www.arun.gov.uk>
DX 57406 Littlehampton
You can view Arun District Council's Privacy Policy from <https://www.arun.gov.uk/privacy-policy>


Important Notice This e-mail is intended exclusively for the addressee and may contain information that is confidential and/or privileged. If you are not the intended recipient (or authorised to receive it for the addressee), please notify the sender and delete the e-mail immediately; using, copying, or disclosing it to anyone else, is strictly prohibited and may be unlawful. Any views, opinions or options presented are solely those of the author and do not necessarily represent those of Arun District Council. The information in this e-mail may be subject to public disclosure under the Freedom of Information Act 2000, therefore we cannot guarantee that we will not provide the whole or part of this e-mail to a third party. The Council reserves the right to monitor e-mails in accordance with relevant legislation. Whilst outgoing e-mails are checked for viruses, we cannot guarantee this e-mail is virus-free or has not been intercepted or changed and we do not accept liability for any damage caused. Any reference to "e-mail" in this disclaimer includes any attachments.

ROOF PLAN

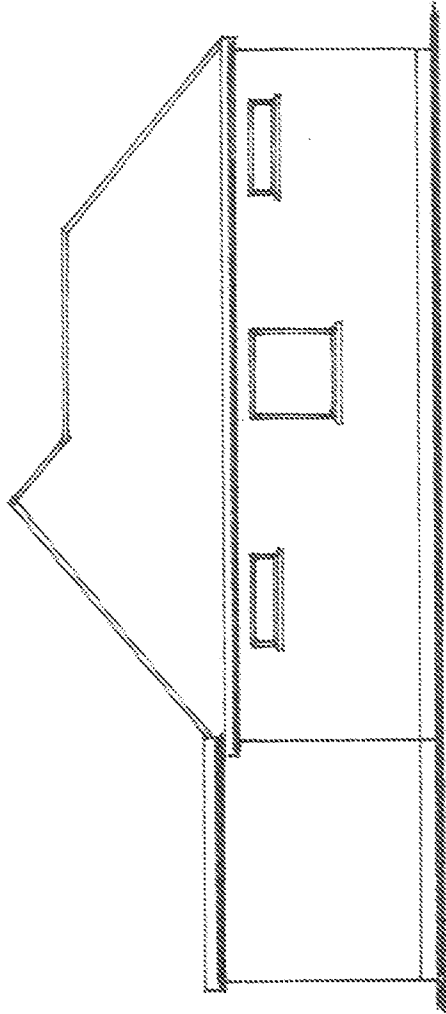


ALSFIN NYTON ROAD
PO20 3TX

WEST ELEVATION

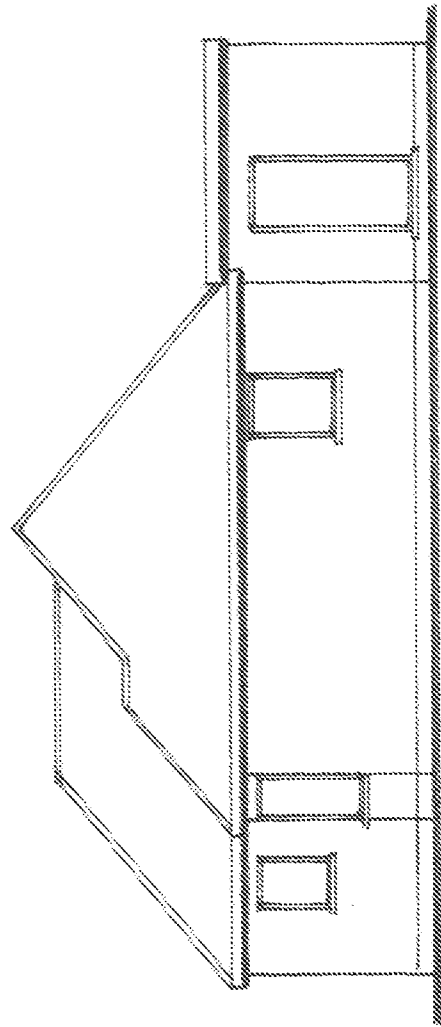


EAST ELEVATION

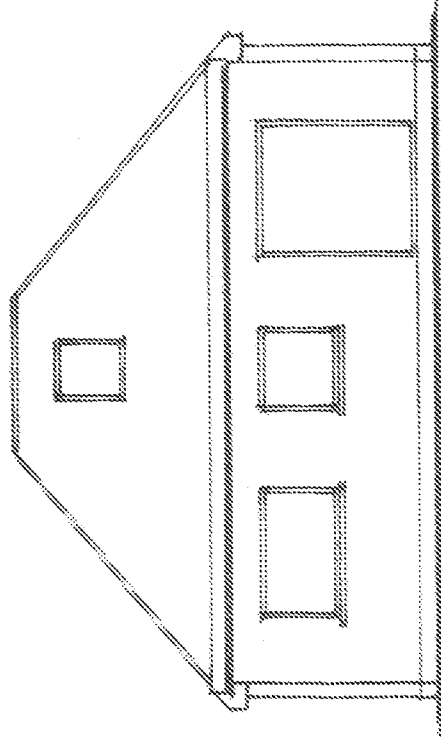


NORTH ELEVATION

REVISED EXISTING ELEVATIONS
Dwg 04 1:100 AT A3 0.1 2

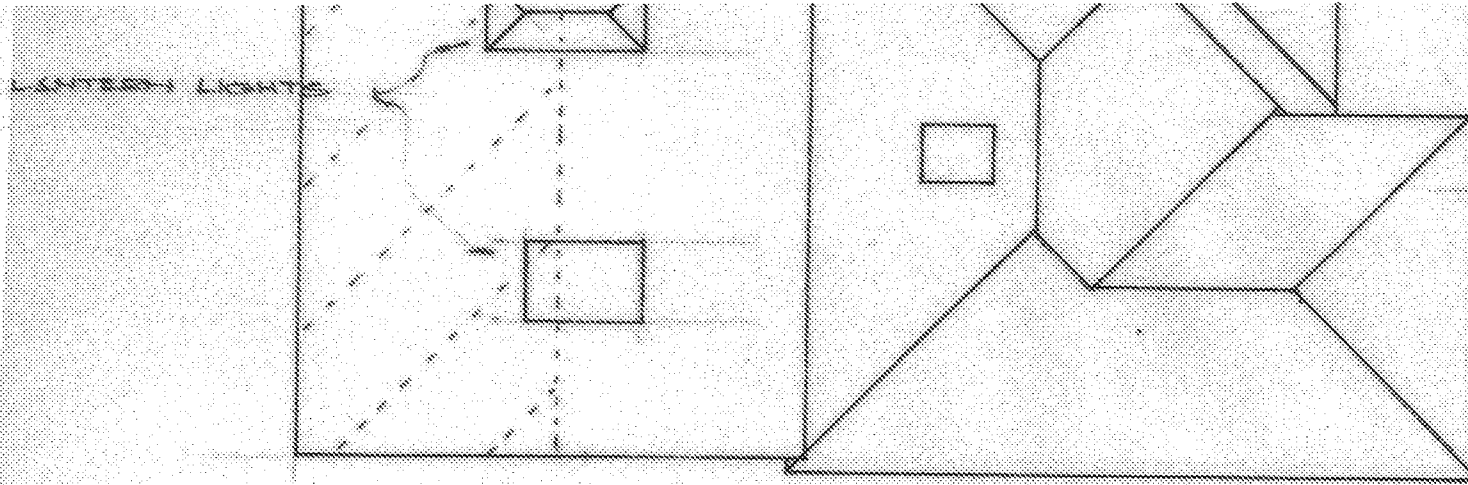


ROOF PLAN


ALAFIN NYTON ROAD
POZO 3TX

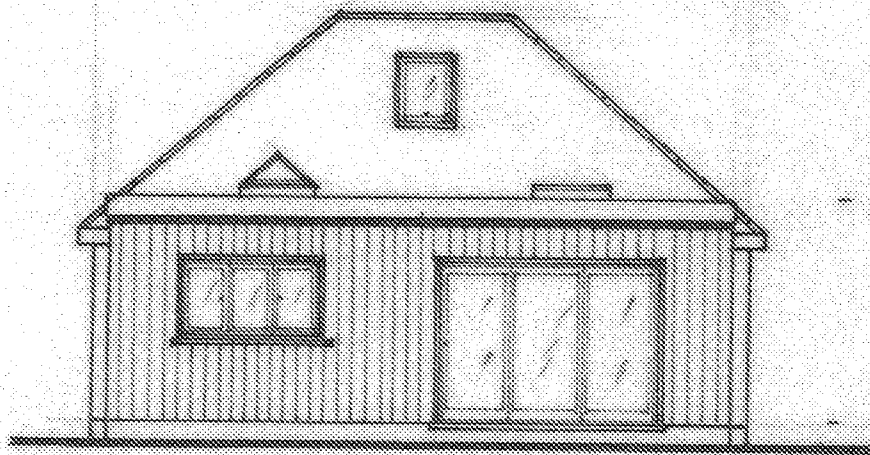

NORTH ELEVATION

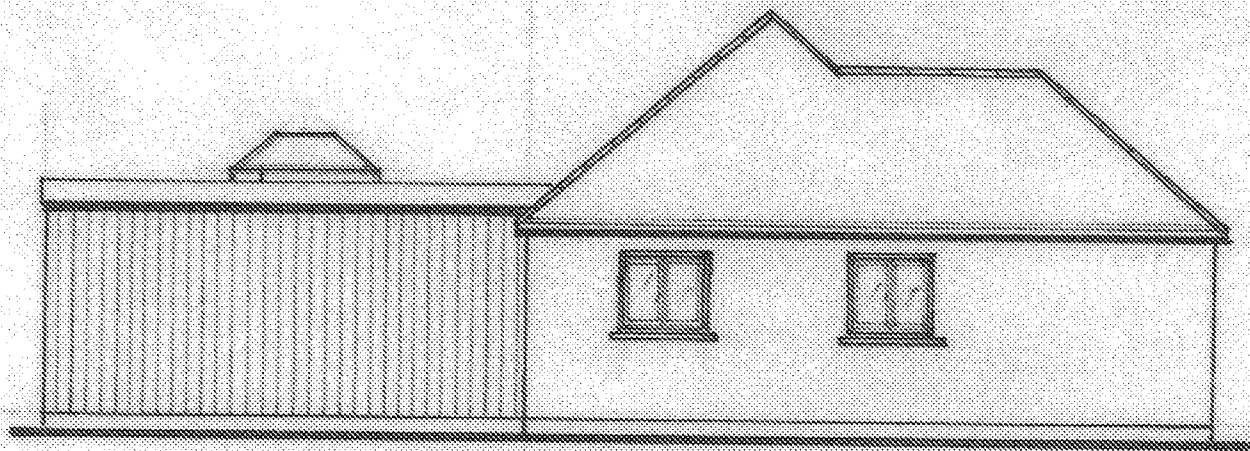

WEST ELEVATION

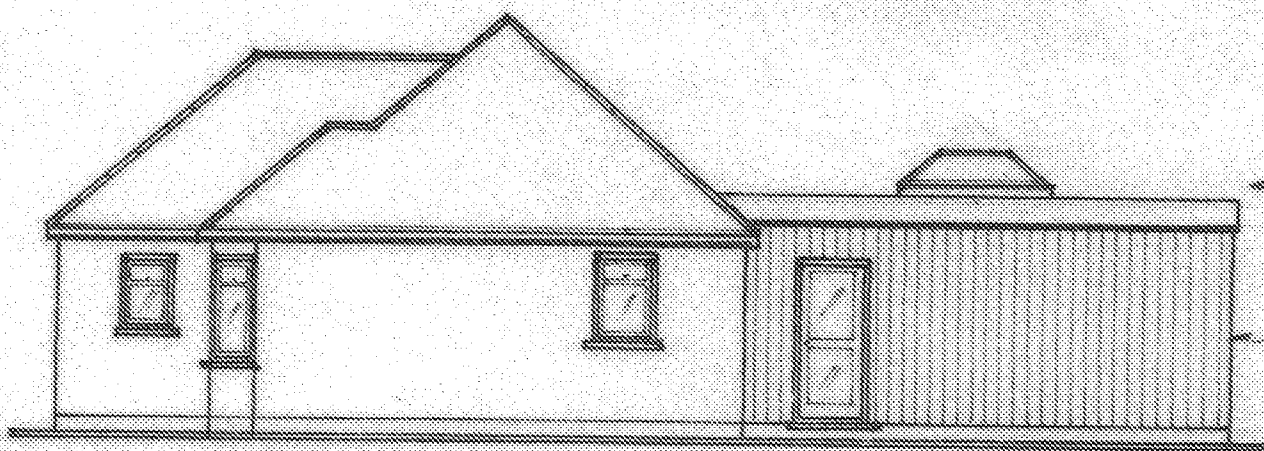

EAST ELEVATION

GET FLAT ROOF

VERTICAL CLADDING

REVISED PROPOSED ELEVATIONS
DRG 05 1:100 AT A3 0 1 2