



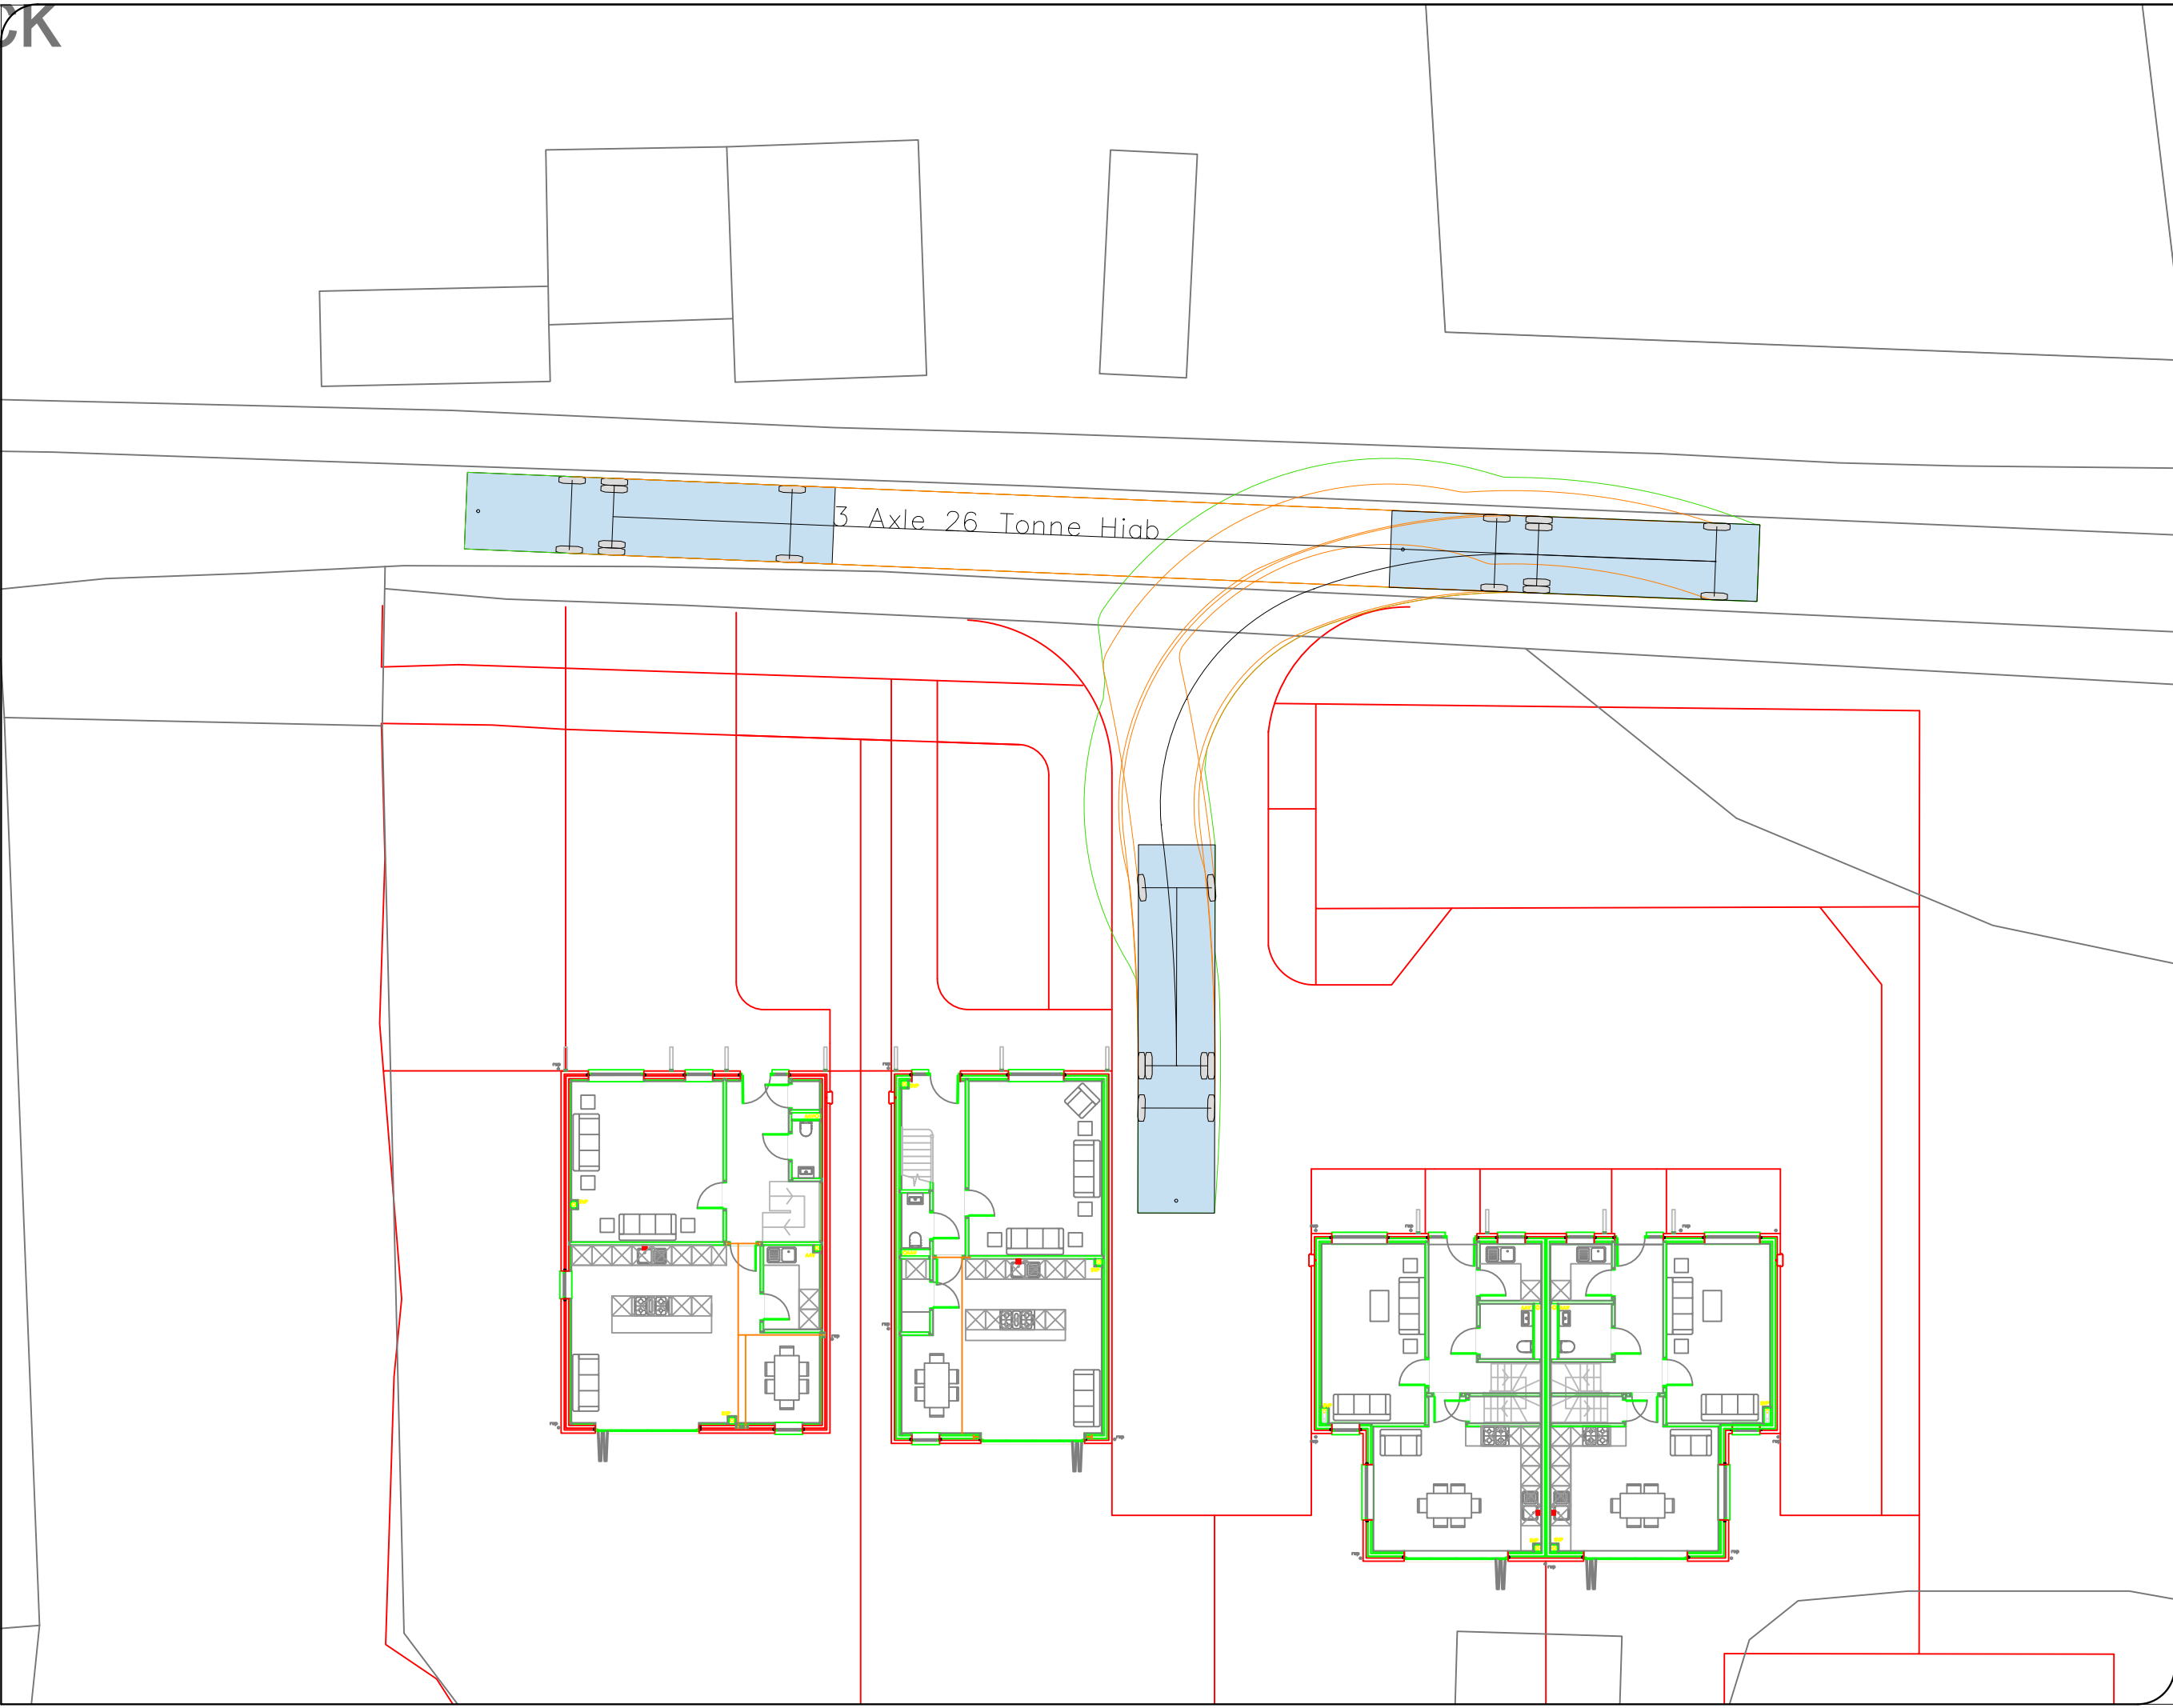

VEHICLE DETAILS: (N.T.S.)

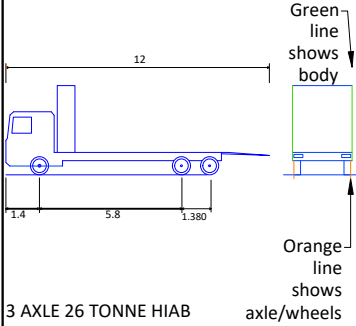

3 AXLE 26 TONNE HIAB

Overall Length 12m
Overall Width 2.5m
Overall Body Height 3.7m
Track Width 2.5m
Lock to Lock Time 4.00s
Kerb to Kerb Turning Radius 11.3m

Design speed 5kph for all Forward movements
Design speed 2.5kph for all Reverse movements

Rev	Date	Details Of Issue

Base mapping supplied by others. BTM shall not be responsible for any errors or omissions.



This document and all information herein is confidential and the intellectual property of BrightonTraffic Management Ltd It is disclosed in confidence on terms that it will not be disclosed to any third party, used, sold, loaned, licensed, or reproduced in whole or in any part in any manner or form for manufacturing, tendering or for any other purpose without the written permission of Brighton Traffic Management Ltd The copyright is retained by Brighton Traffic Management Ltd.
© Brighton Traffic Management Ltd

Project Ryefields Farm, Woodgate		
3 Axle 26 Tonne Hiab SPA 2		
Drawn BTM	Date: 29/09/2026	Scale (at A3) 1:200
Drg no. RFW/SR/8002		Revision No. A