


Guilfoyle

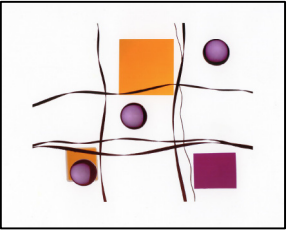


Rear of Woodgate Farm

Hook Lane, Woodgate,
Westergate. PO20 3SS

Job title:	Development at rear of Woodgate Farm
Drawing title:	Proposed Soakaway Details
Drawing number:	17-(01) 104
Client:	Guilfoyle Construction Ltd
Revision:	P2
Date of revision:	10.07.2018
Revision detail:	minor revision to included recessed cover & other changes.
Status:	PRELIMINARY

Drawn by:	SLH
Checked by:	
Date:	03.07.2018
Scale (A3):	1:25 / 1:200



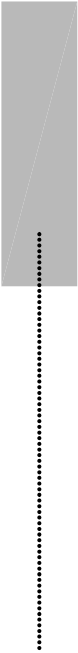


- Non-Permeable Paving:
 - Driveway Block - Marshall's Driveset Piora 'Regular - Pennant Grey' on 30-40mm sharp sand screed bed over 150mm MOT type 1 aggregate laid & compacted in two layers of 75mm over Marshall's MT120 geotextile membrane.
 - Soakaway (SA1):
 - 1 m deep 5m from public sewer or building.
 - Heavy duty inset recessed cover and frame assembly with 600mm opening, bedded on 1:3 sand cement on class B Engineering bricks.
 - 1.2m diameter Precast concrete perforated ring and reinforced concrete lid (for vehicle loading) by Stanton Bonna or similar
 - 2.7 x 2.7m wide x 1m deep soakaway excavation
 - soakaway backfill to be 40-75mm nominal size of free draining granular material wrapped in Terram 1000.
 - 225x450mm min. wide foundation slab, cast and then broken out in centre and centre filled with reject ballast.

Guilfoyle Construction Limited

The Mill
Ides Common
Eartham
Chichester
West Sussex
PO18 0NA

T:01243 814728
M:07881 825519

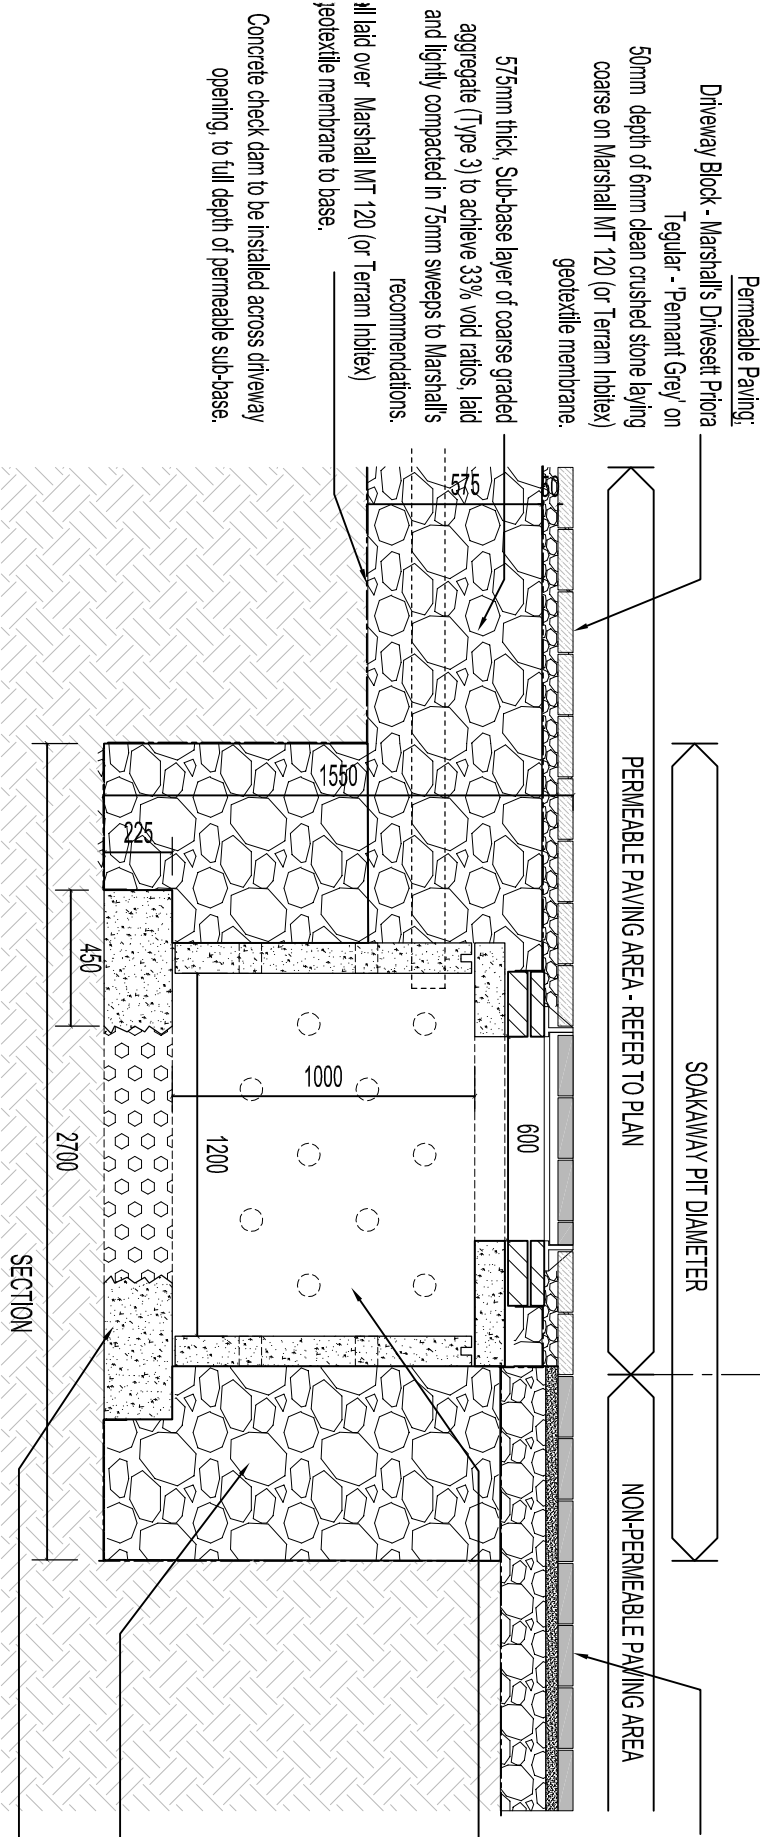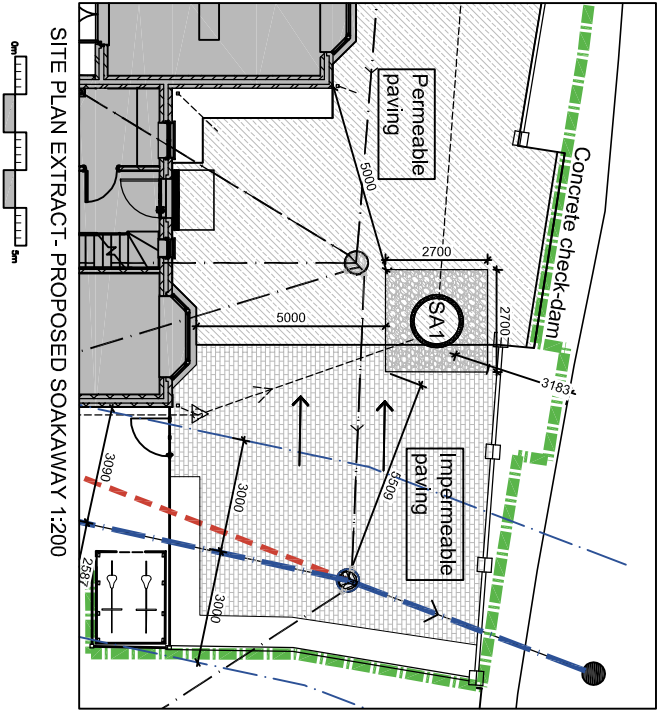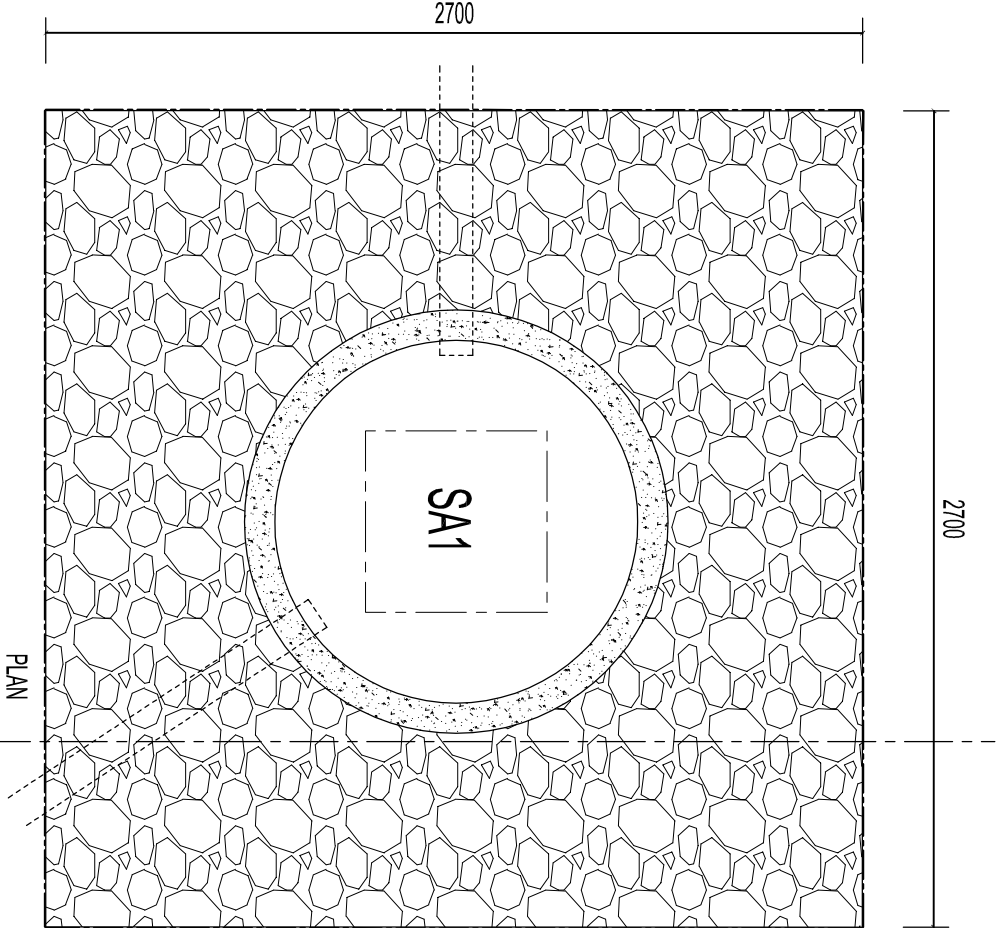

WOODGATE FARM, DRIVEWAY CONSTRUCTION
1:25