

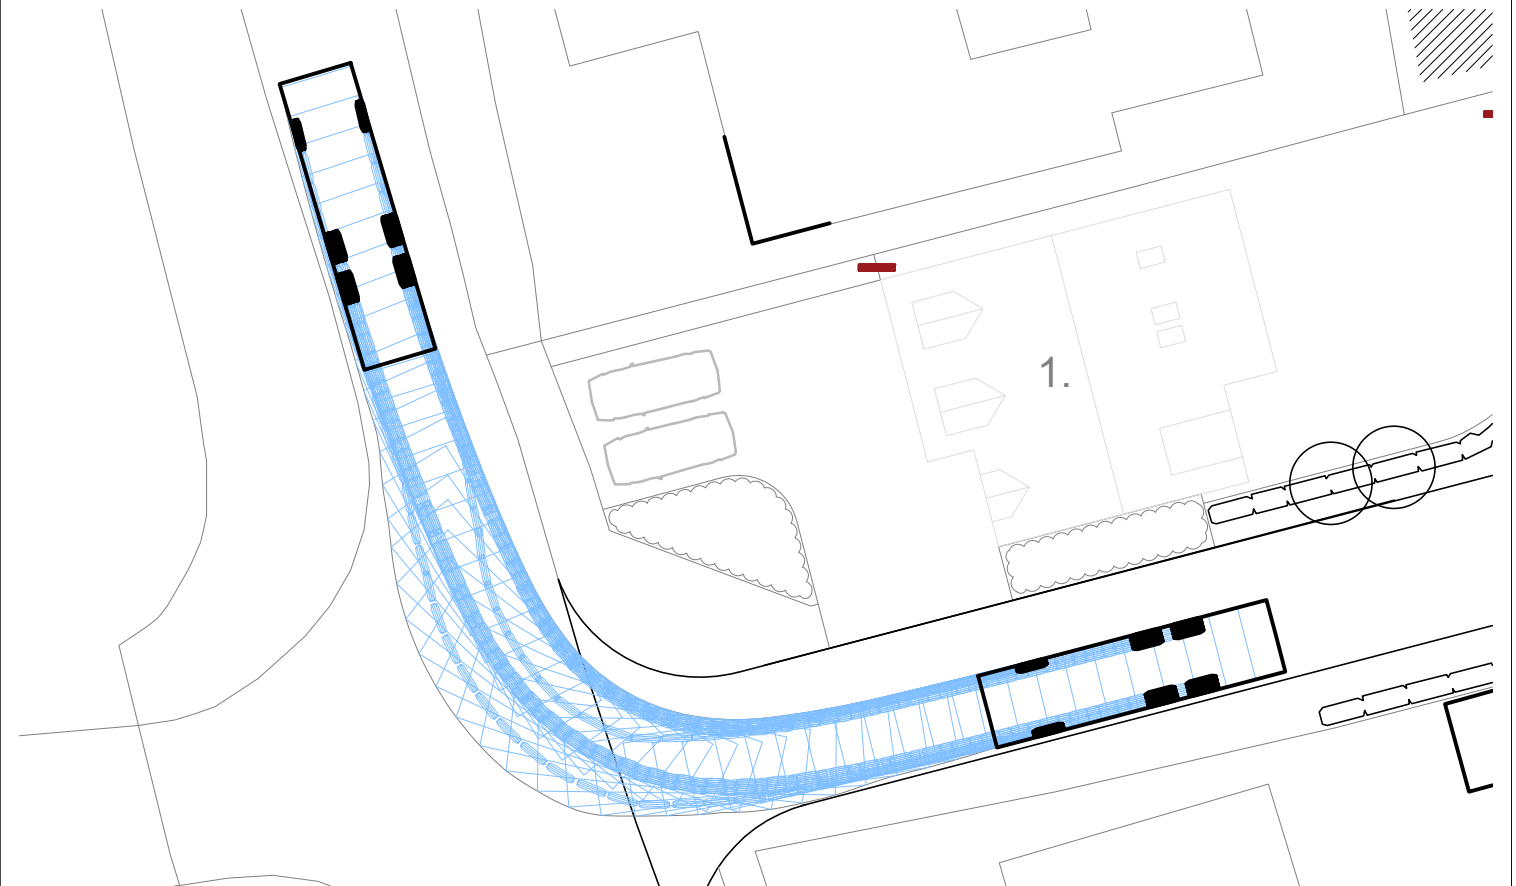
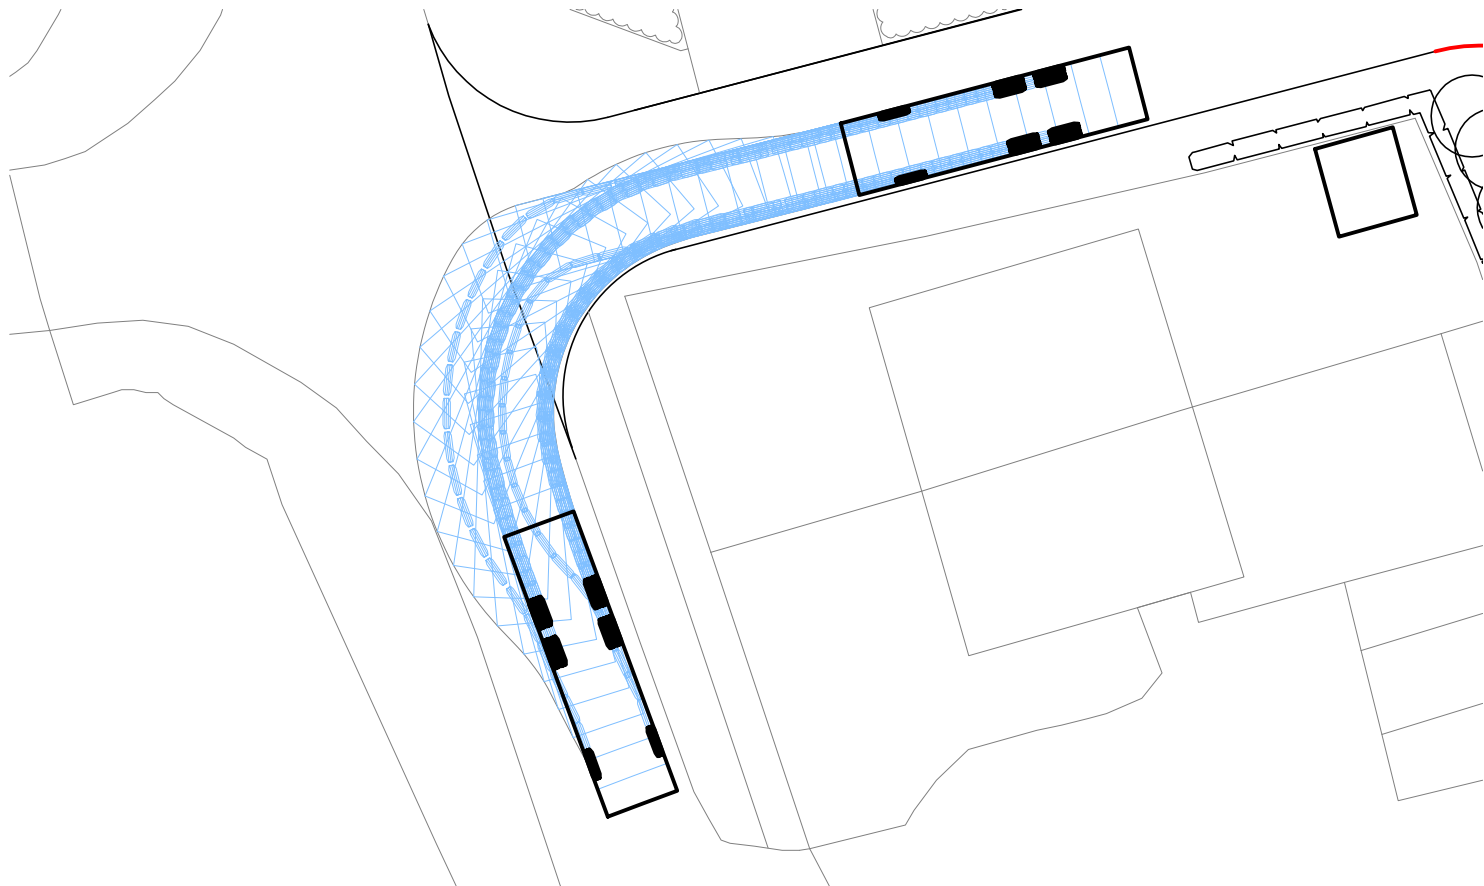


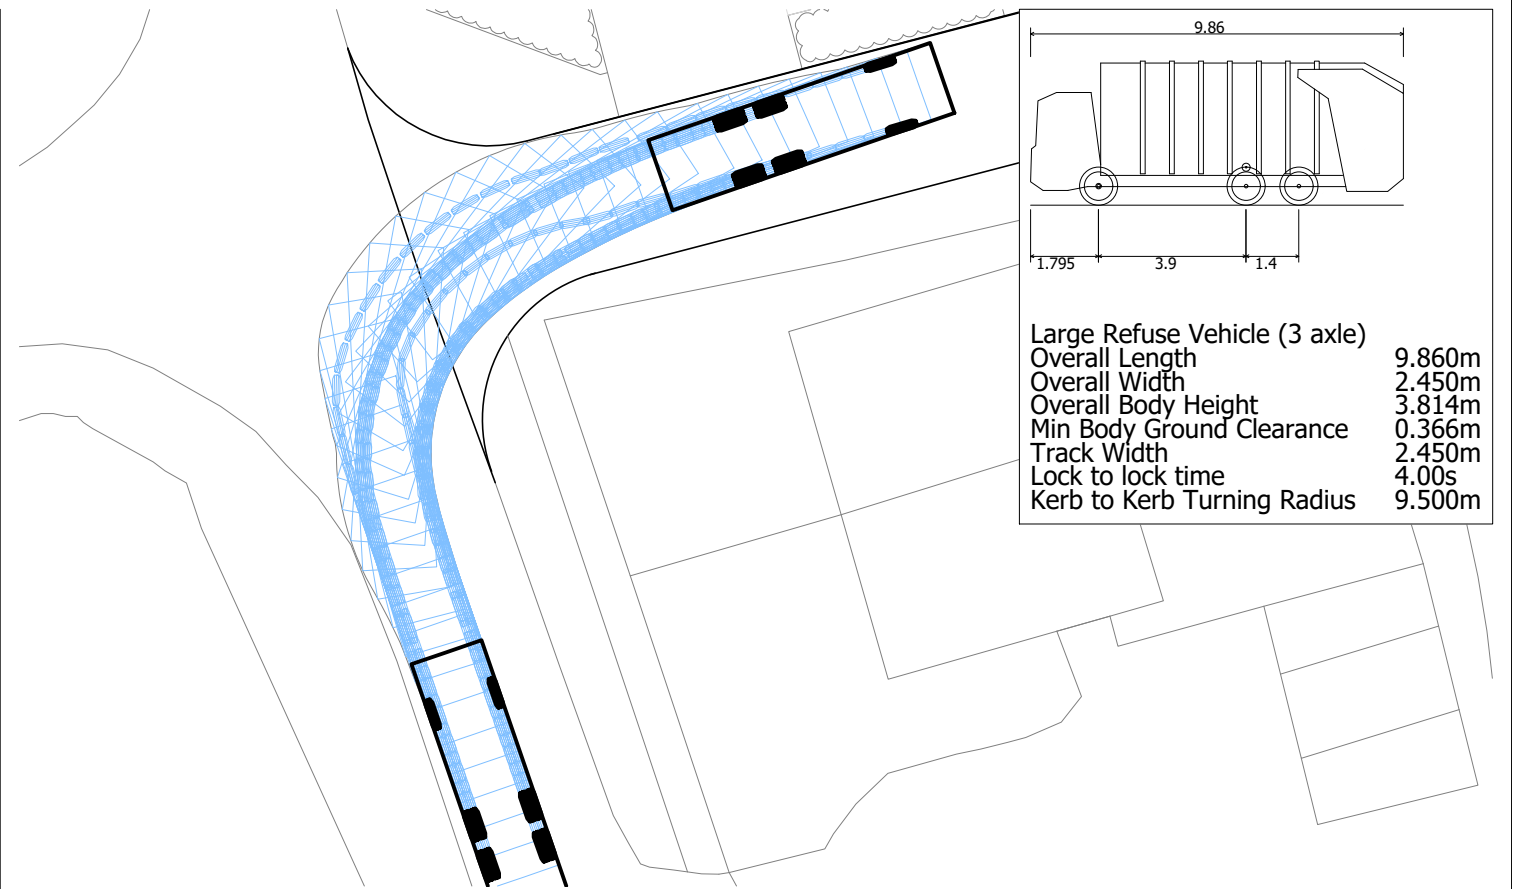

© Crown copyright, all rights reserved. 2020. Licence number 0100031673.

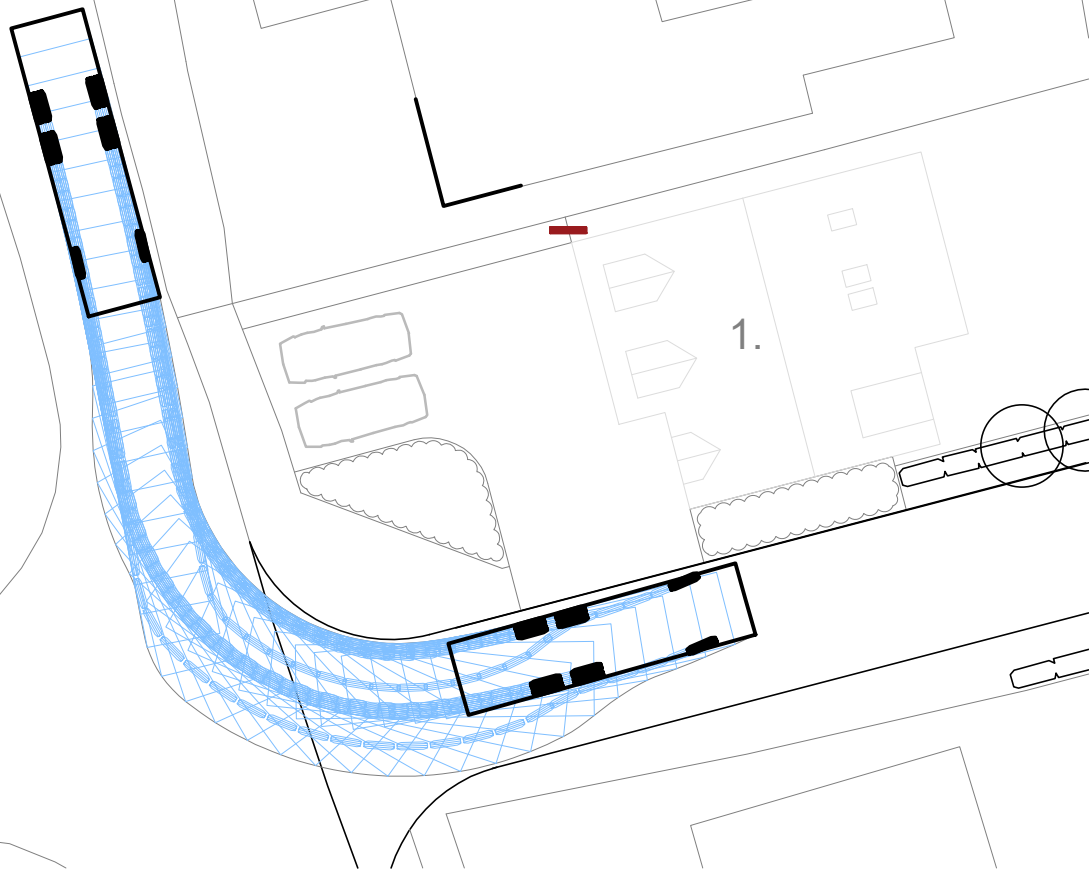

Mayer Brown Limited
Lion House, Oriental Road, Woking, Surrey GU22 8AR
Telephone 01483 750 508 Fax 01483 750 437
wokingoffice@mayerbrown.co.uk www.mayerbrown.co.uk

client

DOMUSEA DEVELOPMENTS

project

HOOK LANE, ALDINGBOURNE

title

SWEPT PATH ANALYSIS
LARGE REFUSE ENTERING/EXITING SITE

scale

1:250 @ A3

drawn by

JME

checked by

AP

date

SEPTEMBER 2020

cad file

MBSK200921

suitability

rev.

P1

drawing number

MBSK200921-03