



PHYSICAL SCALE IN METERS @ 1:100

NOTES:
This drawing has been produced solely for PLANNING/DESIGN.
Do not Scale from this Drawing except for planning purposes.
Any drainage shown is presumed and to be checked on site before commencement of works.
This drawing is the copyright of MF Designs Ltd.

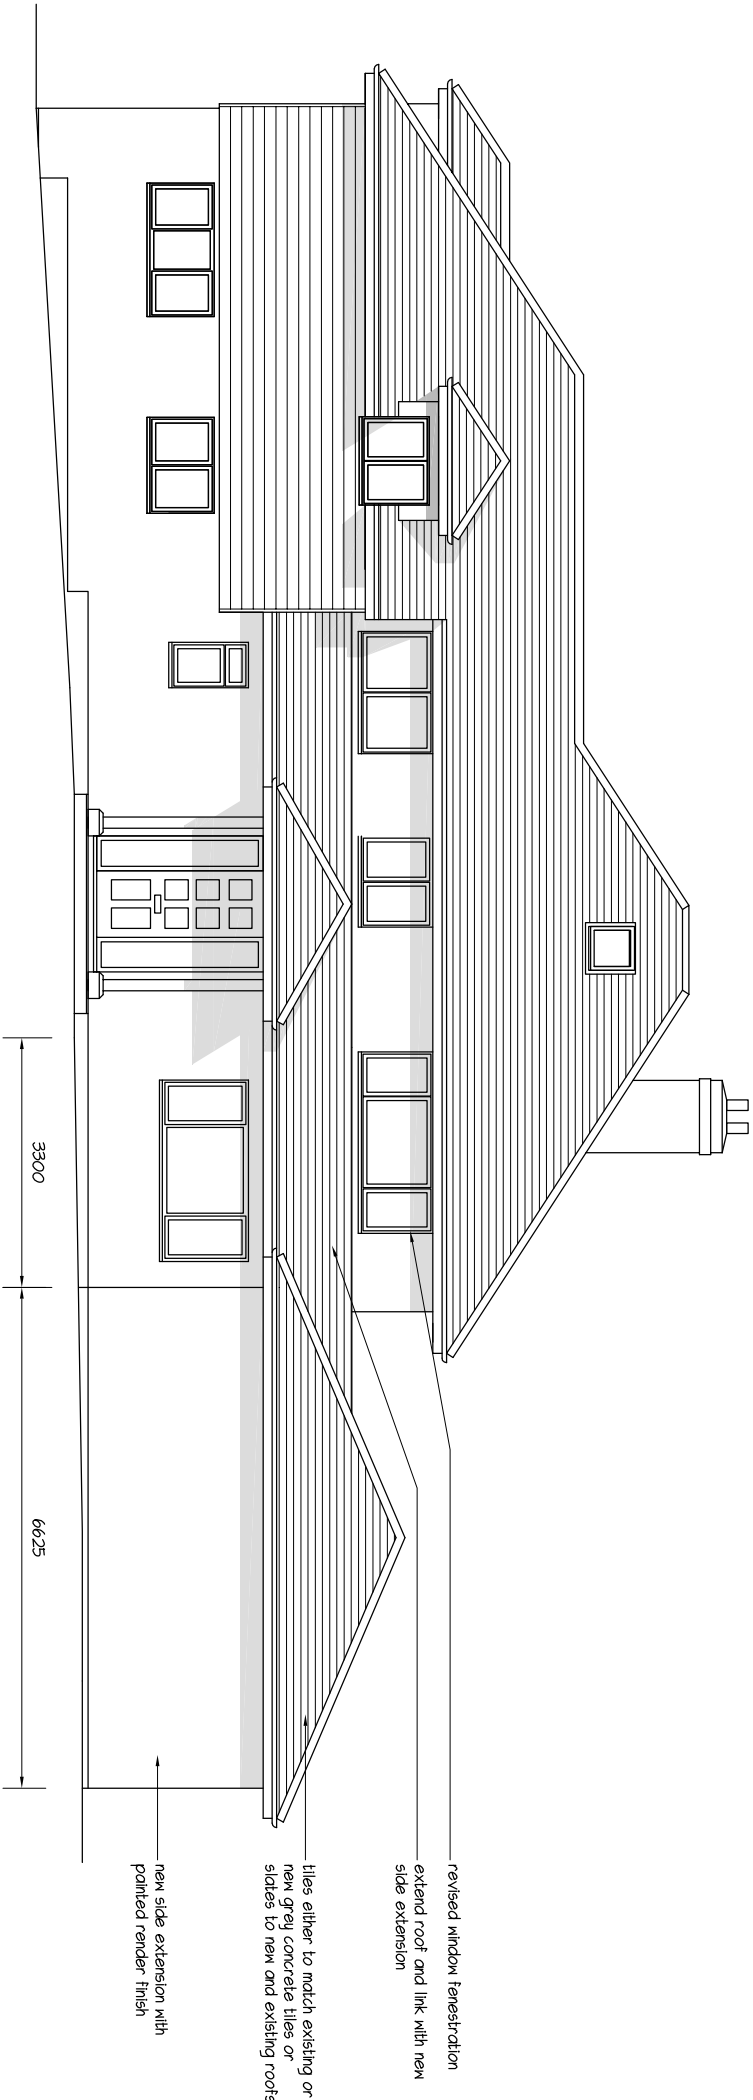

Proposed North

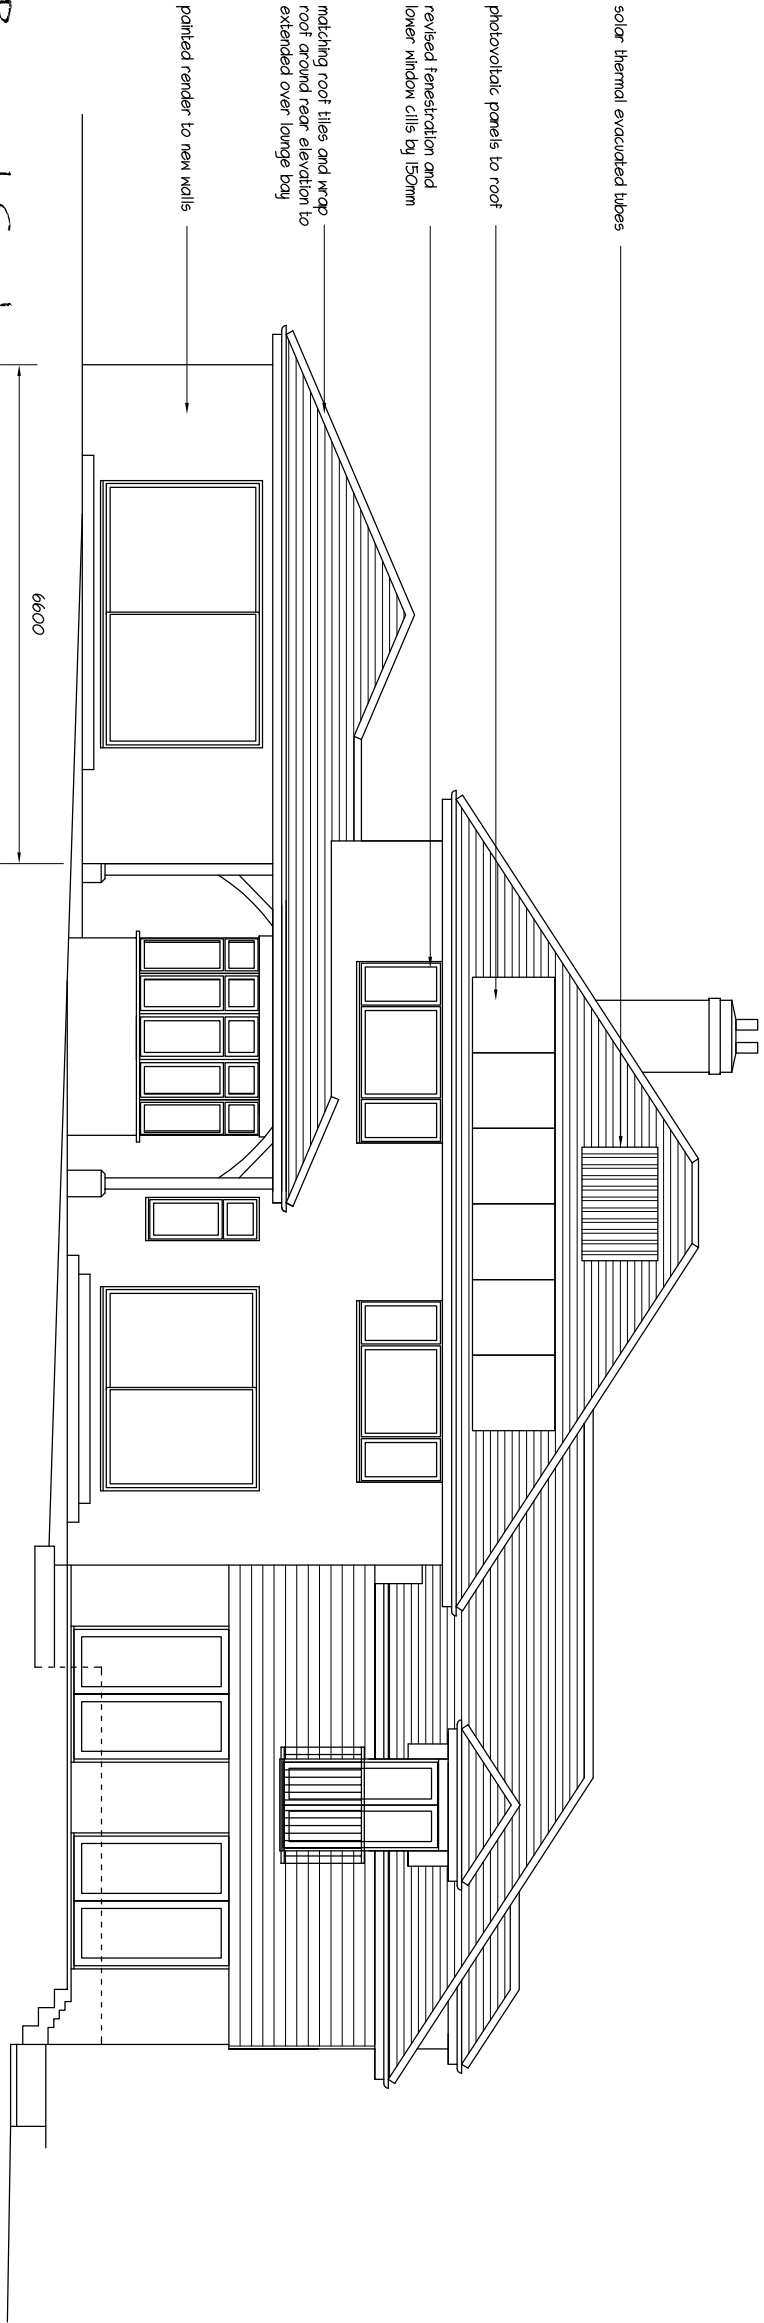

Proposed South

EXTENSION & ALTERATIONS - Three Greens, Level Mare Lane, Eastergate. PO20 3SB

A: 13/05/2022 - revised lounge retaining bay

mf designs ltd

Chartered Architects



36 Grove Road • Havant • Hampshire • PO9 1AR

t/f 02382 470967

Director: Martin Farrer RIBA • Co Registration No.4507379

e admh@mfdesigns.org.uk

Date: March 2022

Job No: 3288

Scale: 1:100

Dwg No: P_04 A