


PHYSICAL SCALE IN METERS @ 1:100

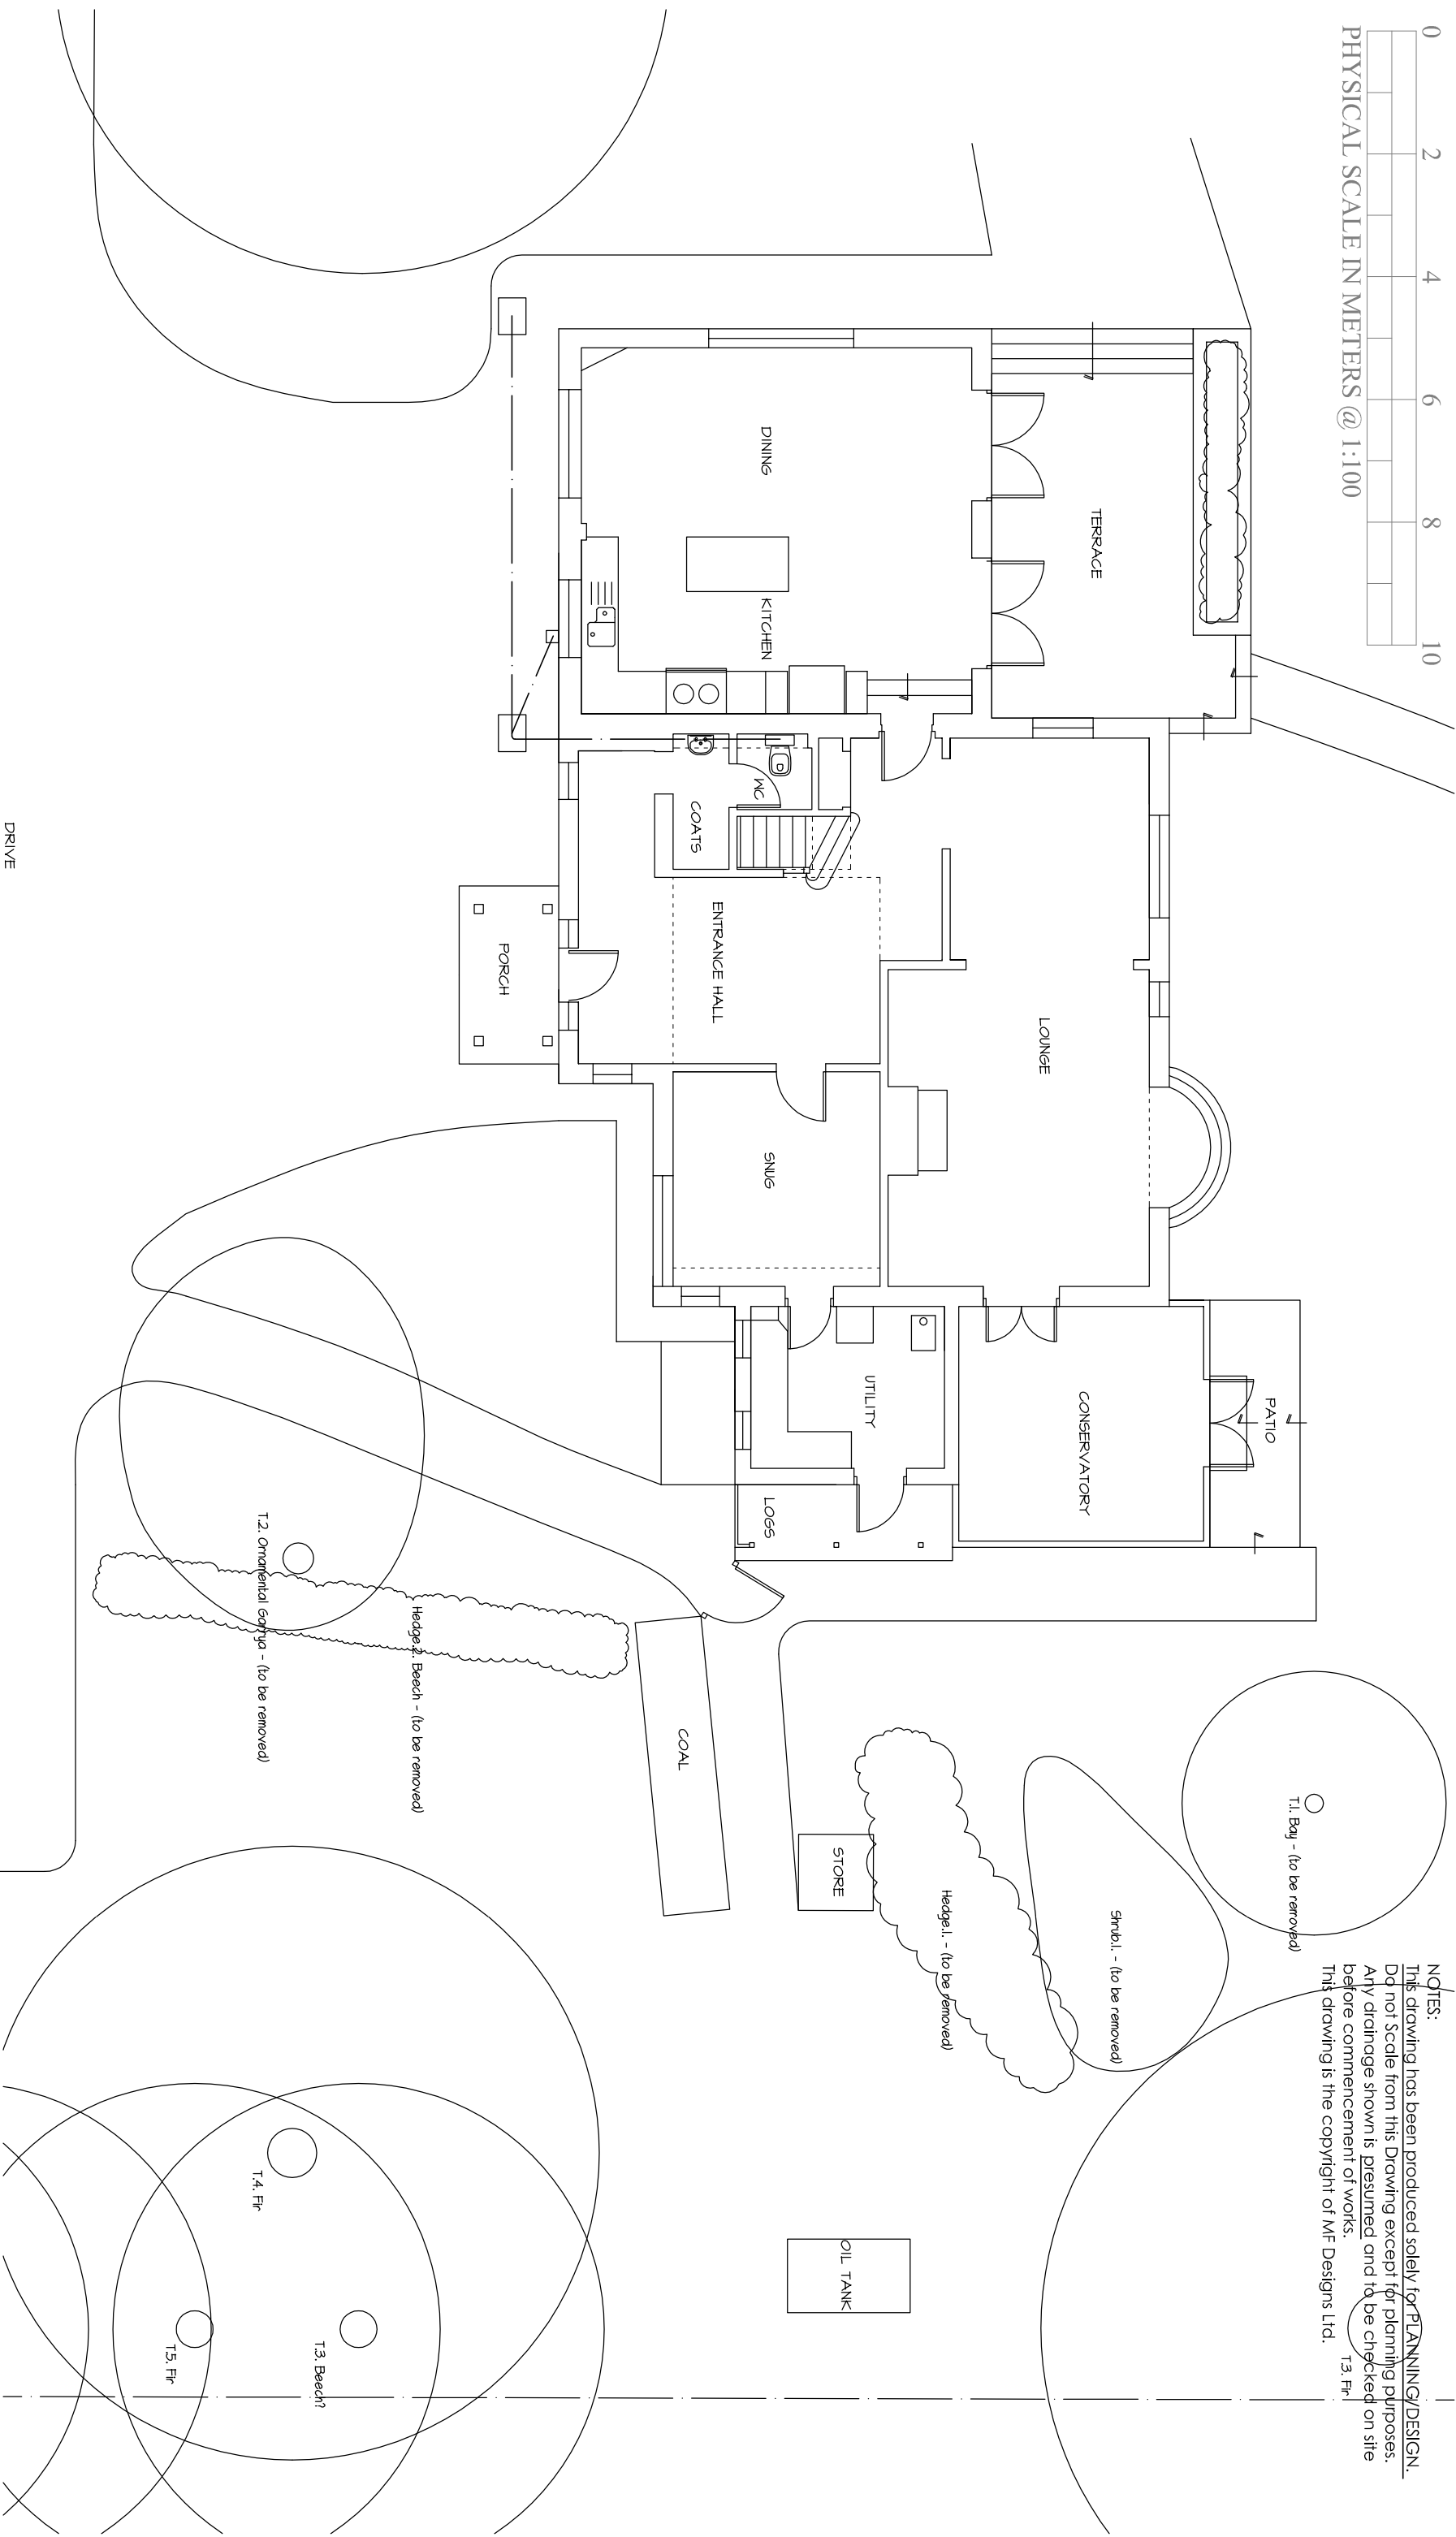

NOTES:

This drawing has been produced solely for PLANNING/DESIGN.
Do not Scale from this Drawing except for planning purposes.
Any drainage shown is presumed and to be checked on site
before commencement of works.
This drawing is the copyright of MF Designs Ltd.

T3. Fir

Existing Ground

EXISTING SURVEY - Three Greens, Level Marell Lane, Eastergate. PO2035B



mf designs ltd
Chartered Architects

Chartered Architects



36 Grove Road • Havant • Hampshire • PO9 1AR
Director: Martin Farrer RIBA • Co Registration No.4507379

Director: Martin Farrer RIBA • Co Registration No.4507379

Uf 02392 470967
e admn@mfdesig

e admin@mftdesigns.org.uk

Date: Jan 2022

Job No: 3288

Scale: 1:100

Drug No: EX_01