




NOTES:
This drawing has been produced solely for PLANNING/DESIGN.
Do not scale from this Drawing except for planning purposes.
Any drainage shown is presumed and to be checked on site before commencement of works.
This drawing is the copyright of MF Designs Ltd.

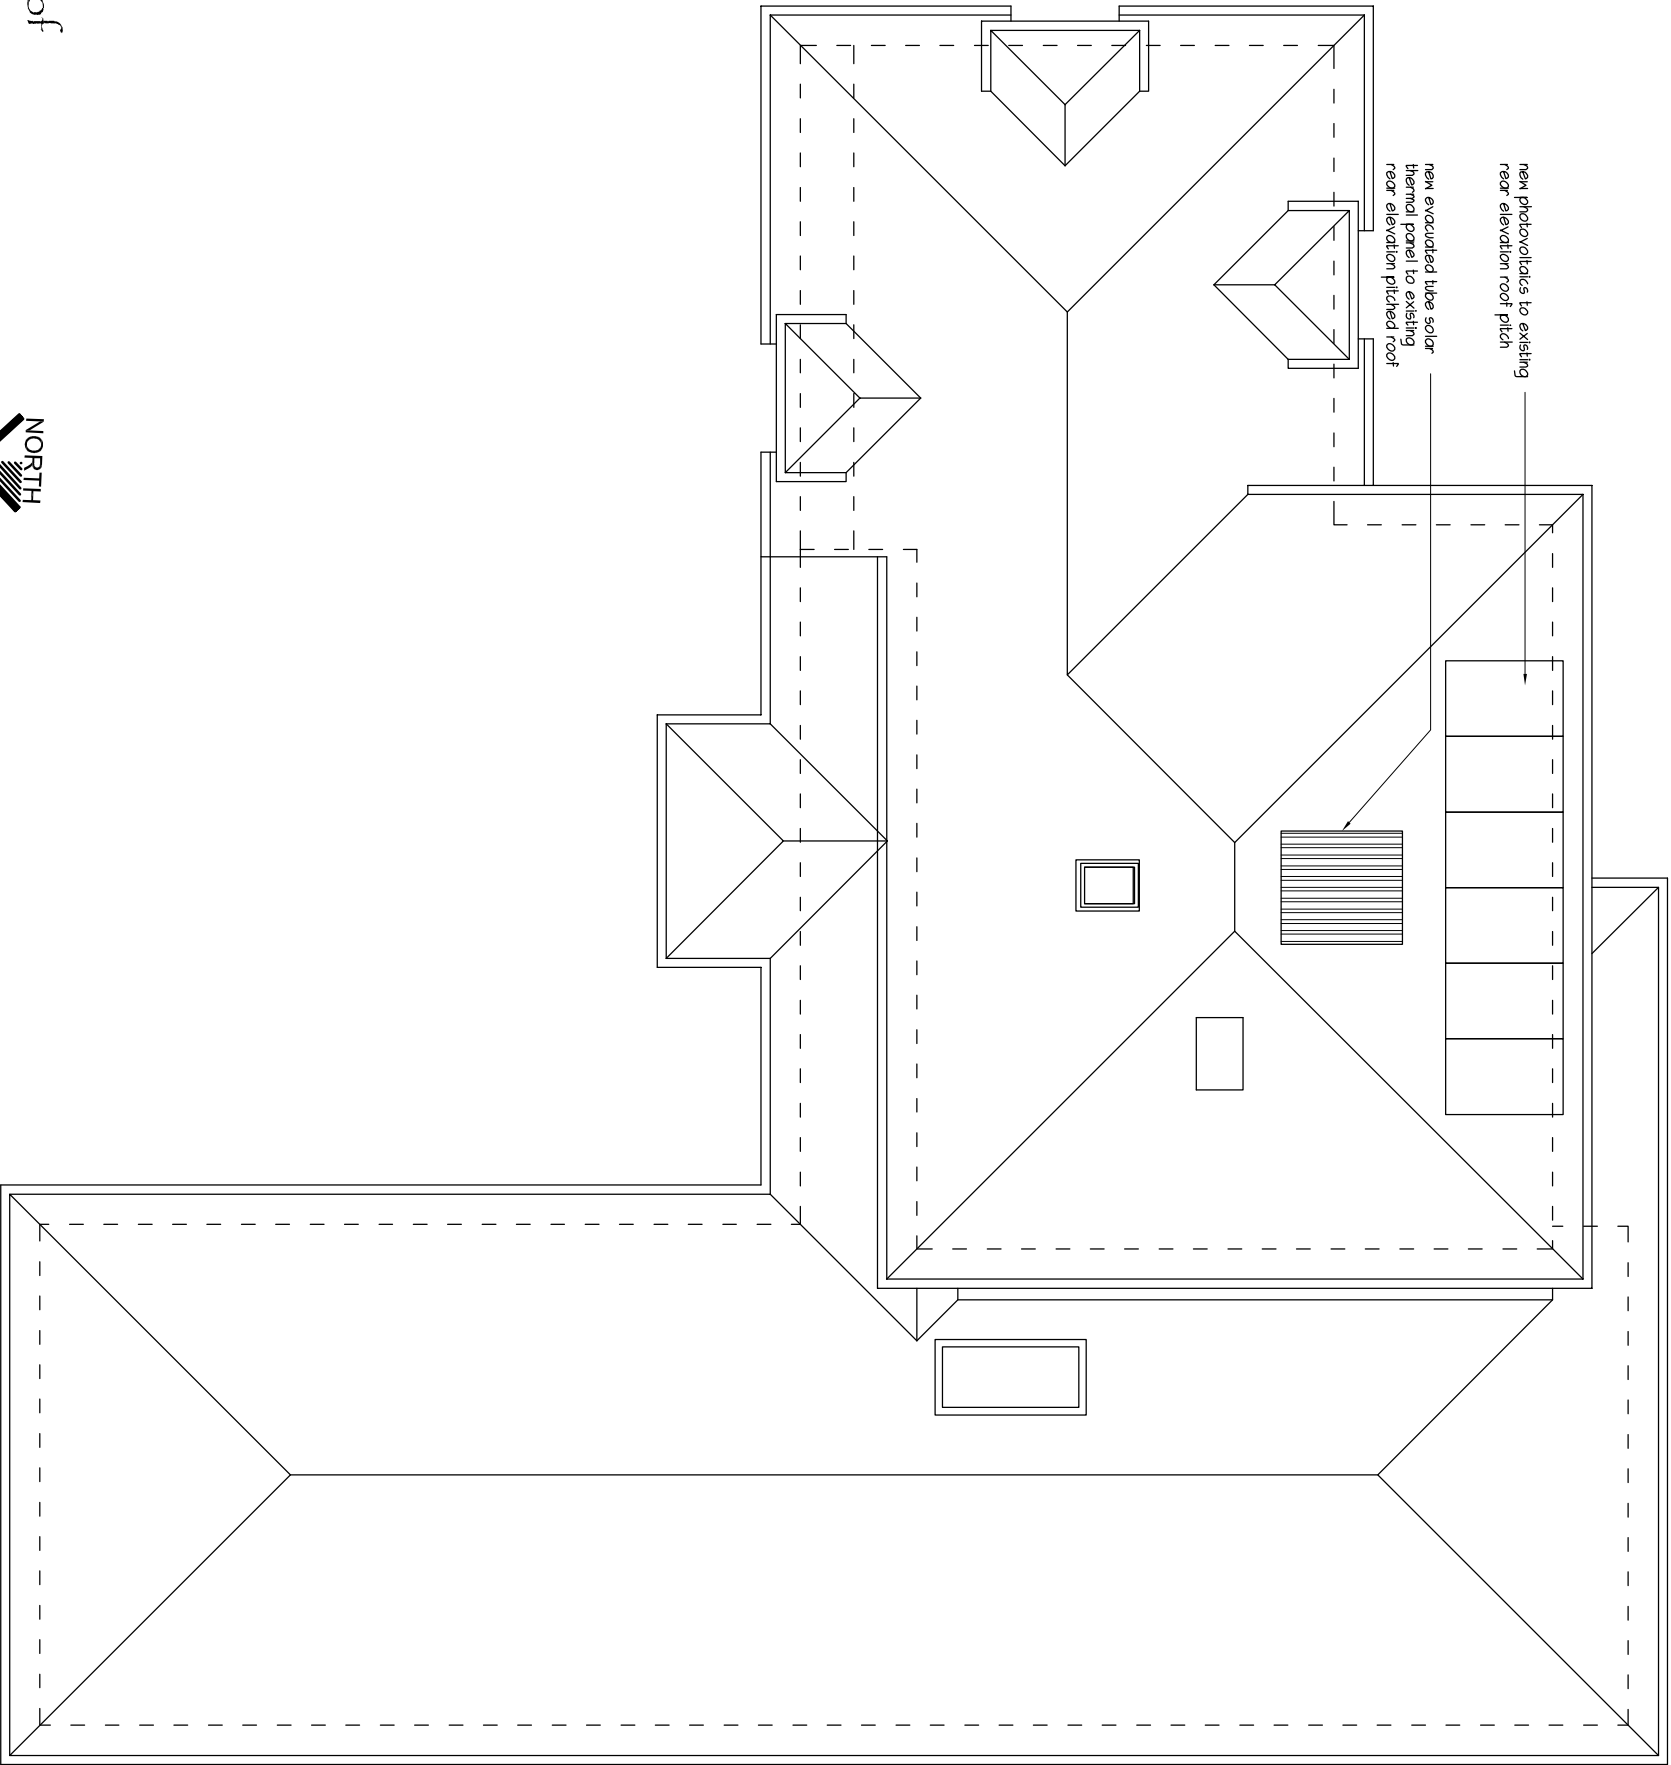

Proposed Roof



EXTENSION & ALTERATIONS - Three Greens, Level Mare Lane, Eastergate. PO20 3SB

A: 13/05/2022 - revised lounge retaining bay

mf designs ltd

Chartered Architects



36 Grove Road • Havant • Hampshire • PO9 1AR
Director: Martin Farrer RIBA • Co Registration No.4507379

t/f 02382 470967
e admh@mfdesigns.org.uk

Date: March 2022
Scale: 1:100

Job No: 3288
Dwg No: P_03 A