


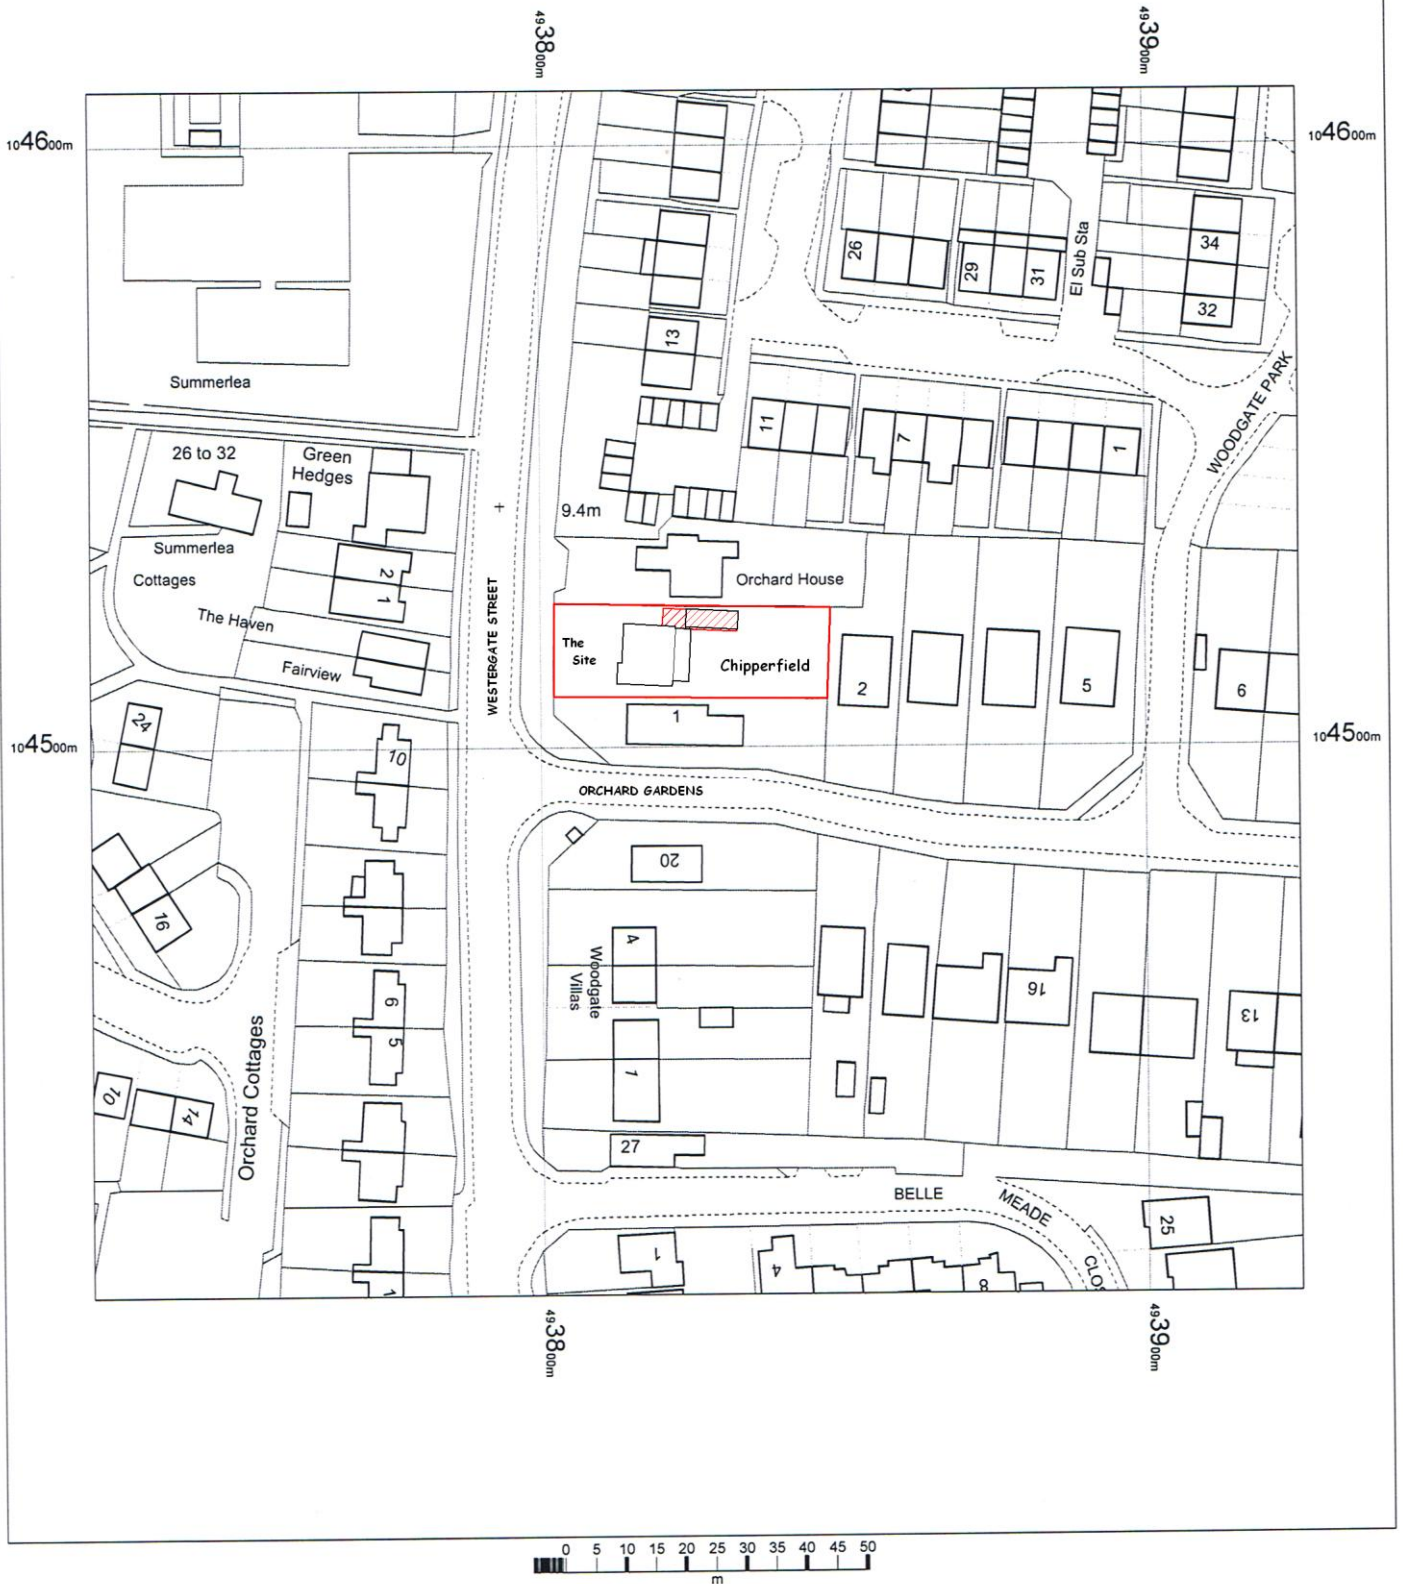

Chipperfield
Westergate Street
Westergate
PO20 3QR

OS Mastermap
12 July 2013, ID: MDP-00243111
www.mapdataportal.co.uk

1:1250 scale print at A4, Centre: 493826 E, 104509 N

©Crown Copyright. Licence no. 100019980

Mapping
sourced from

Ordnance
Survey



MAPS@
Aworth
SURVEY CONSULTANTS