


## New garage room windows at scale 10:1


Elevation from outside

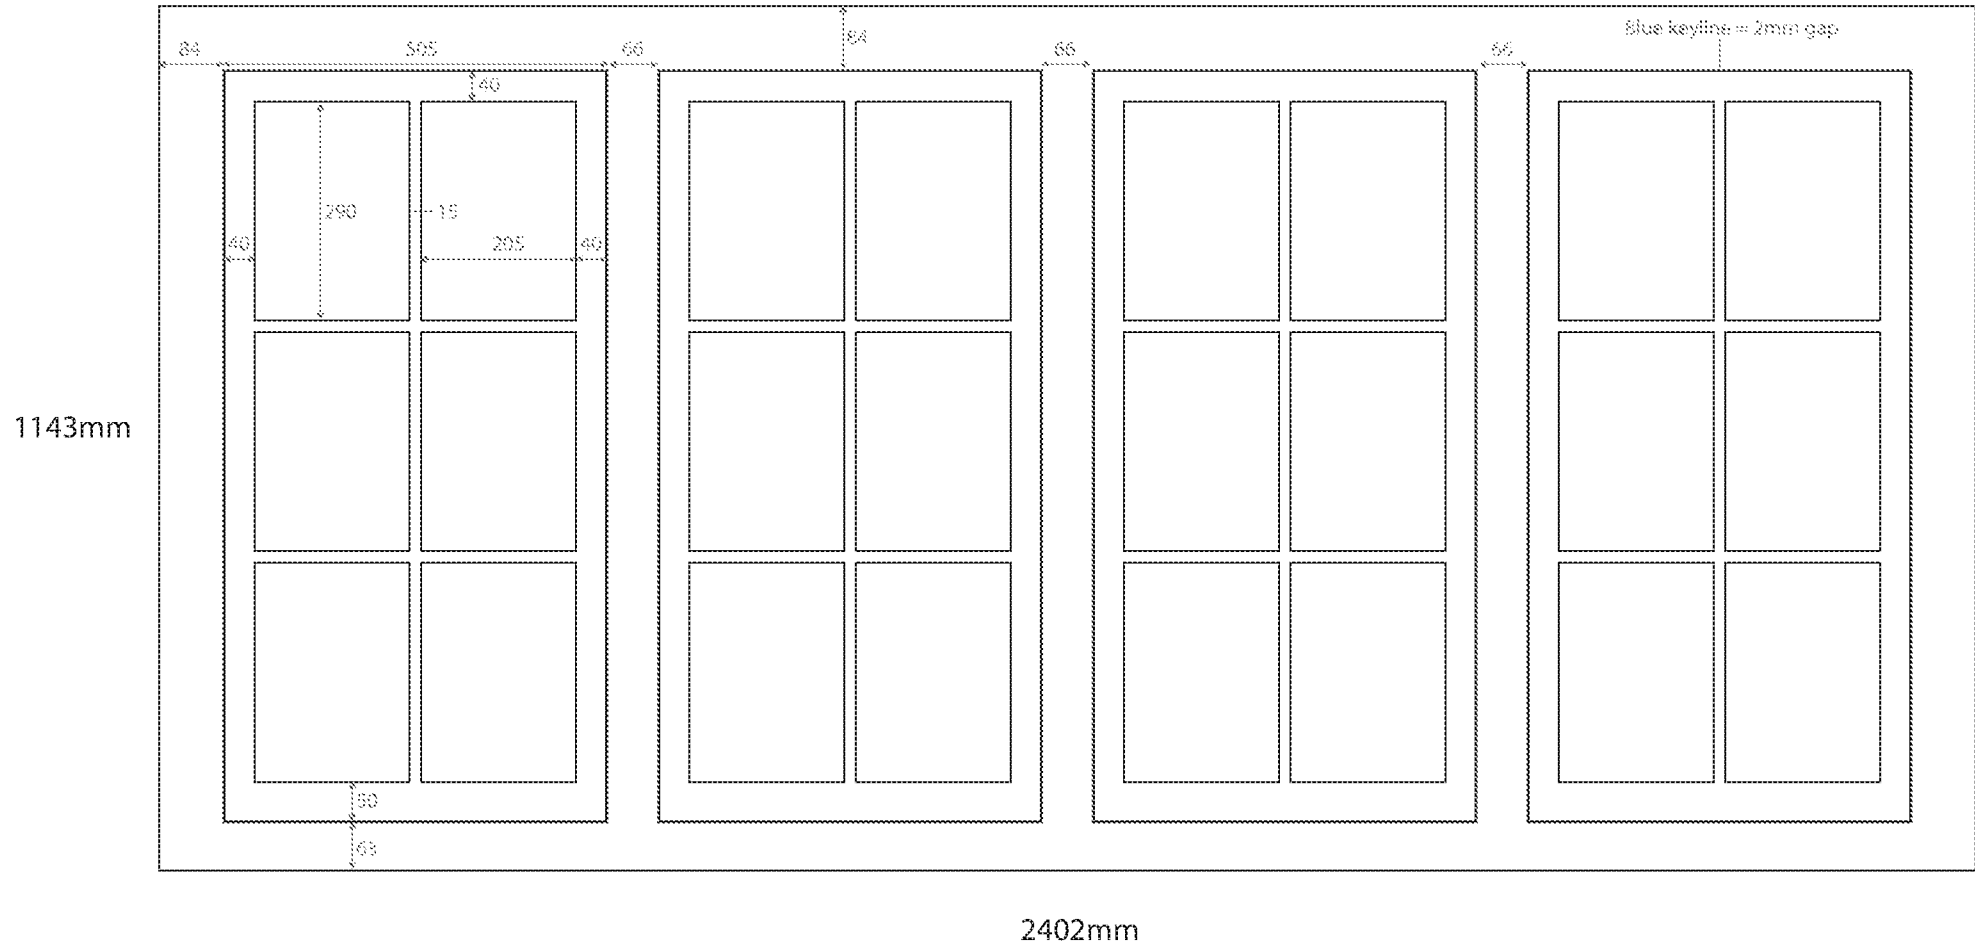

## New garage room windows at scale 10:1


Profile from top

Outside of window

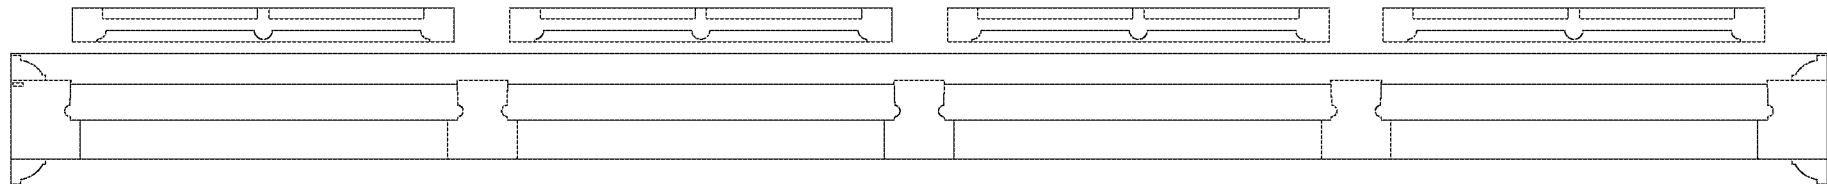

Window elevation from inside

992mm

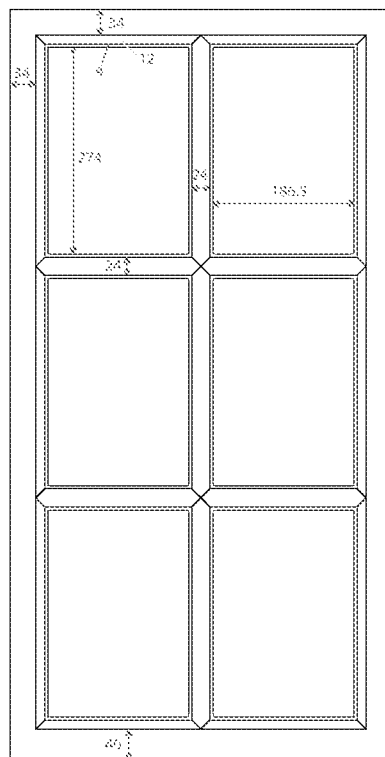

505mm

Frame detail at scale 1:1 - measurements in mm

