


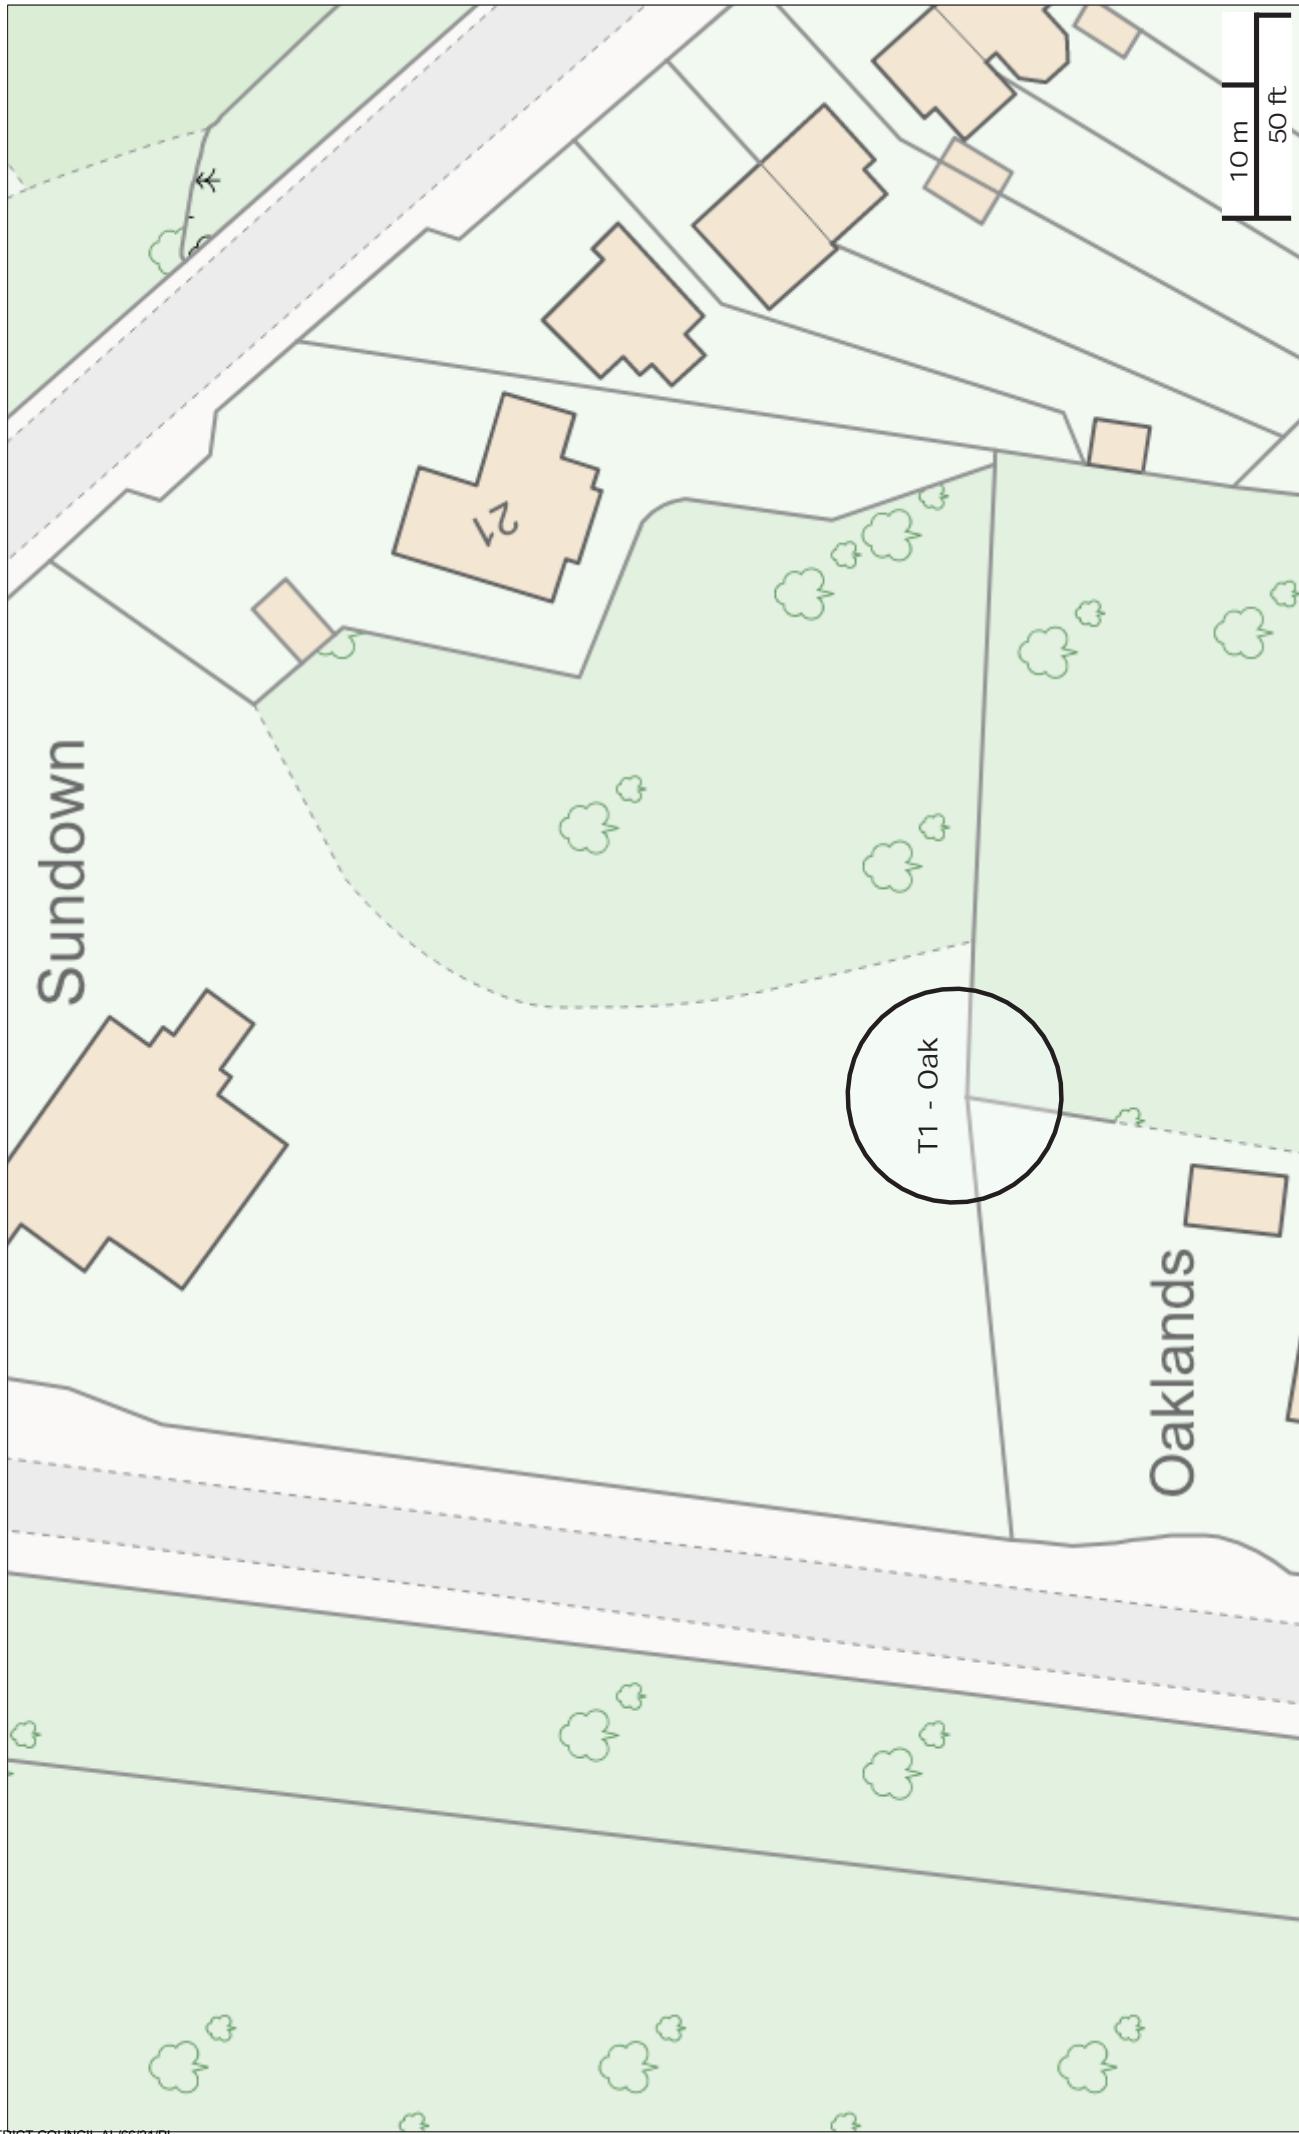

Land and South of 'Sundown', Littleheath Road, Aldingbourne, W. Sussex, BN18 0SR

© Arun District Council and Crown Copyright. All rights reserved. Licence No: 100018487, 2021

Production Date: 29 September 2021

Scale: 1:500

@ A4

www.arun.gov.uk