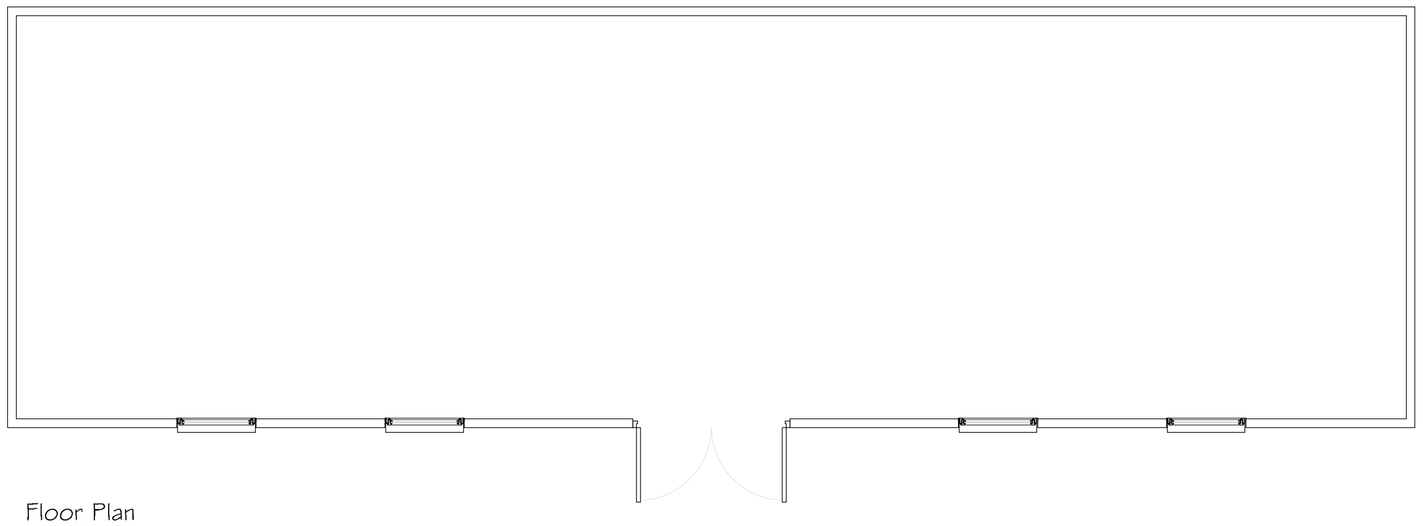

Floor Plan
1:50 Scale

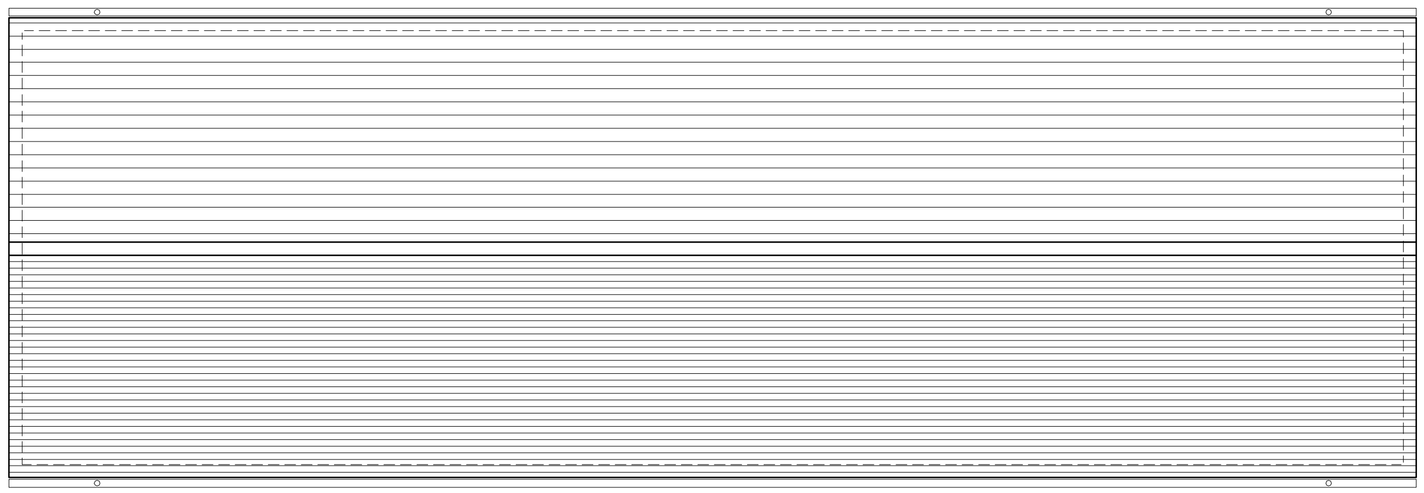

Proposed Roof Plan
1:50 Scale

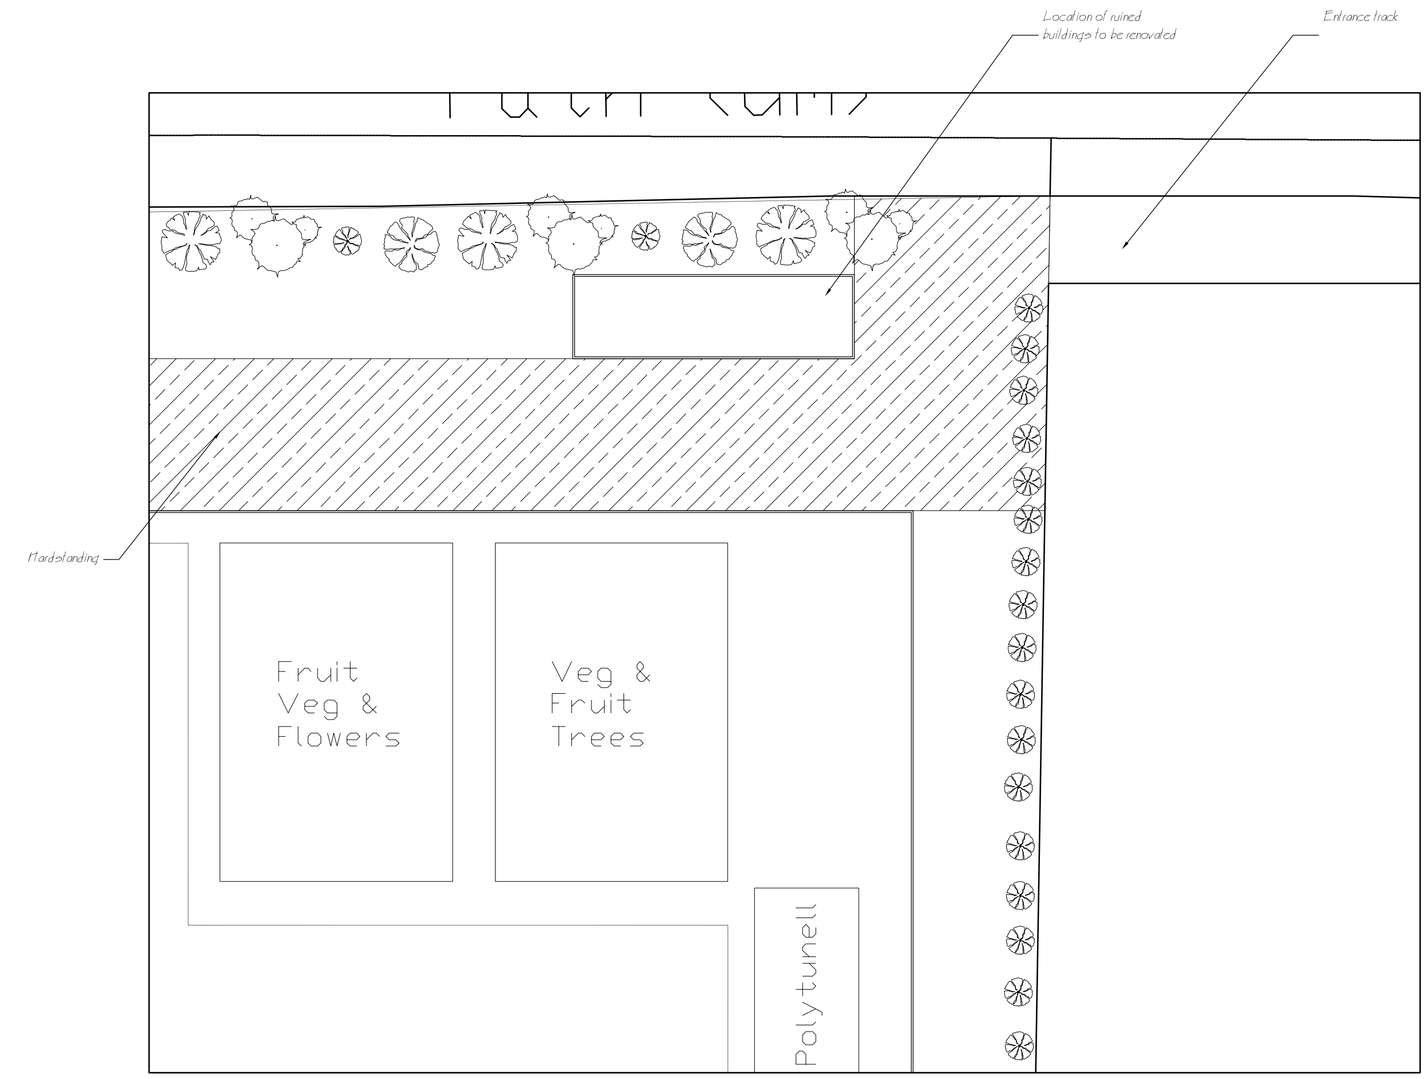

Existing Plot 1:250 Scale

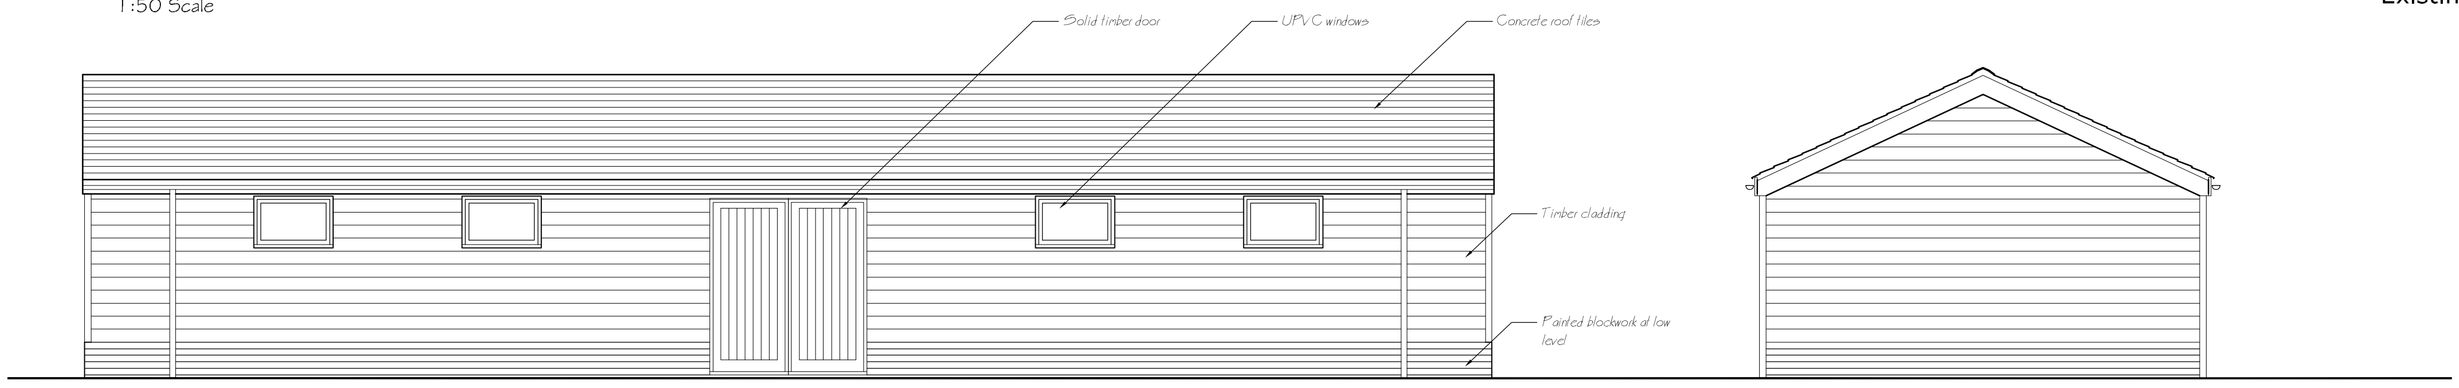

South Elevation
1:50 Scale

West Elevation
1:50 Scale



North Elevation
1:50 Scale

East Elevation
1:50 Scale

Rev	Description	Date	PM
--			
--			

REVISIONS

PLANNING

CLIENT
Mrs Kim Stearn

PROJECT
New Use and Creation of Wildlife Pond to Plot of Land at Westergate.

TITLE
Proposed rebuild of partially demolished storage buildings

iDraw Ltd, 51 Catherington Lane,
Horndean, Hampshire. PO8 9HT
Tel: (023)92 346 530 Mob: 07810 518 633
Email: idraw@live.co.uk Web: www.idrawarchitecture.co.uk

iDraw Limited
©Copyright Reserved 2012.

Scale : VARIOUS@A1
Date : © JUNE2012
Drawn by : MD

Drawing No: 12.071.101

A	B	C	D	E	F	G	H
J	K	L	M	N	P	Q	R
S	T	U	V	W	X	Y	Z