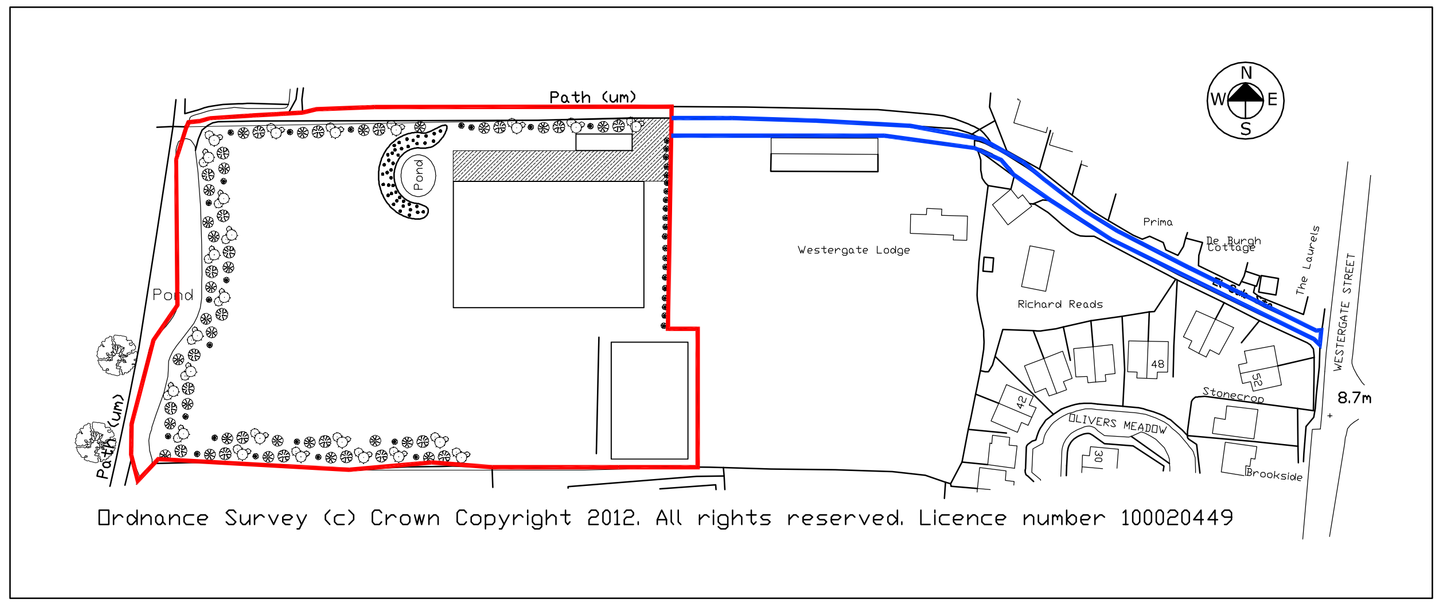

Location Plan 1:1250 Scale

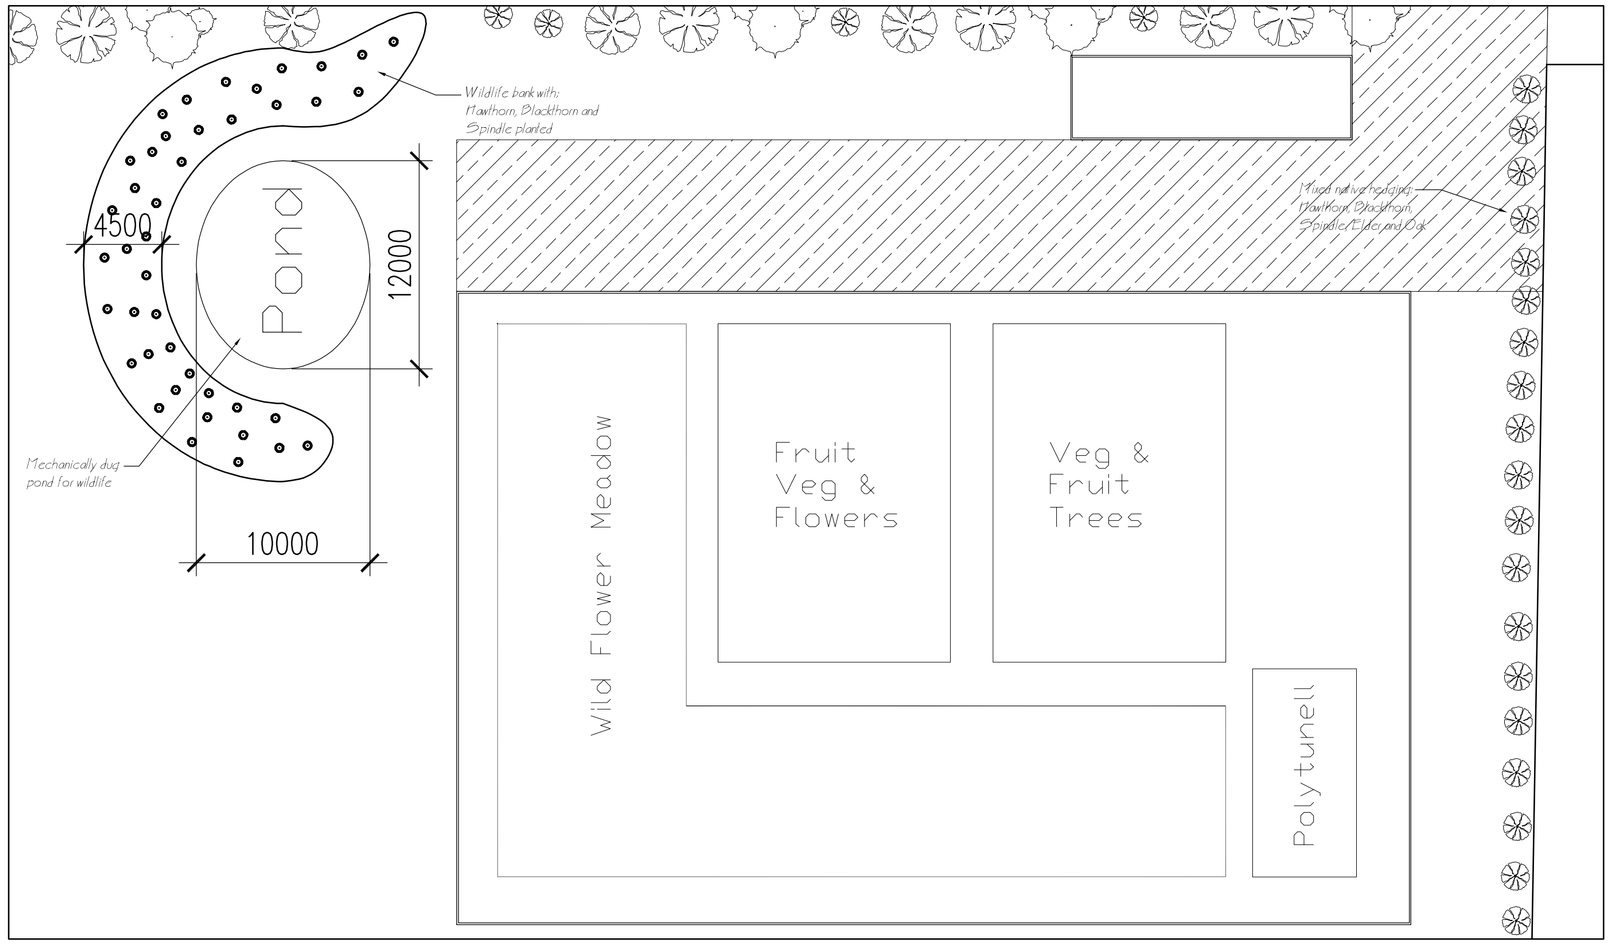

Proposed Use of Plot 1:250 Scale

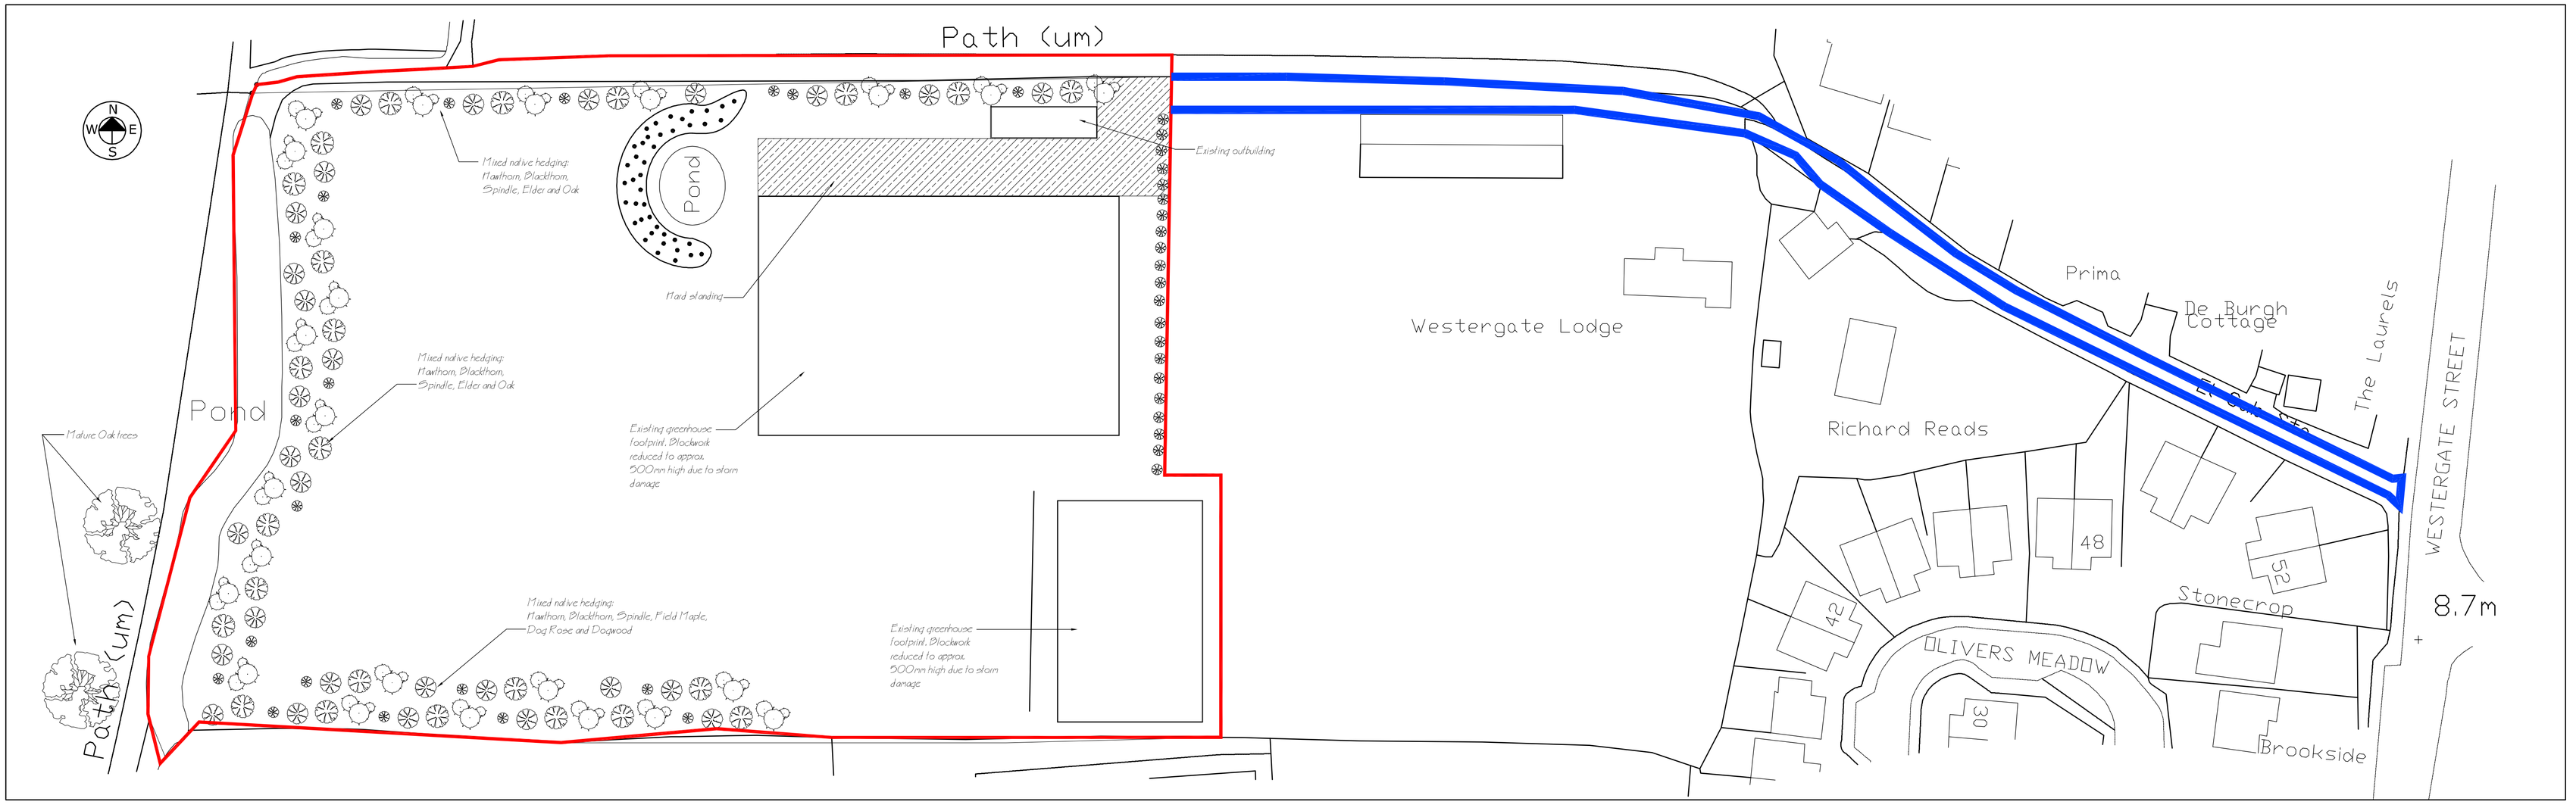

Block Plan 1:500 Scale

CLIENT Mrs Kim Stearn

PROJECT New Use and Creation of Wildlife Pond to Plot of Land at Westergate.

TITLE Location Plan
Block Plan
Proposed Use of Plot Drawing

iDraw Ltd, 51 Catherington Lane,
Horndean, Hampshire, PO8 9HT
Tel: 02392 346 530 Mob: 07810 518 633
Email: idraw@live.co.uk Web: www.idrawarchitecture.co.uk

Rev	Description	Date	PM
	REVISIONS		

PLANNING

IDraw Limited
©Copyright Reserved 2012.

Scale : VARIOUS@A1
Date : © JUNE2012
Drawn by : MD

Drawing No: 12.071.100

A B C D E F G H
J K L M N P Q R
S T U V W X Y Z