



LULWORTH FONTWELL AV EASTERGATE

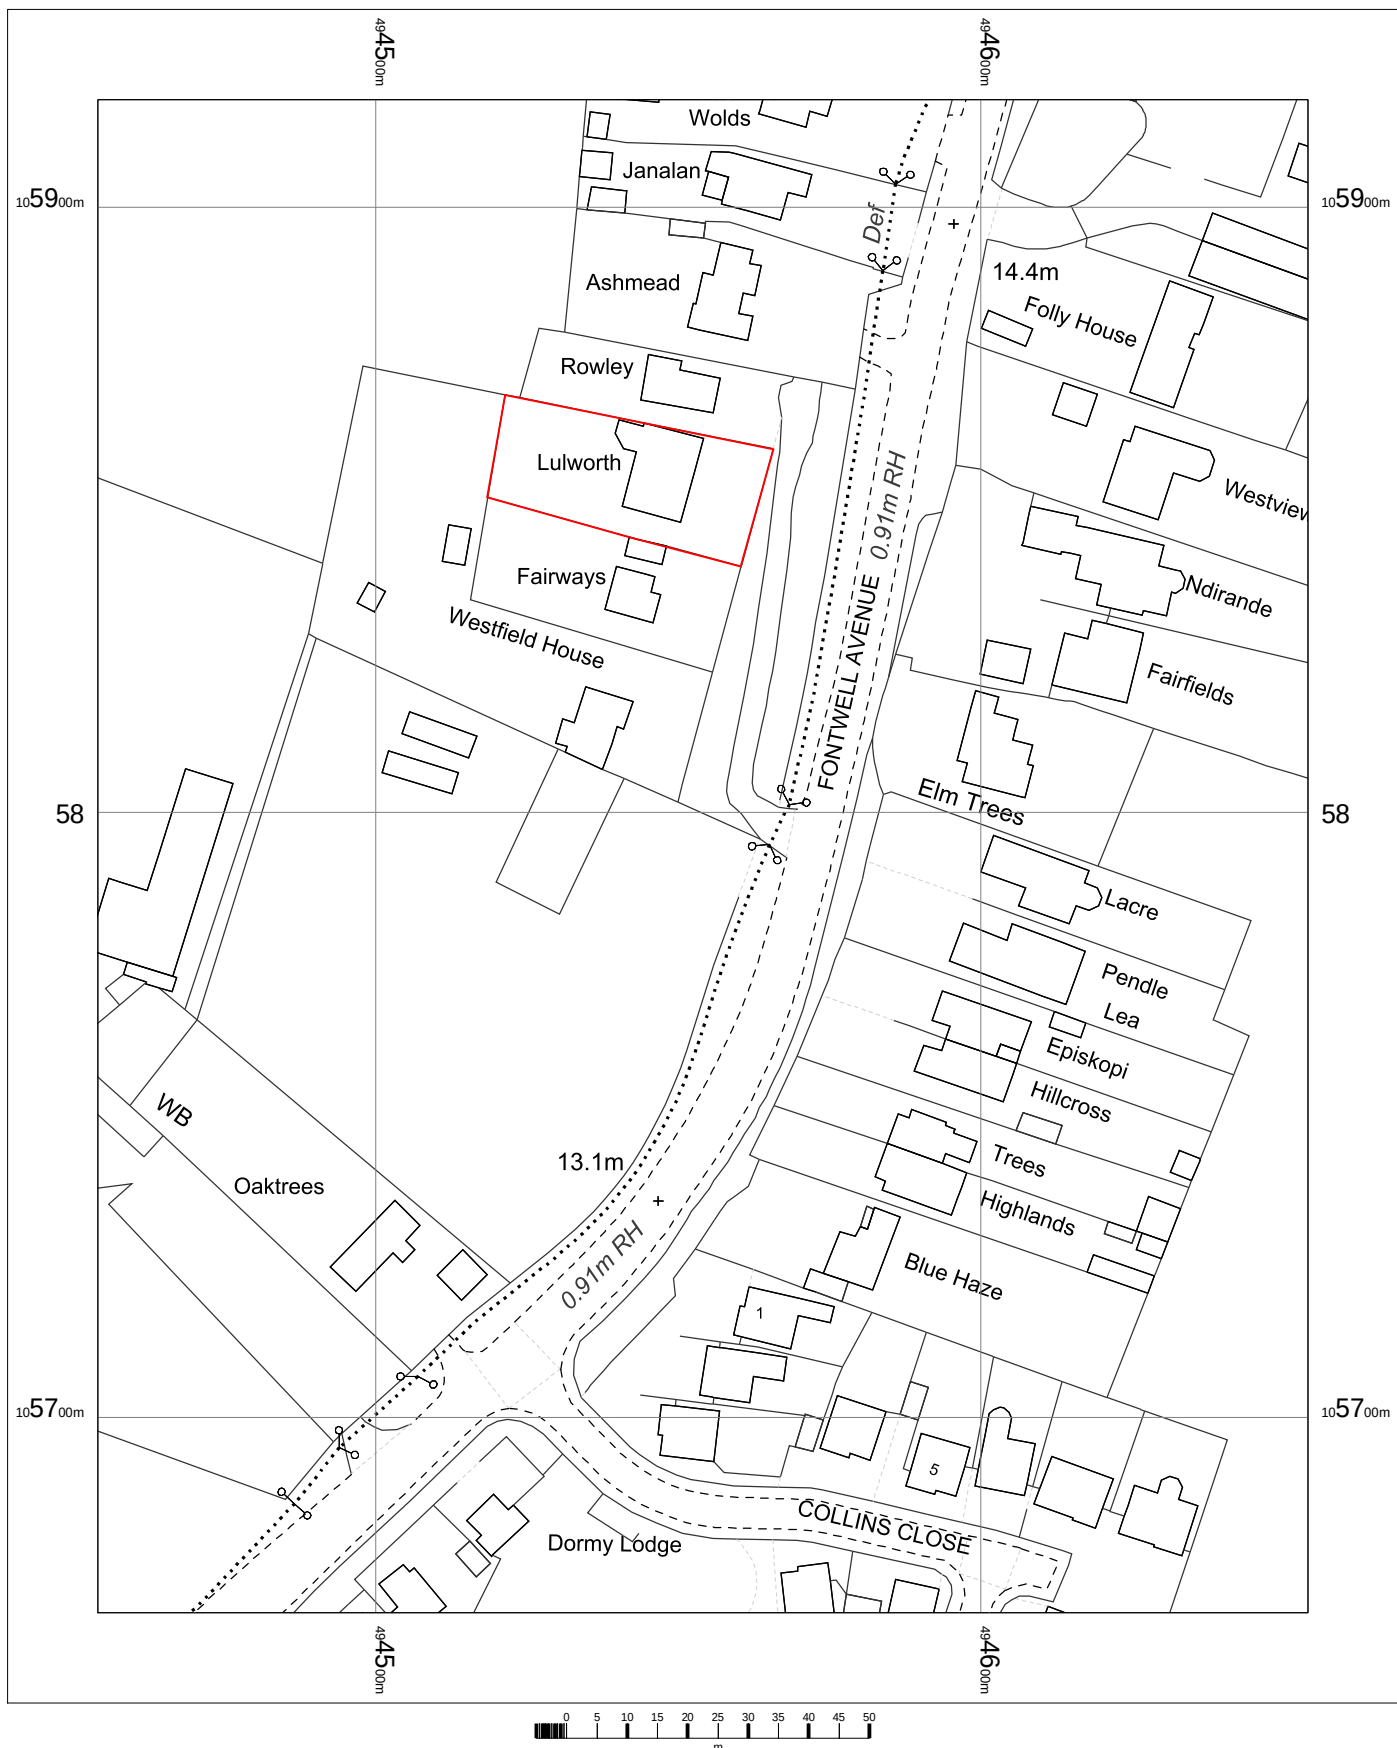

OS MasterMap 1250/2500/10000 scale
Friday, August 21, 2020, ID: CM-00896893
www.centremapslive.co.uk

1:1250 scale print at A4, Centre: 494554 E, 105793 N

©Crown Copyright Ordnance Survey. Licence no. 100019980

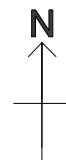

Wayne Gander MCIAT
Chartered Architectural Technologist

98 Durrington Lane
Worthing
West Sussex
BN13 2RQ

Tel. 01903 694817



waynegander08@gmail.com