




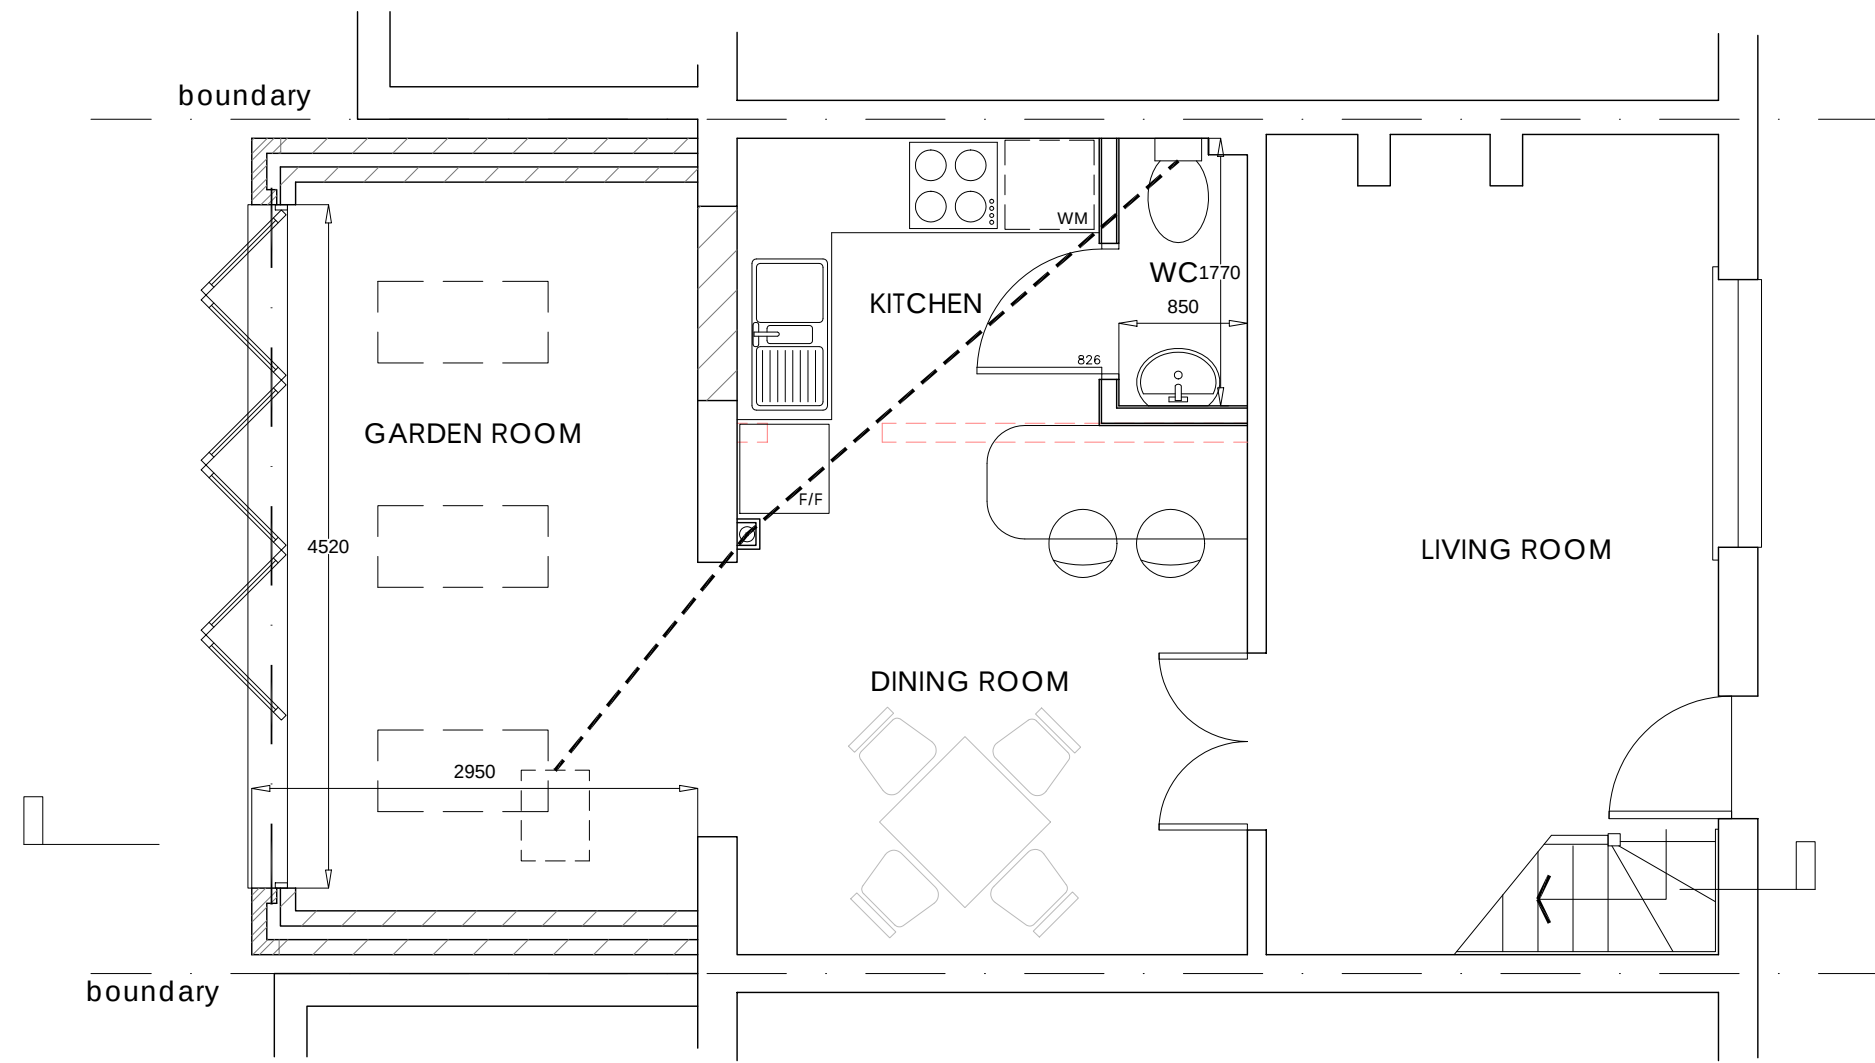


GROUND FLOOR PLAN PROPOSED 1:50

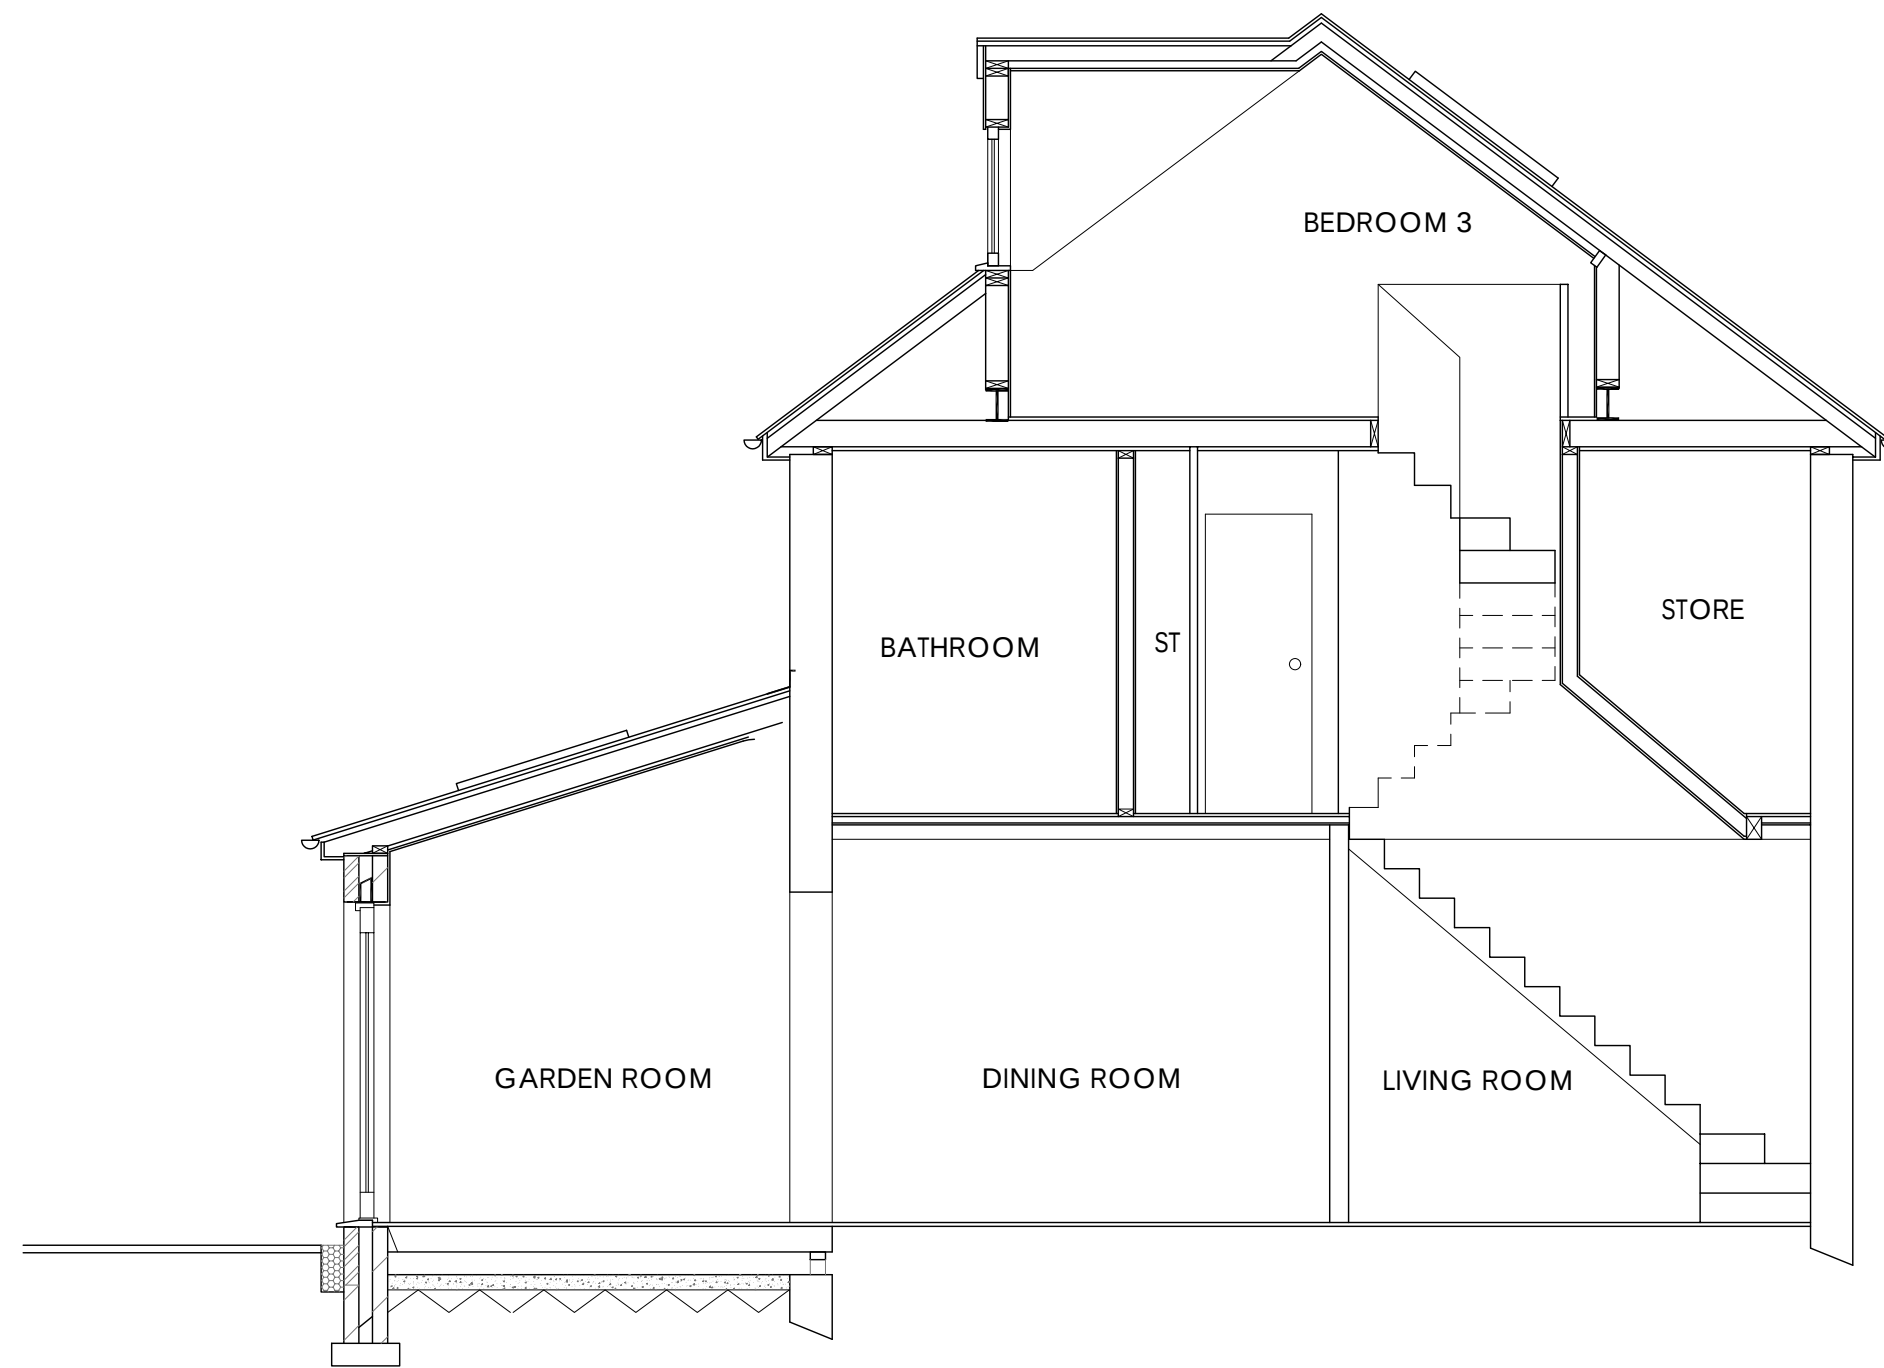


PROPOSED SECTION 1:50

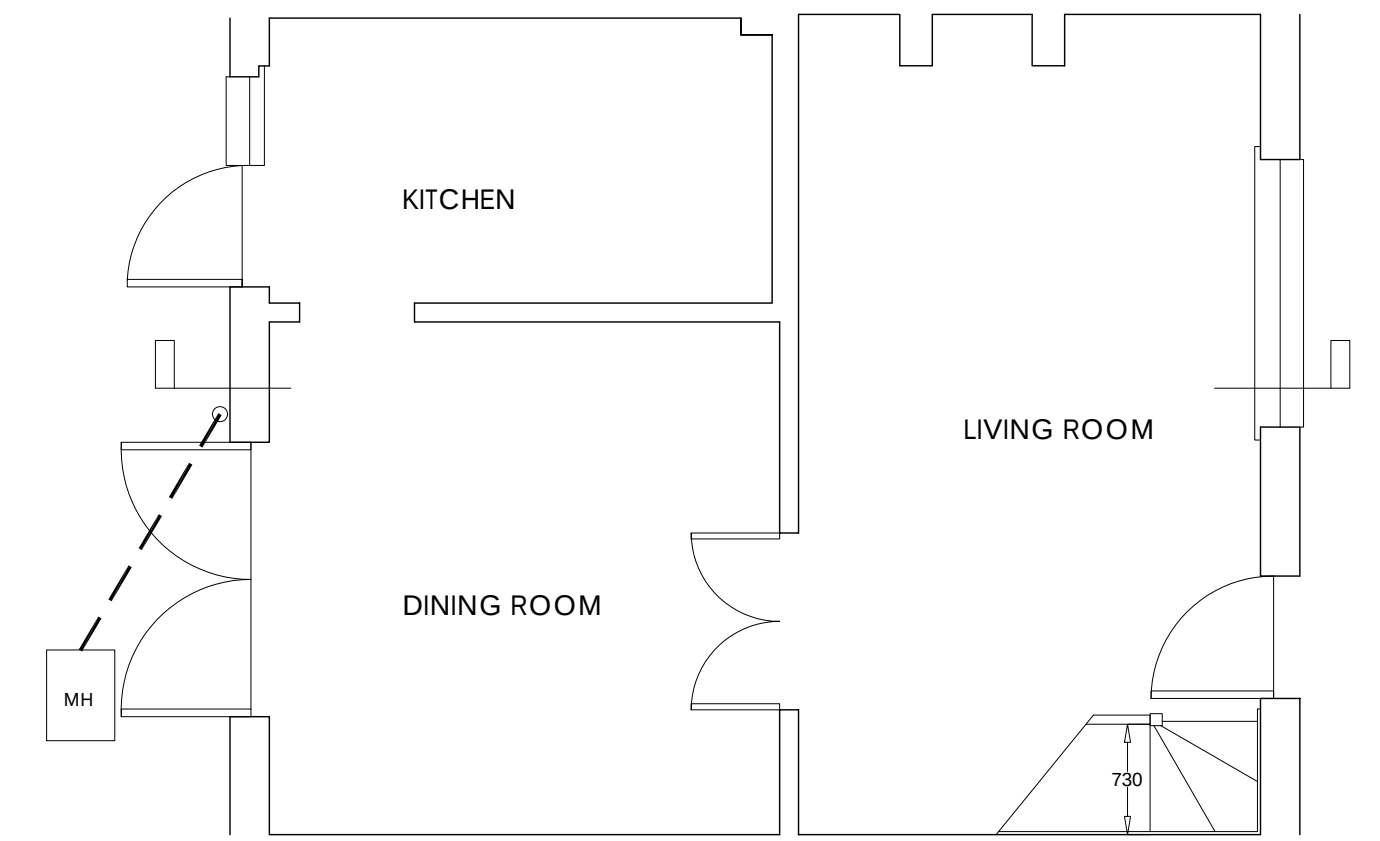

GROUND FLOOR PLAN EXISTING 1:50

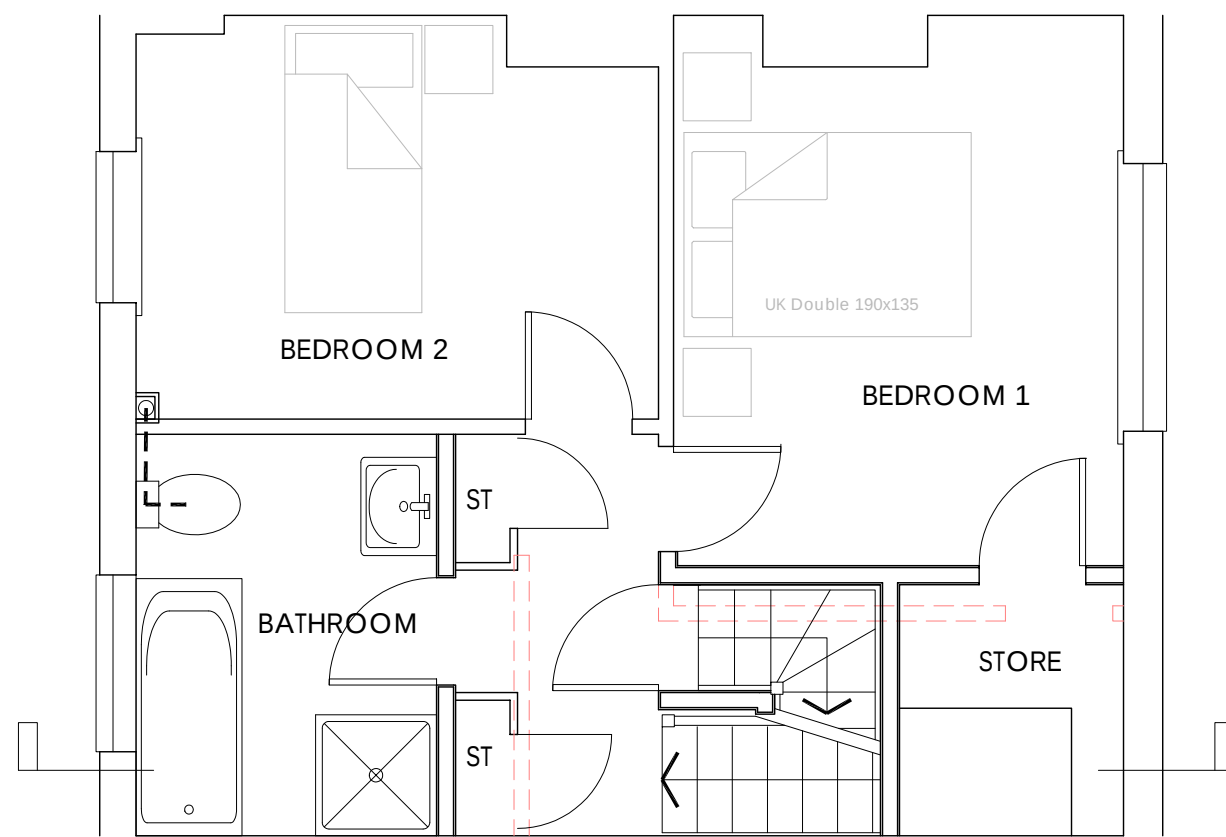


FIRST FLOOR PLAN PROPOSED 1:50

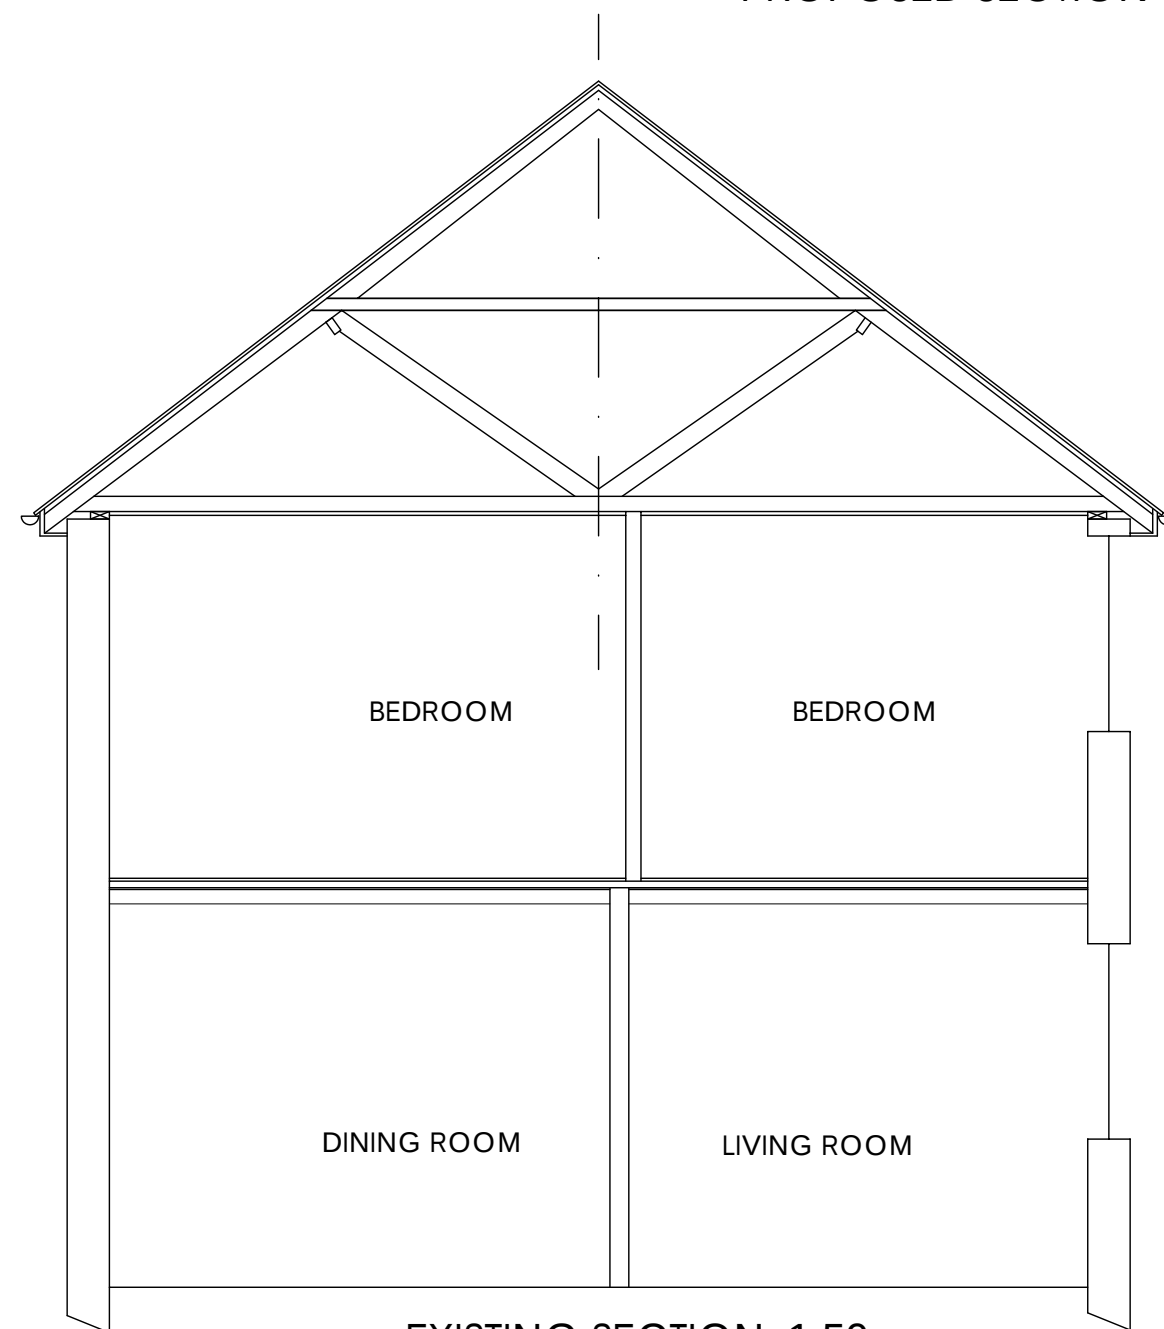


EXISTING SECTION 1:50



FIRST FLOOR PLAN EXISTING 1:50

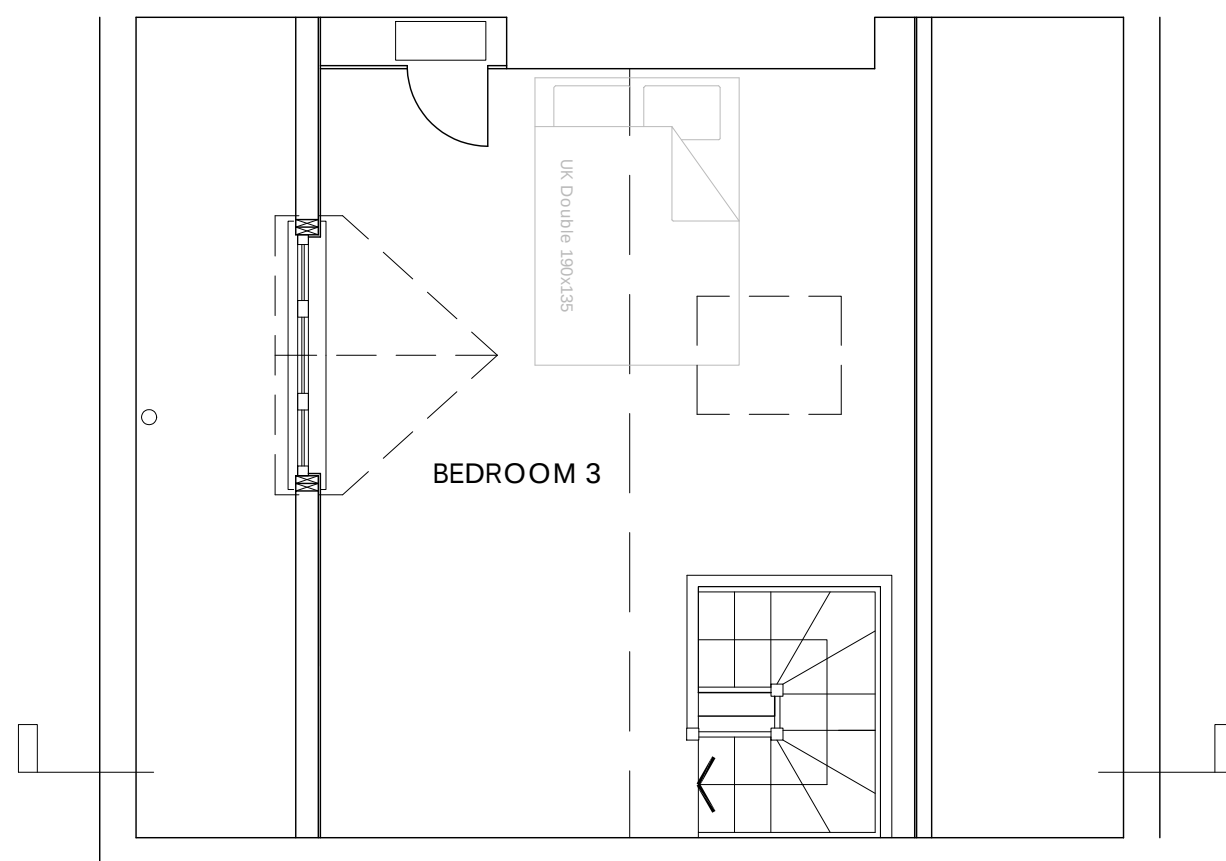


SECOND FLOOR PLAN PROPOSED 1:50

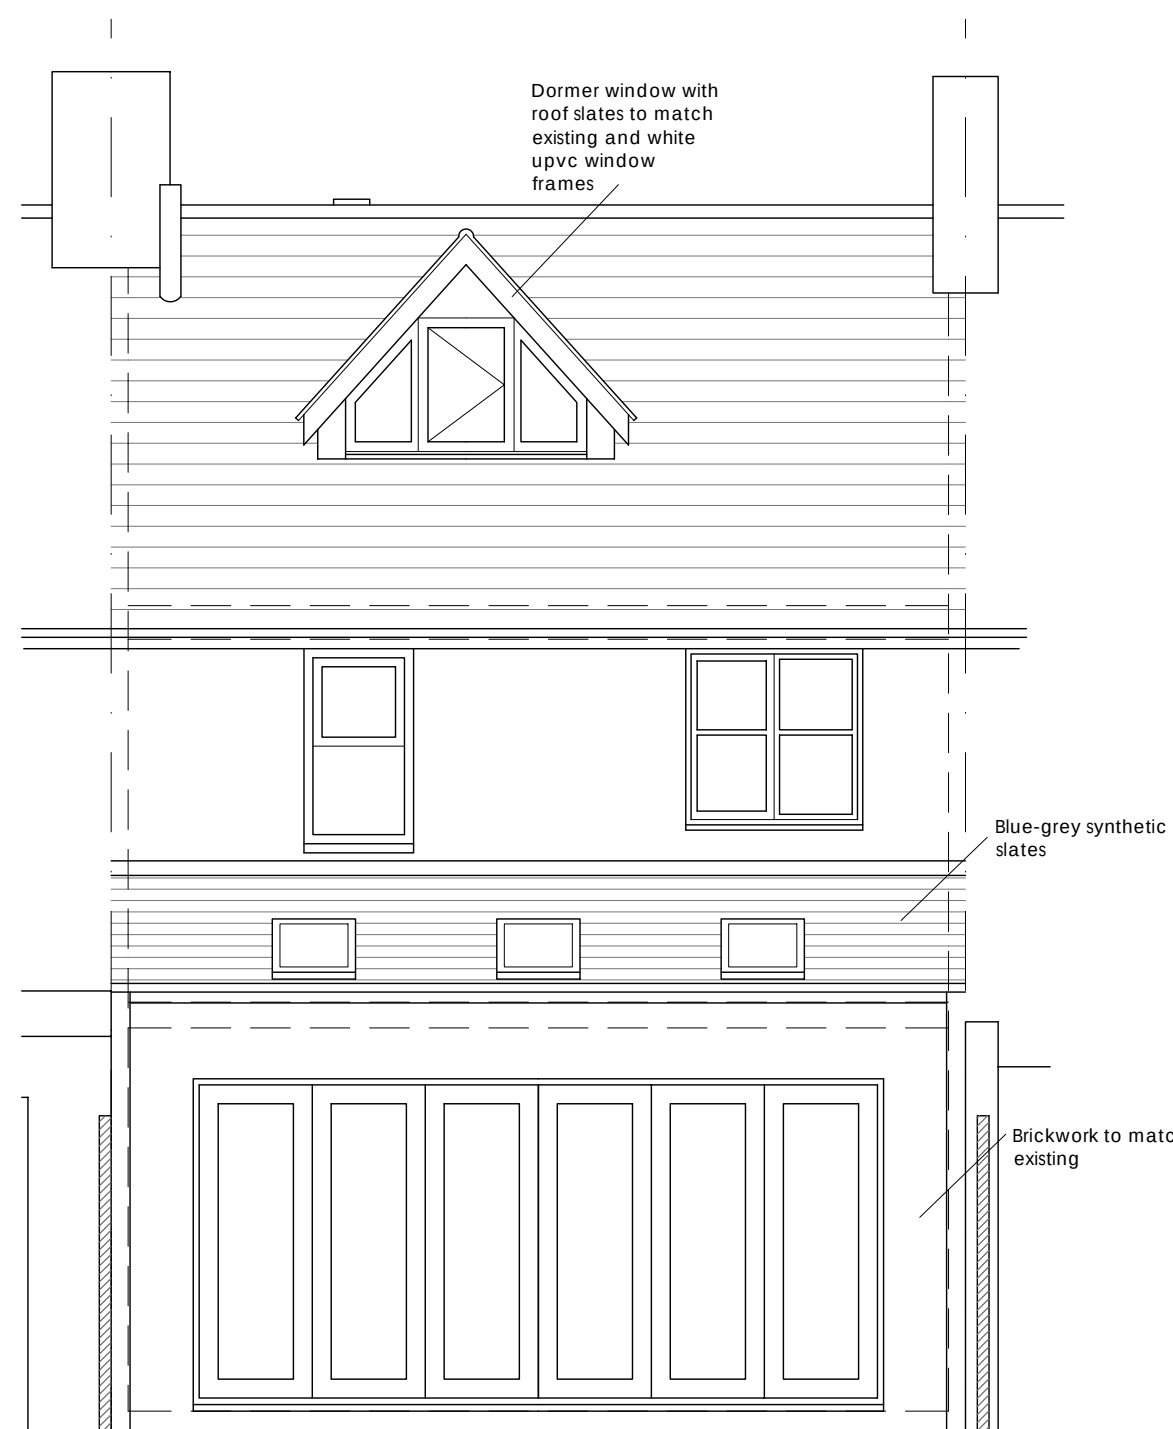


PROPOSED REAR ELEVATION 1:50



EXISTING REAR ELEVATION 1:50

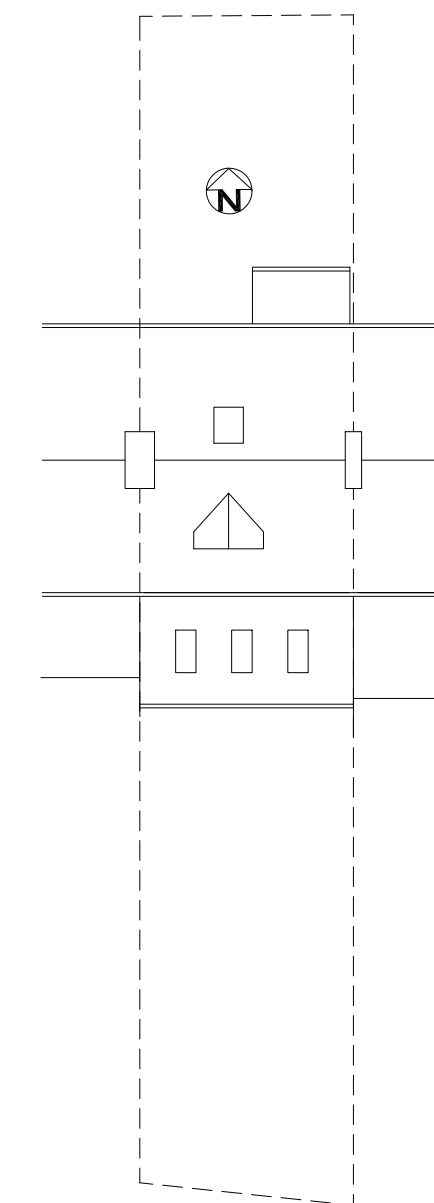

SITE PLAN PROPOSED 1:200

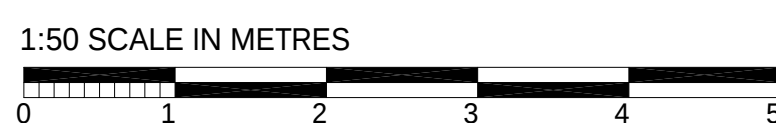

REVISIONS
A: 3.7.17 Boundary details added

DEREK EAGLEN ARCHITECTS 4 GROVE ROAD CHICHESTER WEST SUSSEX PO19 6AR 01249 558342 www.architectsussex.co.uk mail@architectsussex.co.uk	CHARLES RODRIGUEZ	
	4 Elm Tree Cottages Nyton Road Westergate West Sussex PO20 3US	
	PLANNING PROPOSALS DORMER ROOF TO REAR	
	2 June 2017 1:50	187-06A
	Read in conjunction with other consultants' drawings. Prior to commencing the work, the contractor shall check all dimensions and report any discrepancies to the architect. © Copyright of Derek Eaglen Architects	

