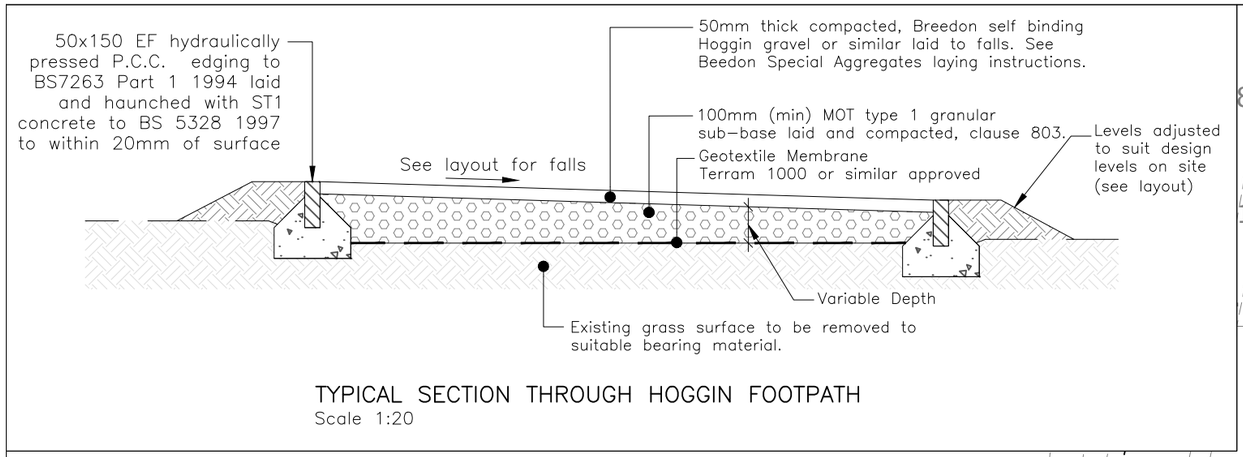

TYPICAL SECTION THROUGH HOGGIN FOOTPATH
Scale 1:20

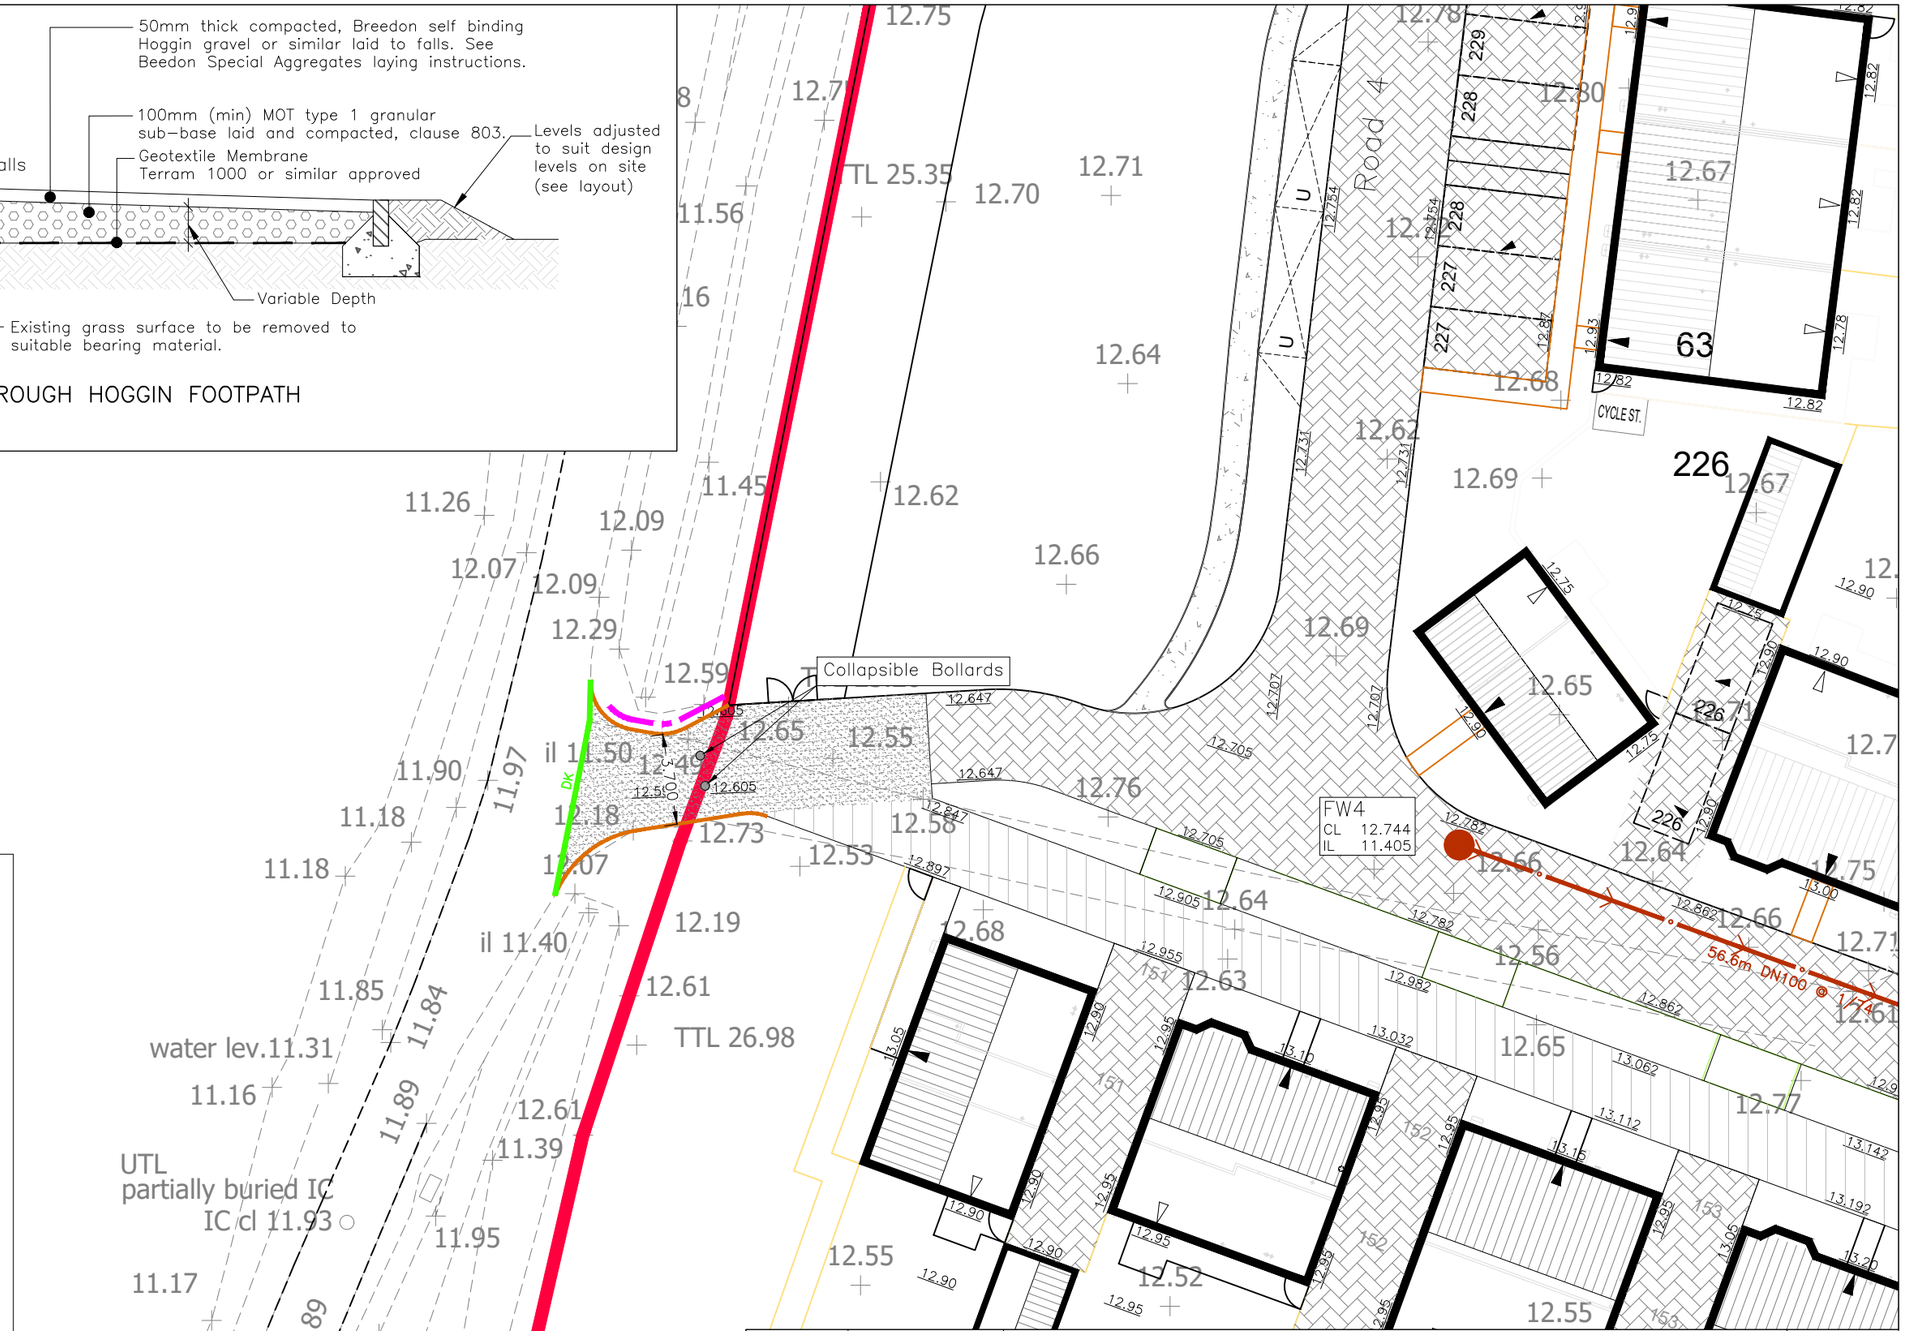

KEY:

- Collapsible Bollards
- Timber Knee Rail
- EF Precast Concrete Edging
- Bullnosed Dropped Kerb (DK)
- Hogging footpath

© This drawing is the copyright of Michael A Jennings Associates Limited and may not be copied, altered or reproduced in any way without their permission.

REV. No.	DATE	DESCRIPTION	INITIALS

Client: TaylorWimpey plc

Project: Westergate & Eastergate

Title: Northfields Lane Emergency Access/ Cycleway Link

MJA CONSULTING
CIVIL AND STRUCTURAL ENGINEERS
Monarch House, Barton Lane,
Abingdon, Oxon, OX14 3NB
Tel: 01235 555173
Fax: 01235 523226

Scale	Date	Drawing No.	Rev
1:250@A0	Apr '19	5655:06	–
Checked AMc	Drawn WSR		