


©Crown Copyright and database rights 2019 OS Licence no. 100019980

This drawing is the copyright of Smith Simmons & Partners

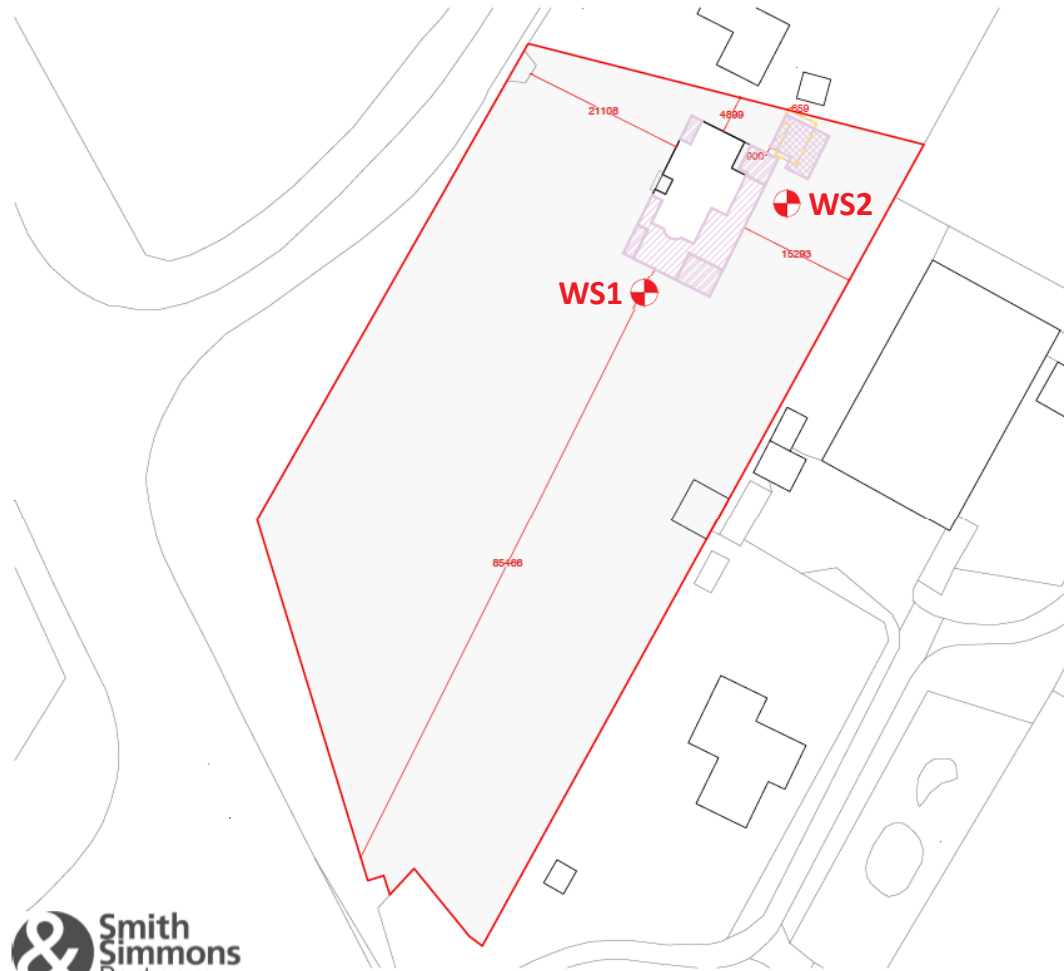

-  Existing outbuilding for demolition
-  Proposed two storey extension
-  Proposed one storey extension
-  Proposed new garage

BLOCK PLANS
SCALE 1:500 @ a3



01243 850411 office@ss-p.co.uk www.ss-p.co.uk

Project
Tyrone House

01 12.11.19	Detailed Planning	
Job Number 1247	Drawing Number 101	Prefix DP

Notes:

1. Do not scale from this drawing.
2. All dimensions must be checked on site prior to commencement of work.
3. Where applicable this drawing is to be read in conjunction with other consultants drawings.
4. This drawing is the copyright of Impact Geotechnical Ltd.

Drawing Title:

Hole Location Plan

Site Name:

TYRONE HOUSE

Project Reference:

P19.159

Revision: 0

Drawn by: RM

Scale: Not to Scale



IMPACT
GEO TECHNICAL