



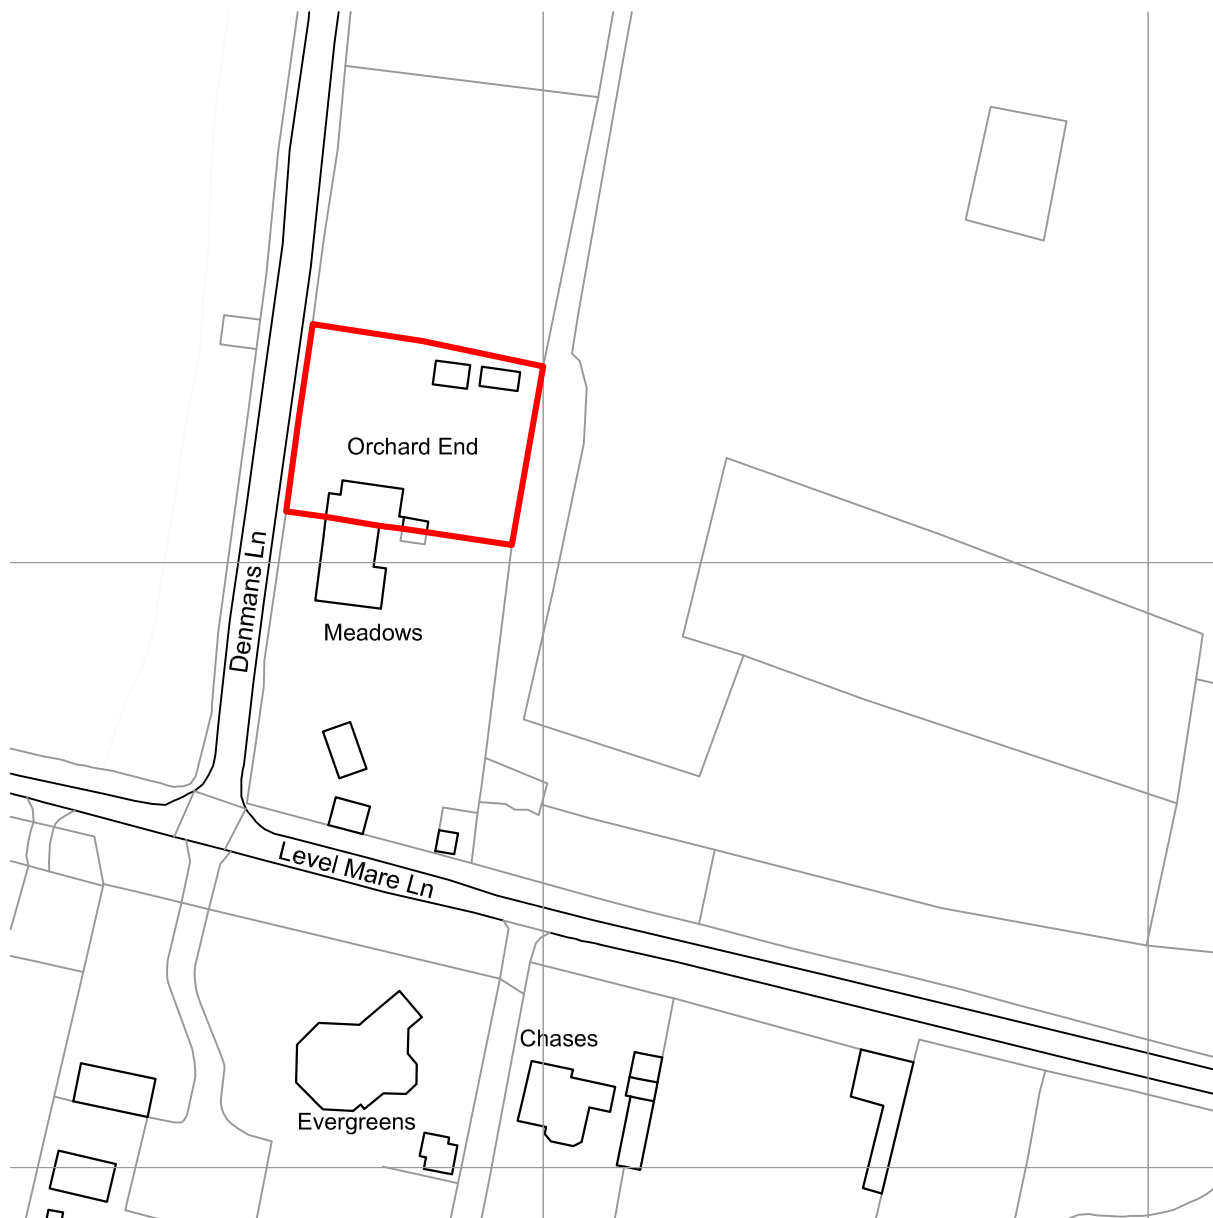

0 20 40m 80m

Ordnance Survey Crown Copyright (2021)
All rights reserved, Norwegian Log Buildings Ltd.
Licence Number 100058781

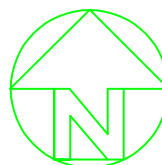

NorwegianLog
BUILDINGS FOR LIFE

Norwegian Log Buildings Limited
230 London Road
Reading RG6 1AH

0118 966 9236
sales@norwegianlog.co.uk
www.norwegianlog.co.uk

Issue	Date	Revision
Scale only for Planning purposes © Copyright.		

Drawing Title Orchard End, Denmans Lane, Eastergate, Chichester, PO20 3SD LOCATION PLAN		
Scale 1:1250 @ A4	Drawn pf	Date 25.05.2021
Drg. No. 22166/03	Rev.	