scale 1:50

0m 250mm 500mm 1.25m 2.5m

Do not scale this drawing except for planning application purposes
All dimensions must be verified on site prior to construction
This drawing is copyright of Cover Storey Architects LLP

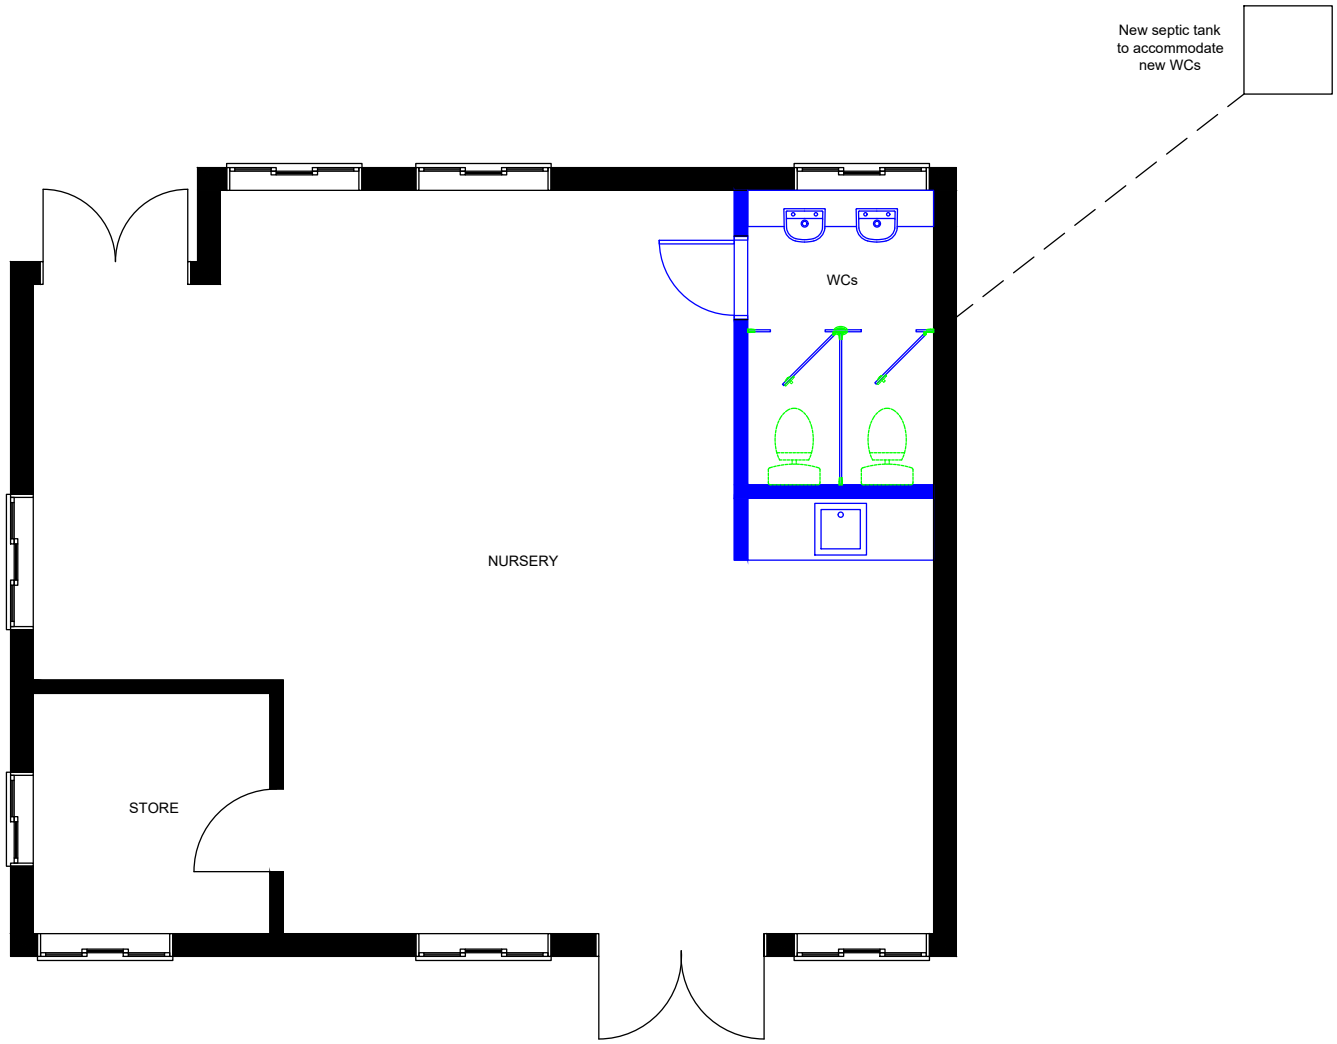

REV	DESCRIPTION	BY	CHK	DATE
-	First issue for comment	SW	DS	03/05/22

Cover Storey Architects

Cover Storey Architects LLP The Studio, 18 St Georges Avenue, Havant PO9 2RX
Tel. 02392 006266 info@coverstorey.co.uk www.coverstorey.co.uk

Project name:	Drawing name:	Scale @ A3	Drawn / Checked:	Date:	Status:	Project no:	Drawing no:	Revision:
Aldingbourne Nursery	Proposed Ground Floor Plan	1:50	SW / DS	APR 22	DRAFT	22009	V03-300	-

ARUN DISTRICT COUNCIL AL/68/22/PL