




Do not scale this drawing except for planning application purposes
All dimensions must be verified on site prior to construction
This drawing is copyright of Cover Storey Architects LLP

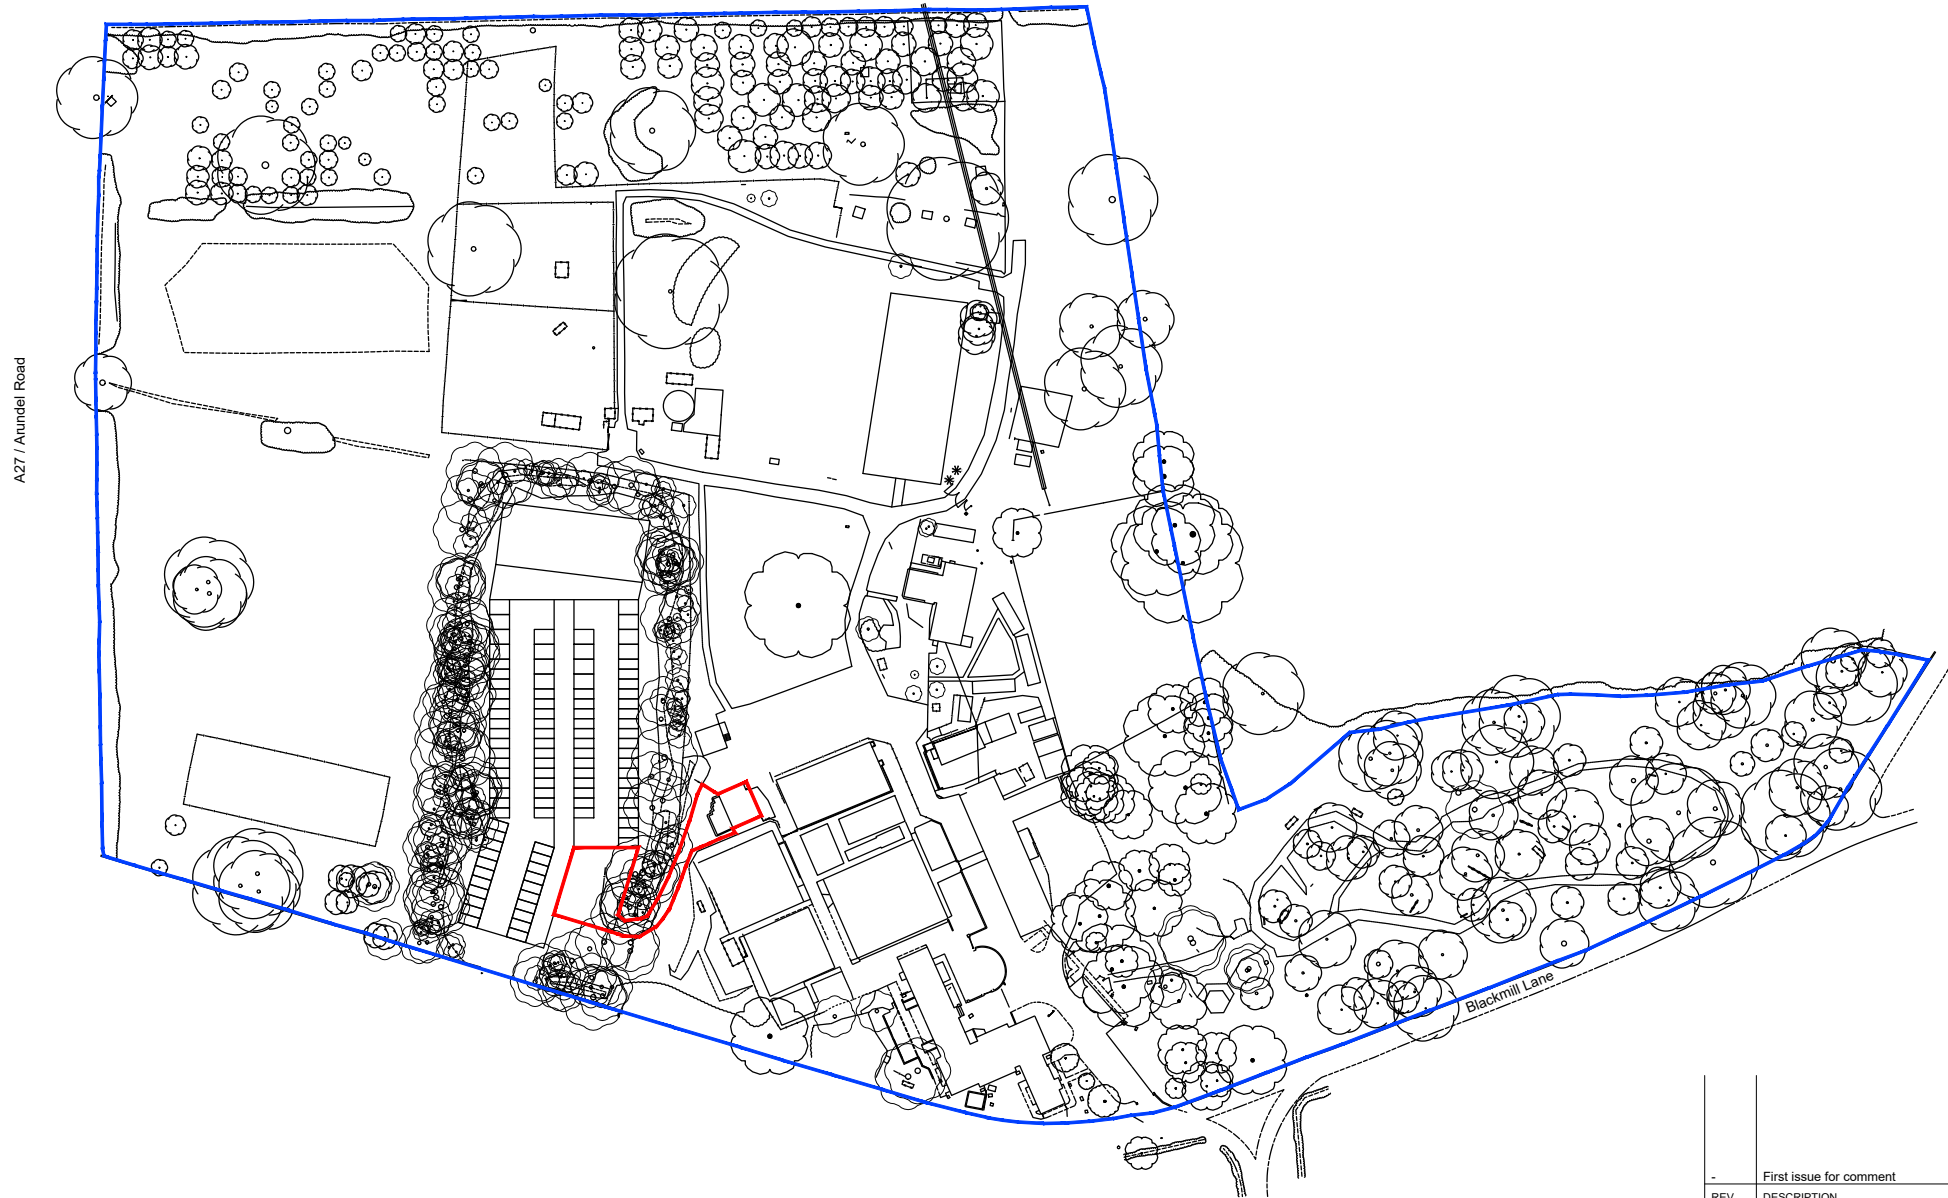

-	First issue for comment	SW	DS	03/05/22
REV	DESCRIPTION	BY	CHK	DATE
<div> <div>  </div> <div> <p>Cover Storey Architects LLP Tel. 02392 006266</p> </div> <div> <p>The Studio, 18 St Georges Avenue, Havant info@coverstorey.co.uk</p> </div> <div> <p>PO9 2RX www.coverstorey.co.uk</p> </div> </div>				
Drawing no: 22009		Revision: V01-100		-