



from
**Southern
Water**

Planning and Development Services
Arun District Council
Arun Civic Centre
Maltravers Road
Littlehampton
West Sussex
BN17 5LF

Your ref
AL/68/22/PL

Our ref
DSA000013218

Date
14/07/2022



Dear Sir/Madam,

Proposal: Change of use from ancillary accommodation associated with the Aldingbourne Centre (Sui Generis) to use as a day nursery (Class E(f)). This site is in CIL Zone 3 (Zero Rated) as other development.

Site: AL/68/22/PL: - Aldingbourne Country Centre Blackmill Lane Aldingbourne PO18 0JP.

Thank you for your letter dated 15/06/2022.

The Environment Agency should be consulted directly by the applicant regarding the use of a septic tank drainage which disposes of effluent to sub-soil irrigation.

The Council's Building Control officers or technical staff should be asked to comment on the adequacy of soakaways to dispose of surface water from the proposed development.

It is possible that a sewer now deemed to be public could be crossing the development site. Therefore, should any sewer be found during construction works, an investigation of the sewer will be required to ascertain its ownership before any further works commence on site.

For further advice, please contact Southern Water, Southern House, Yeoman Road, Worthing, West Sussex, BN13 3NX

Website: southernwater.co.uk or by email at:

Yours faithfully,


Future Growth Planning Team
Business Channels

southernwater.co.uk/developing-building/planning-your-development

Southern Water, Southern House, Yeoman Road, Worthing, West Sussex, BN13 3NX
southernwater.co.uk

Southern Water Services Ltd, Registered Office: Southern House, Yeoman Road, Worthing, West Sussex, BN13 3NX Registered in England No. 2386670

SOUTHERN WATER

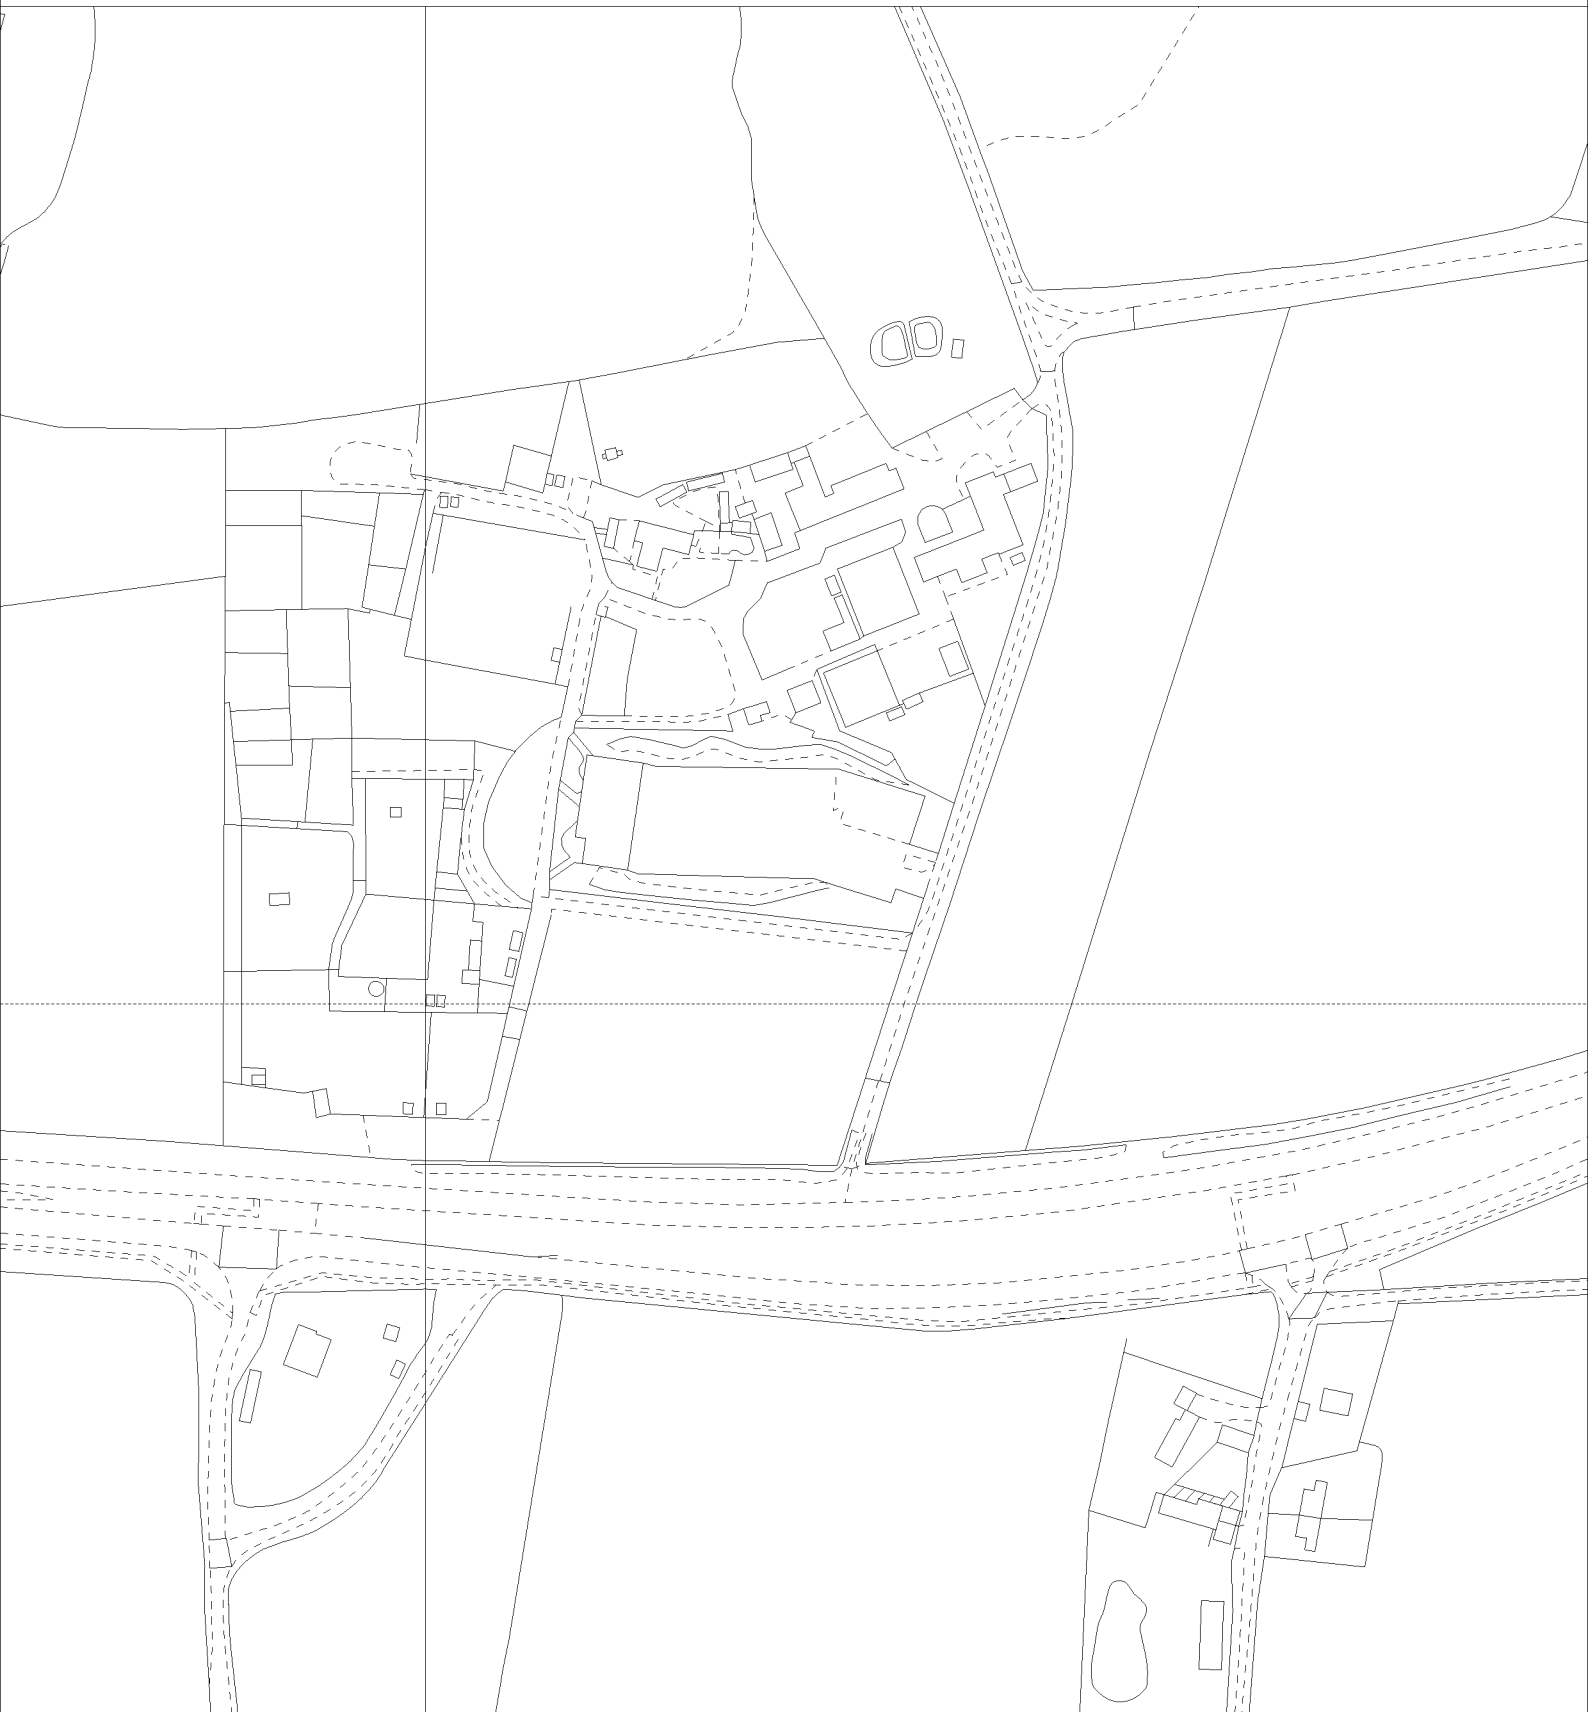

The positions of pipes shown on this plan are believed to be correct, but Southern Water Services Ltd accept no responsibility in the event of inaccuracy. The actual positions should be determined on site.

Based upon Ordnance Survey Digital Data with the permission of the controller of H.M.S.O. Crown Copyright Reserved Licence No. WU 298530

O.S. REF: SU9307SW

Scale: 1:2500

Screen Print

WARNING: BAC pipes are constructed of Bonded Asbestos Cement

WARNING: Unknown (UNK) materials may include Bonded Asbestos Cement

ARUN DISTRICT COUNCIL AL68/22/PL



Printed By: kishoku

Date: 13-7-2022

Southern Water MapGuide Browser

Requested By: