
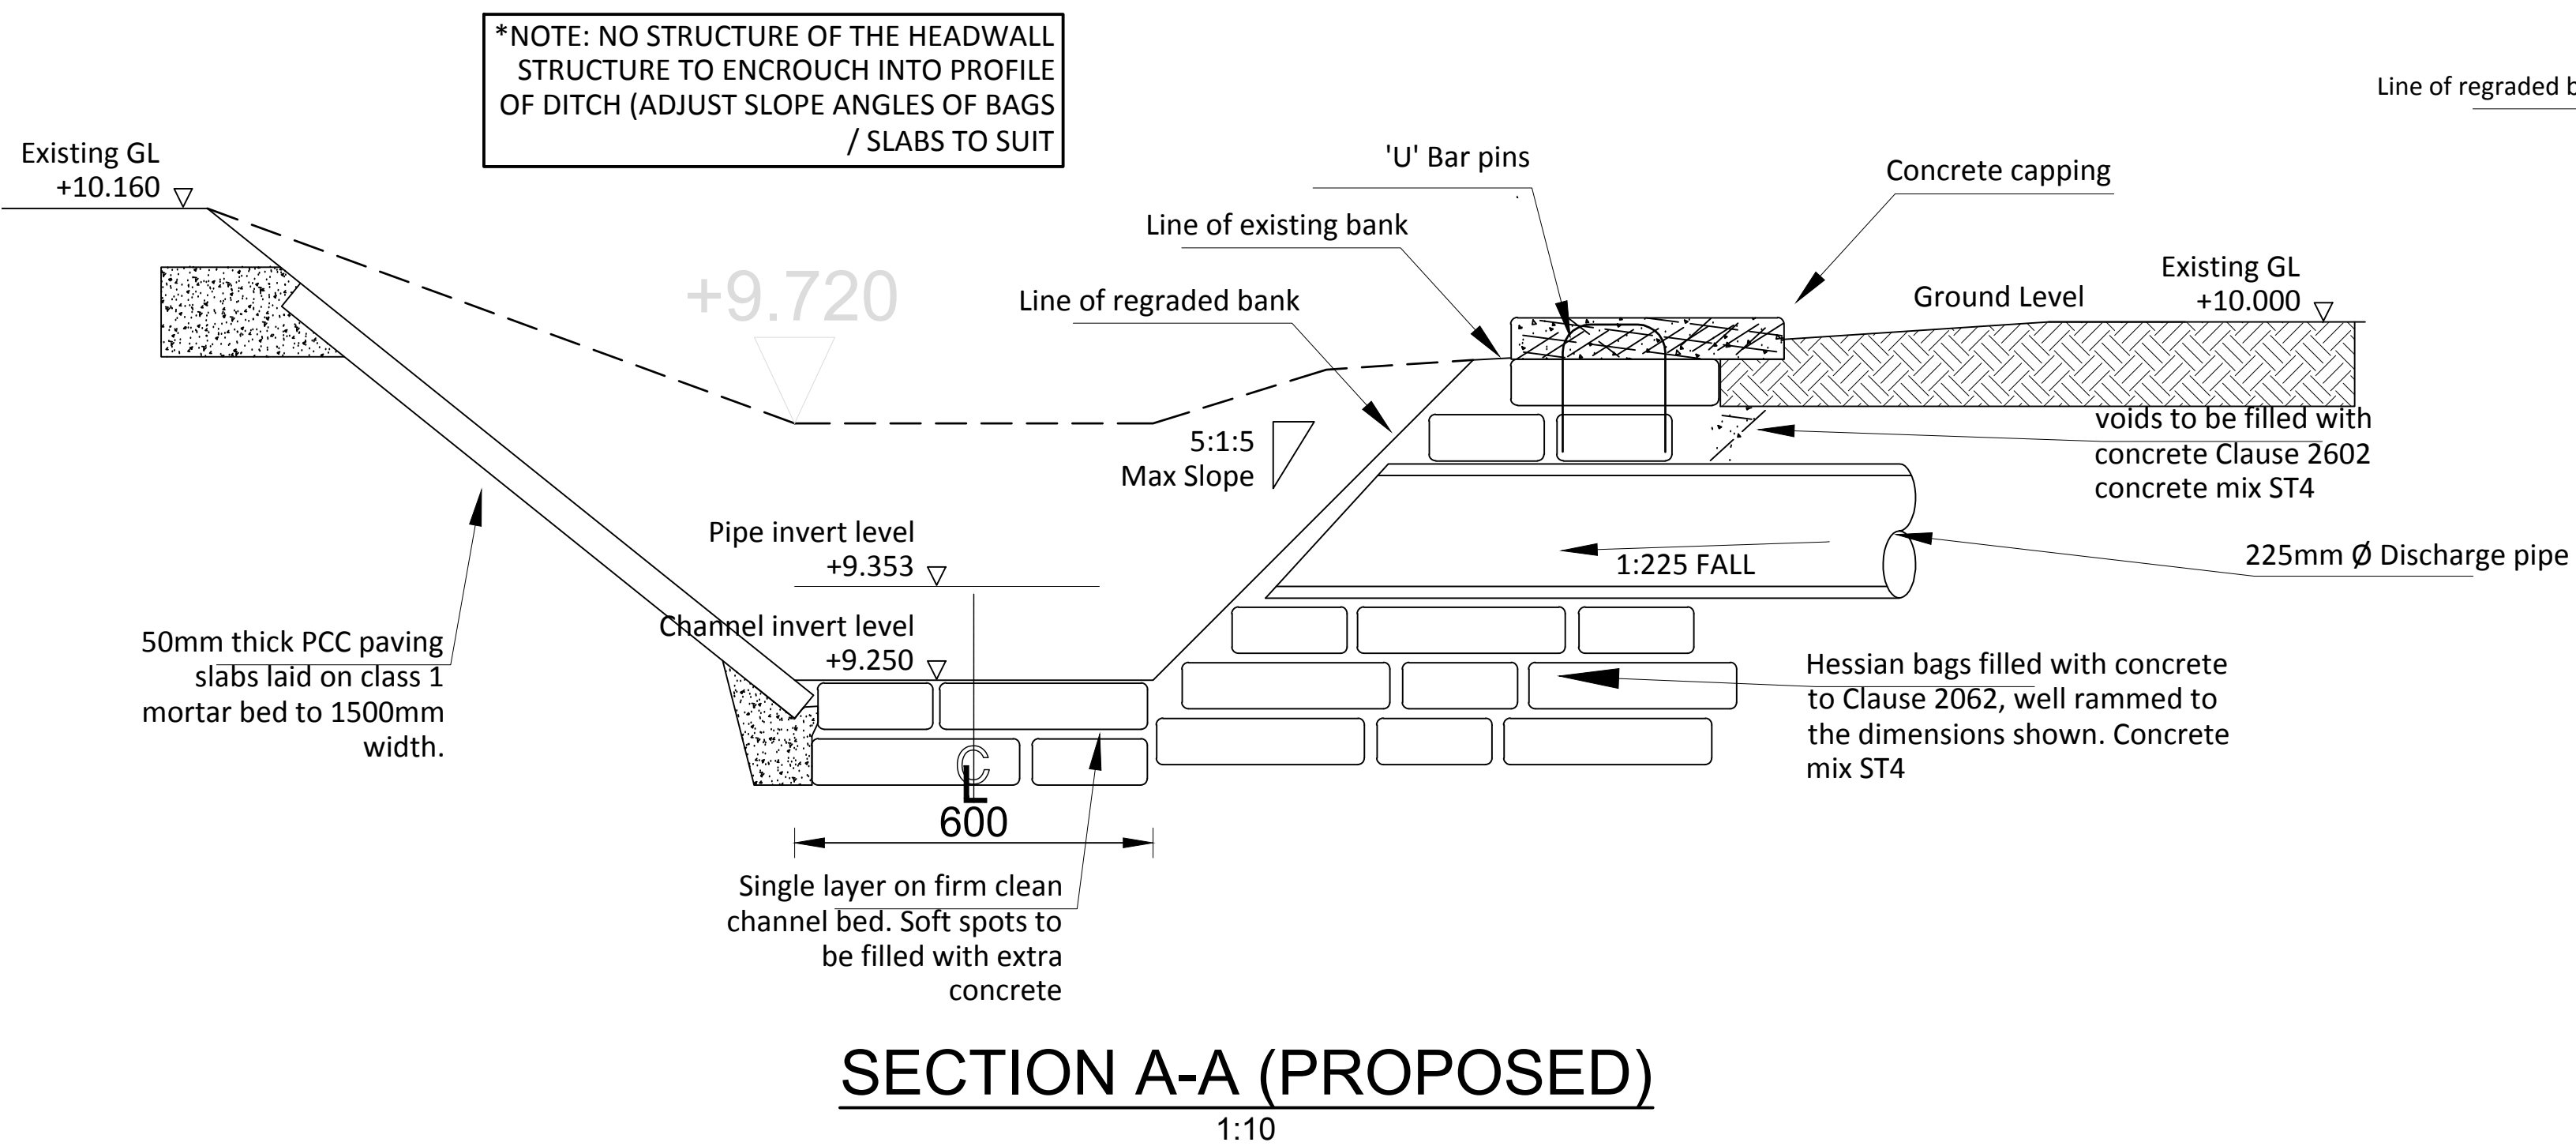
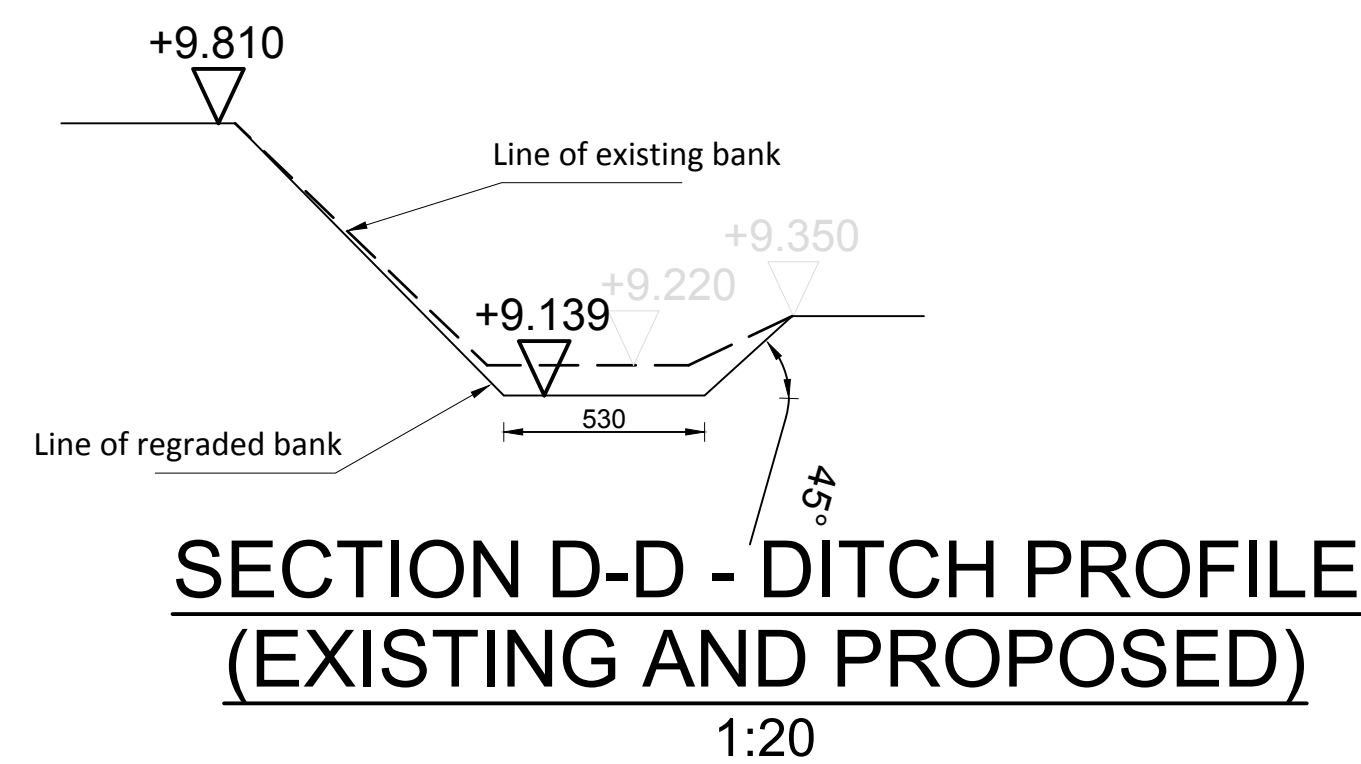
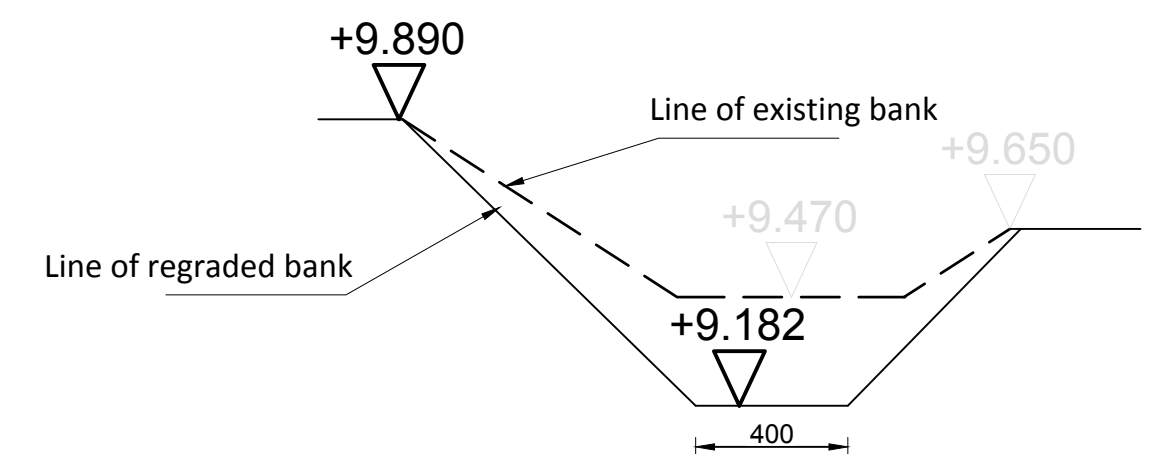
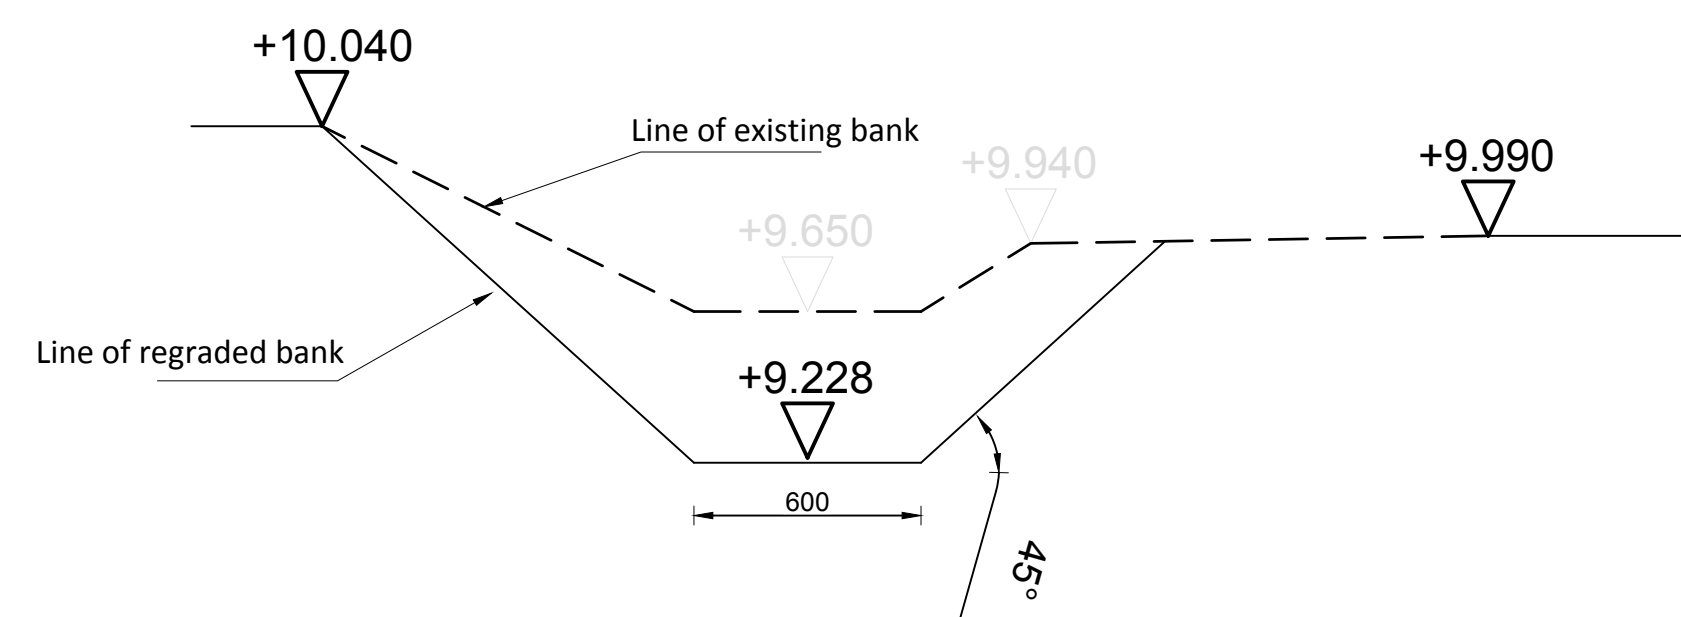
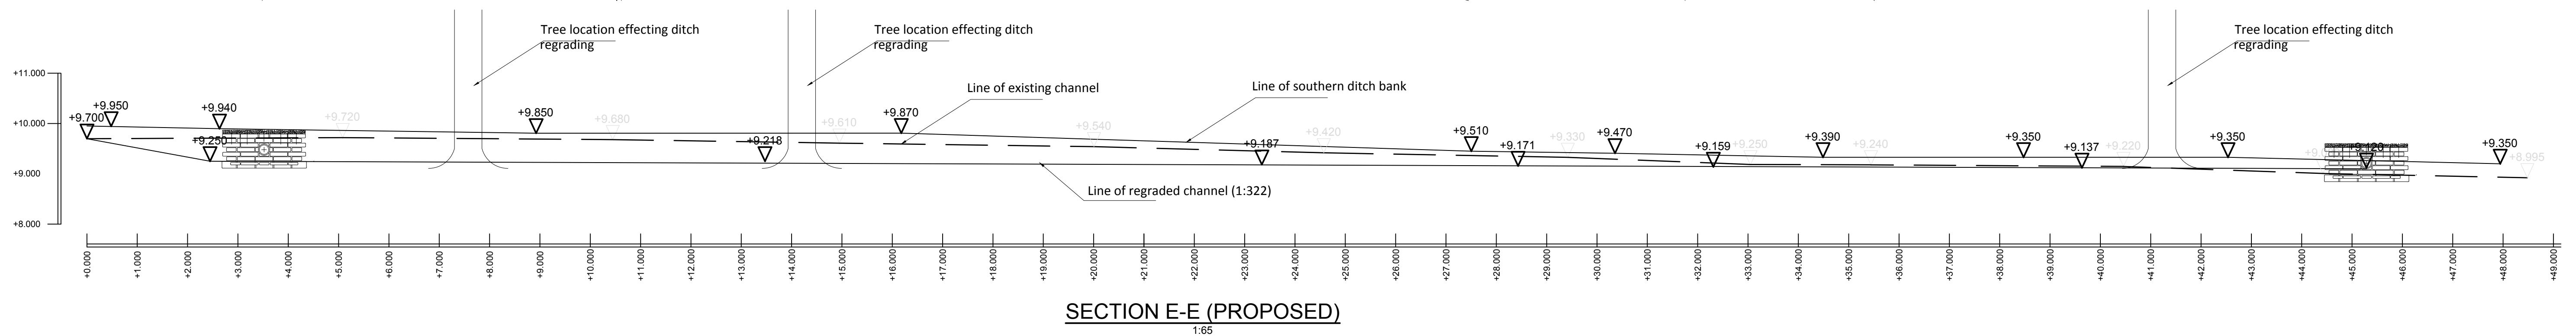


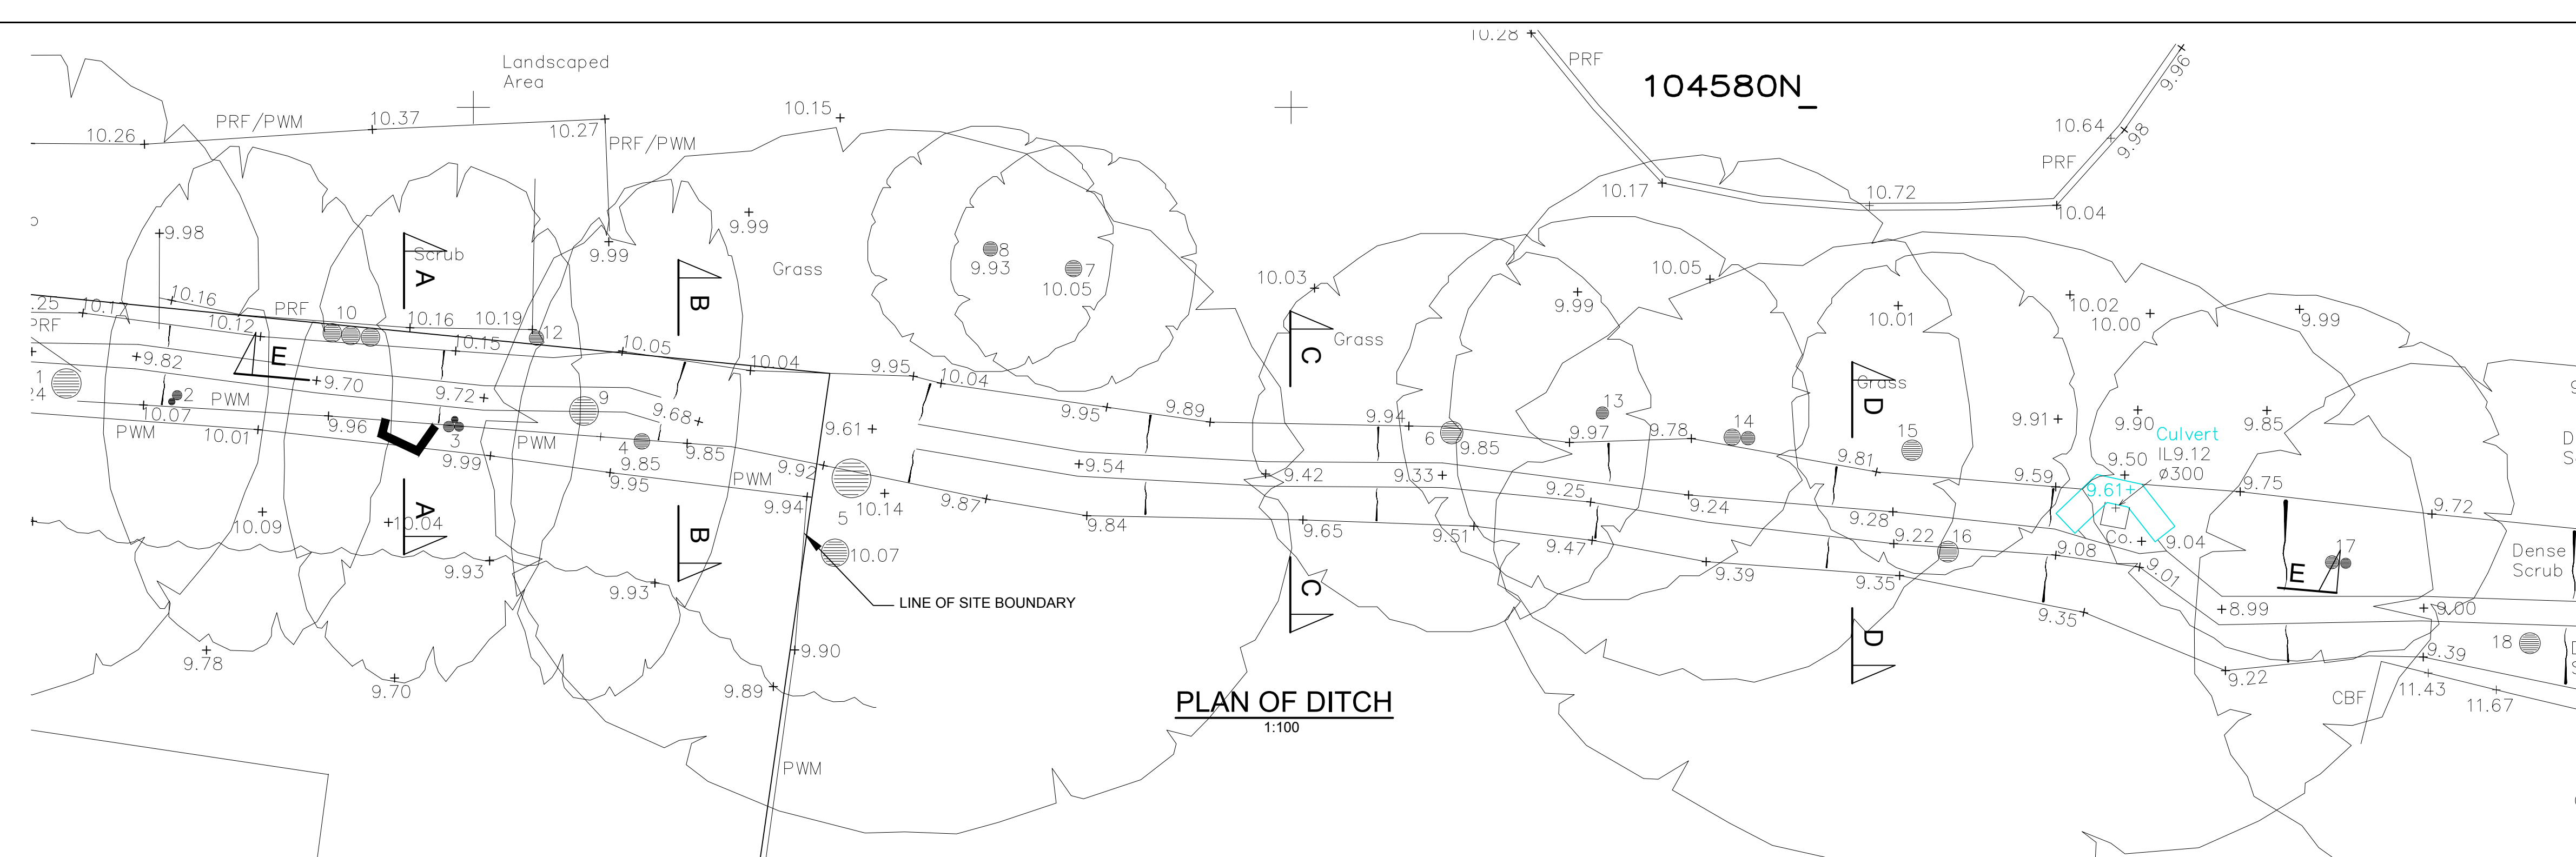

- ## NOTES

1. This drawing is to be read in conjunction with all relevant Engineers drawings and specifications.
2. All dimensions are in millimetres unless noted otherwise.
3. The Contractor is responsible for the setting out and for checking all dimensions.
4. In accordance with The Construction (Design and Management) Regulations 2015 (CDM 2015) the Principal Designer and Contractor are to:
  - Notify HSE of works.
  - Comply with the requirements of Health and Safety Plan (if applicable)
  - Provide risk assessments and method statements for all potential hazards relevant to this project.

[illegible]