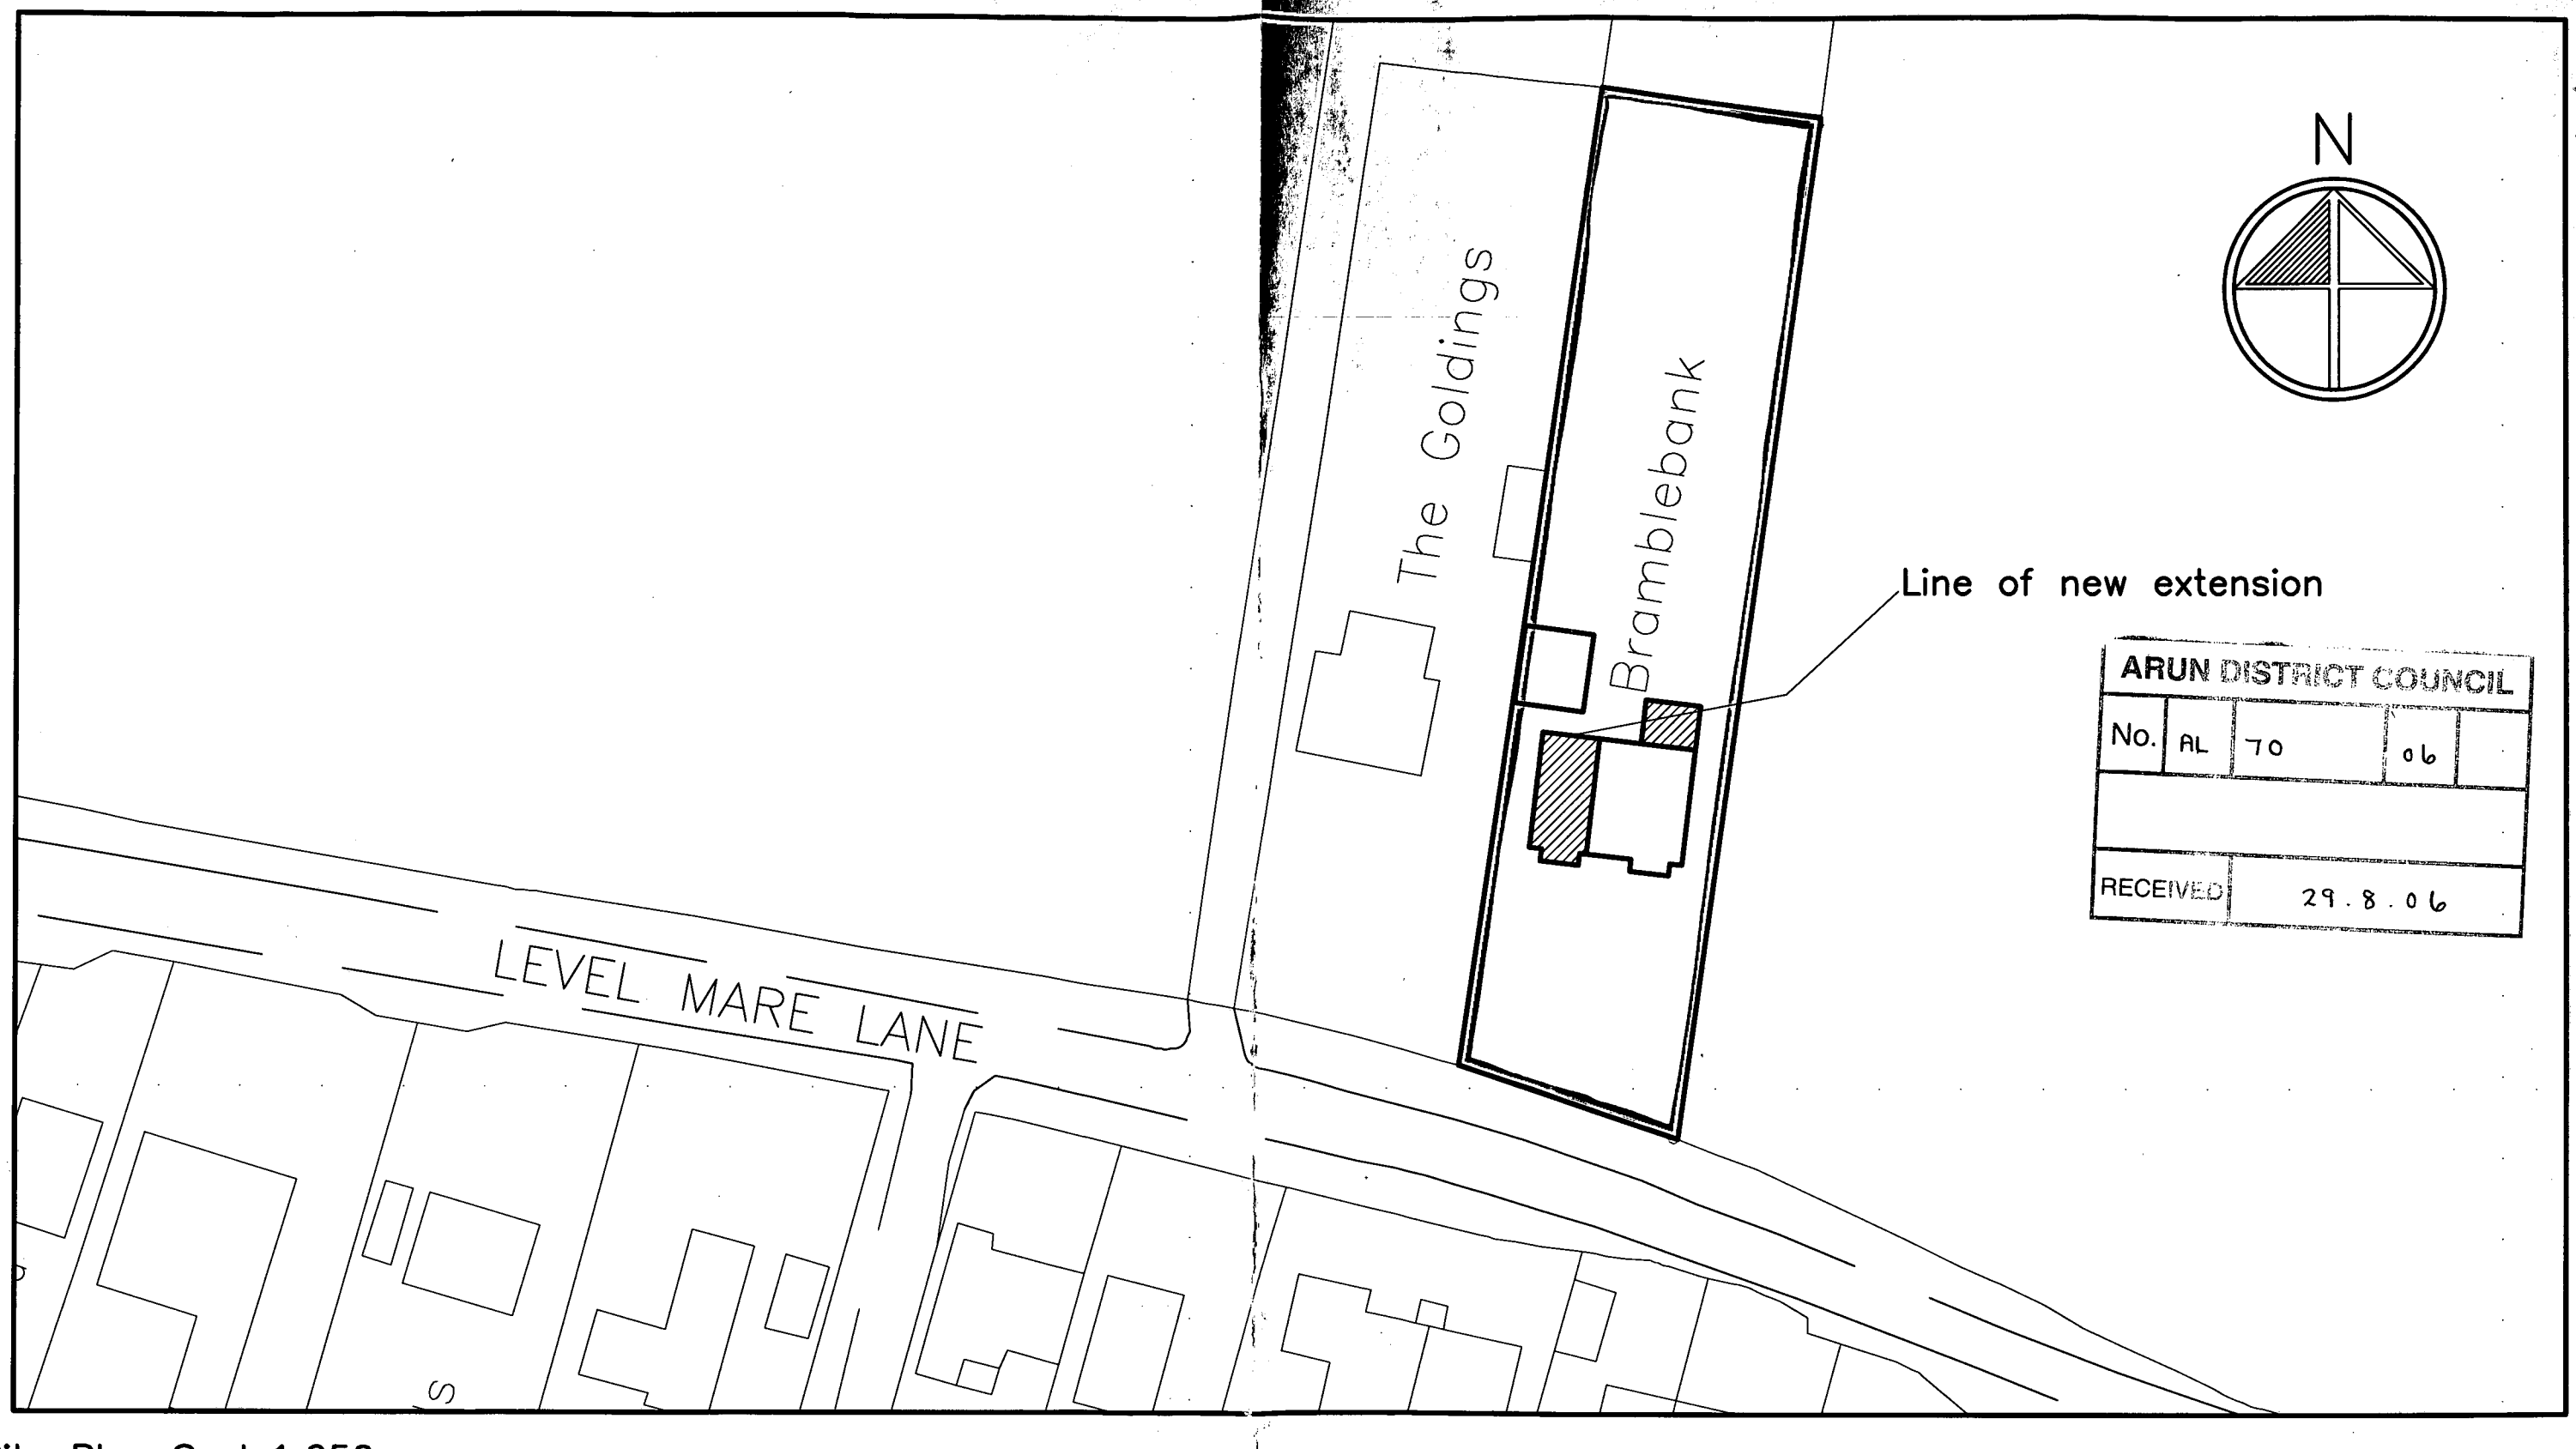

ARUN DISTRICT COUNCIL

No.	AL	70	06	
RECEIVED	29.8.06			

Site Plan Scale1:250

Revisions.

A. LINE OF PROPOSED EXTENSION INDICATED ON SITE / BLOCK PLAN. 21.11.05

B. LINE OF REAR EXTENSION ADDED THIS IS A RESUBMISSION OF AN EXISTING APPLICATION REF: AL/125/05 DATE: 25.08.06

Issue Status.

Outline proposals	☐	Production info.	☐
Scheme Design	■	Tender drawing	☐
Detail Design	☐	Contract drawing	☐

Drawn -
Checked
Scale 1:500
Job No. 3814

Revision B
Approved
Date 21.10.05
Drawing No. 104

Client MR & MRS W KELLY
Project BRAMBLEBANK, LEVEL MARE LANE, W.S.
Title SITE PLAN / BLOCK PLAN

■ E-mail : richard@stefanski.freeserve.co.uk ■

Figured dimensions only to be used. All dimensions to be checked on site. Differences between drawings and between drawings and specifications or bills of quantities to be refered to PRC Fewster © This drawing is prepared for the application for : 1. Planning Permission 2. Building Regulations Permission on behalf of the applicant named above and for no other purpose. The copyright of the drawings and designs remains PRC Fewster. All copies are only for information about the application, they may not be used for any other purpose without the express written permission of PRC Fewster.

ARCHITECTURE ▫ PLANNING ▫ LANDSCAPE ▫ INTERIORS

ARUN DISTRICT COUNCIL AL/70/06/ 29/08/2006