

ILLUSTRATIVE VIEW FROM THE NORTHERN BOUNDARY OF THE APPLICATION SITE


Existing oak trees on northern boundary of the site (CBA ref 1, 2 & 3)

1 & 2 The Lodge



Existing hawthorn / box / elder hedge <5m high (CBA ref H1) runs along the northern boundary of the site

Existing commercial buildings

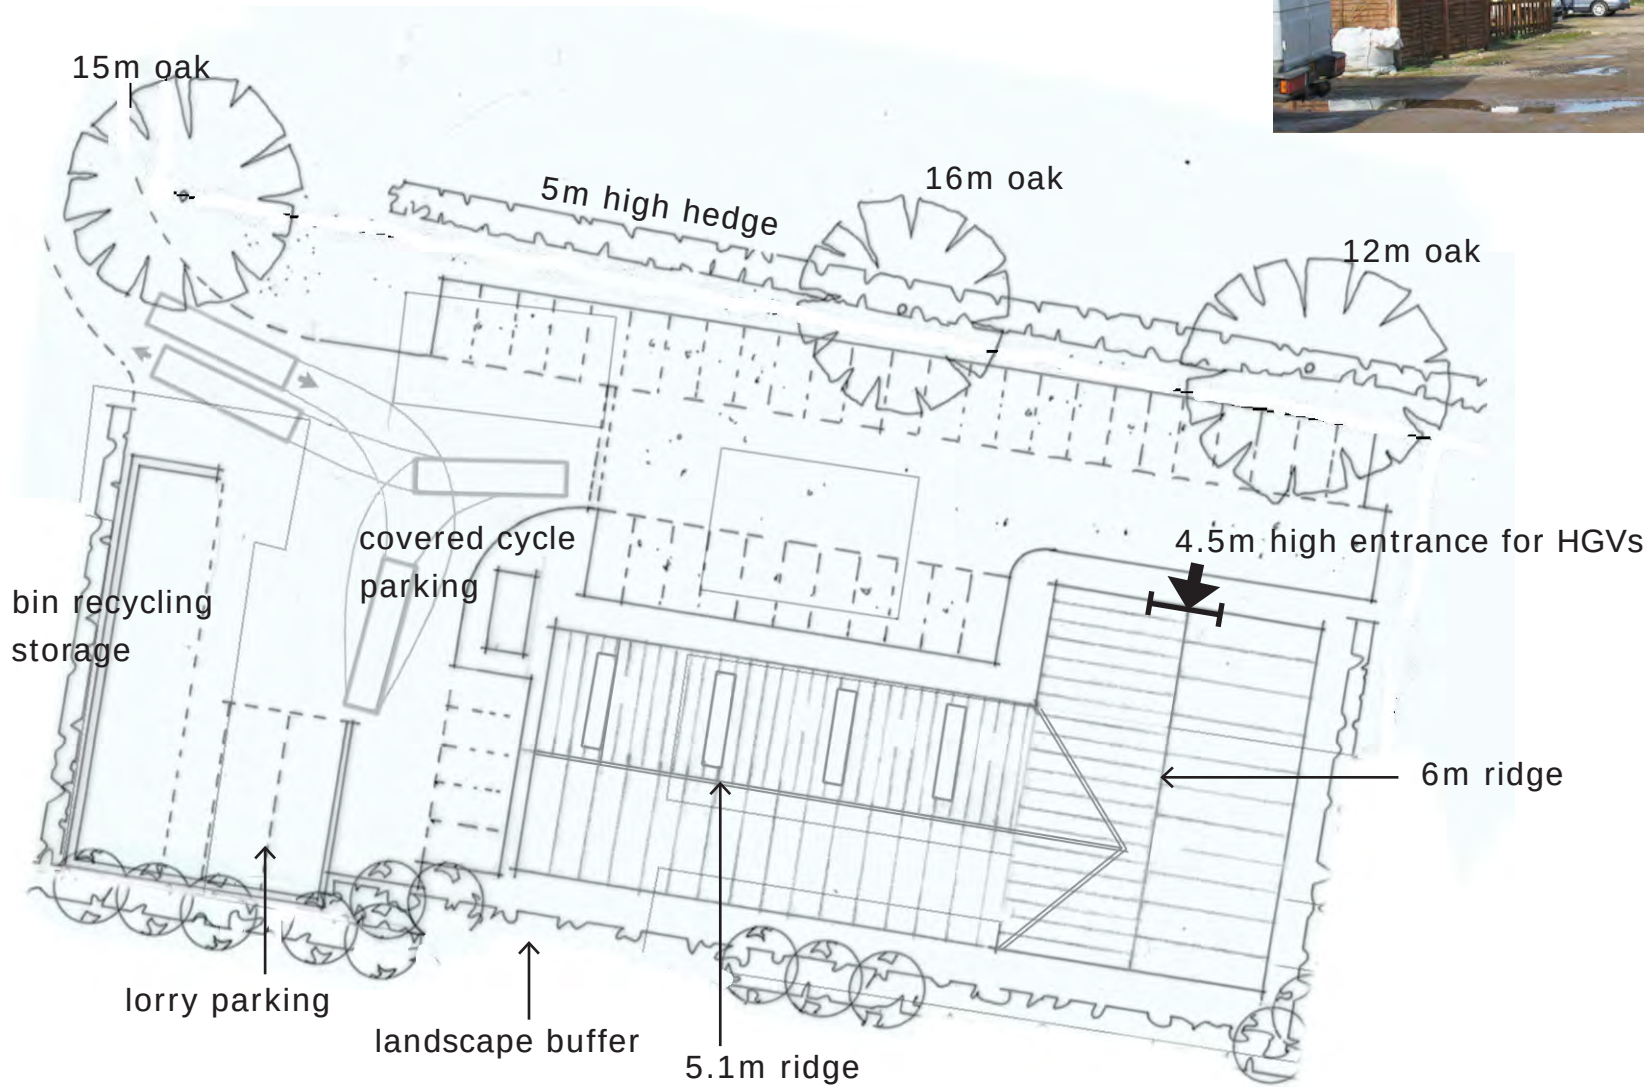

PROPOSED B1 DEVELOPMENT, WOODGATE CENTRE, WESTERGATE
for Builtform Developments Limited
ILLUSTRATIVE SECTION

DRG NO 04.2011/04 SCALE SEE BAR SCALE DATE APRIL 2011

THIS DRAWING IS COPYRIGHT AND IS NOT TO BE REPRODUCED WITHOUT PERMISSION.
PPC Planning & Property Consultants Ltd does not warrant the accuracy of the measurements
supplied by third parties. Dimensions should not be scaled from the drawing other than for
illustration purposes for planning applications.



PLANNING & PROPERTY CONSULTANTS LTD

Registered Office: Forum House, Stirling Rd, Chichester, West Sussex, PO19 7DN
Tel: 01243 536266 Fax: 01243 784057 Email: office@ppcplanning.co.uk
Company Reg No: 05246022 VAT Reg No: 811 7558 31