


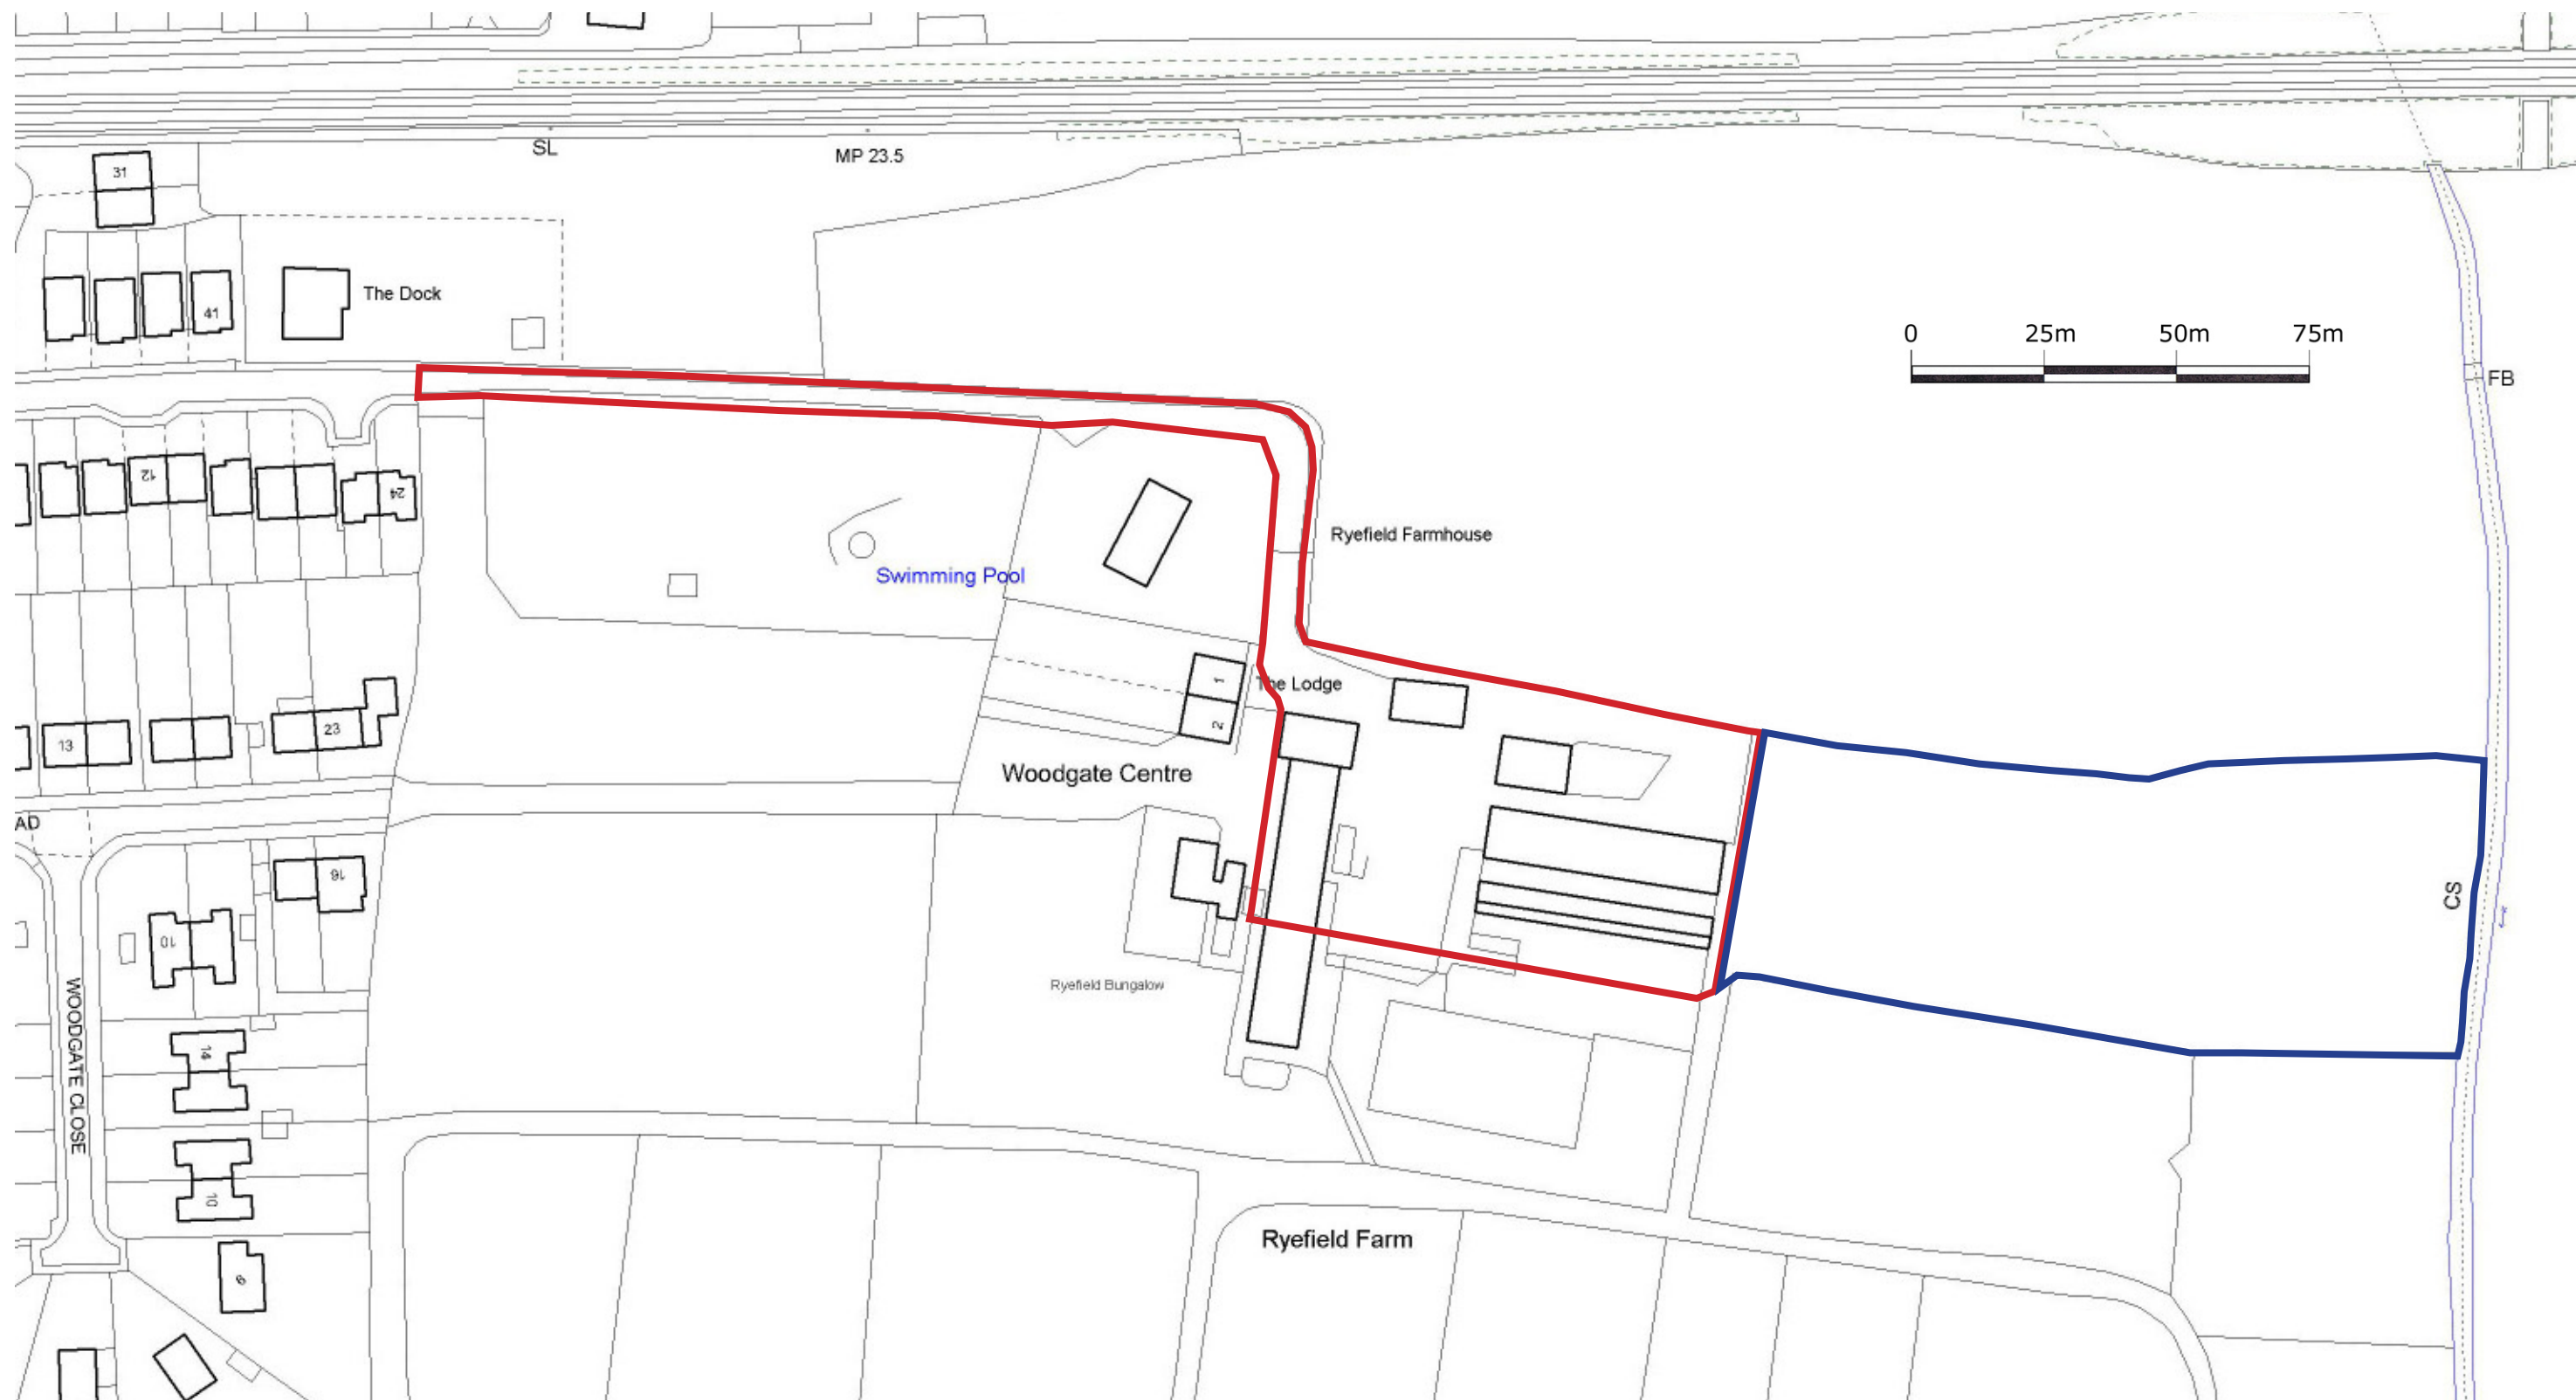

Reproduced from the Ordnance Survey data with permission of Her Majesty's Stationery Office.
 © Crown Copyright Licence No 100045443

**PROPOSED B1 DEVELOPMENT, WOODGATE CENTRE, WESTERGATE
 for Builtform Developments Limited
 LOCATION PLAN**

DRG NO04.2011/01 SCALE 1:1250 @ A3 DATE MARCH 2011

THIS DRAWING IS COPYRIGHT AND IS NOT TO BE REPRODUCED WITHOUT PERMISSION.
 PPC Planning & Property Consultants Ltd does not warrant the accuracy of the measurements
 supplied by third parties. Dimensions should not be scaled from the drawing other than for
 illustration purposes for planning applications.



PLANNING & PROPERTY CONSULTANTS LTD

Registered Office: Forum House, Stirling Rd, Chichester, West Sussex, PO19 7DN
 Tel: 01243 536266 Fax: 01243 784057 Email: office@ppcplanning.co.uk
 Company Reg No: 05246022 VAT Reg No: 811 7558 31